



SPECIFICATION OF PREMISES GROUND FLOOR AS PROPOSED	
NAME	SQ. M
PORCH	25 M ²
HALL	4.3 M ²
GUEST ROOM	13.1 M ²
LOUNGE	11.7 M ²
KITCHEN	8.1 M ²
STORAGE	1.1 M ²
TOTAL	40.8 M ²

SPECIFICATION OF PREMISES FIRST FLOOR AS PROPOSED	
NAME	SQ. M
HALL	3.2 M ²
BEDROOM 1	12.0 M ²
BEDROOM 2	12.1 M ²
OFFICE	4.8 M ²
BATHROOM	3.3 M ²
TOTAL	35.4 M ²


SPECIFICATION OF PREMISES MANSARD FLOOR AS PROPOSED	
NAME	SQ. M
HALL	10 M ²
BEDROOM 3	22.1 M ²
ENSUITE	2.9 M ²
TOTAL	26.1 M ²

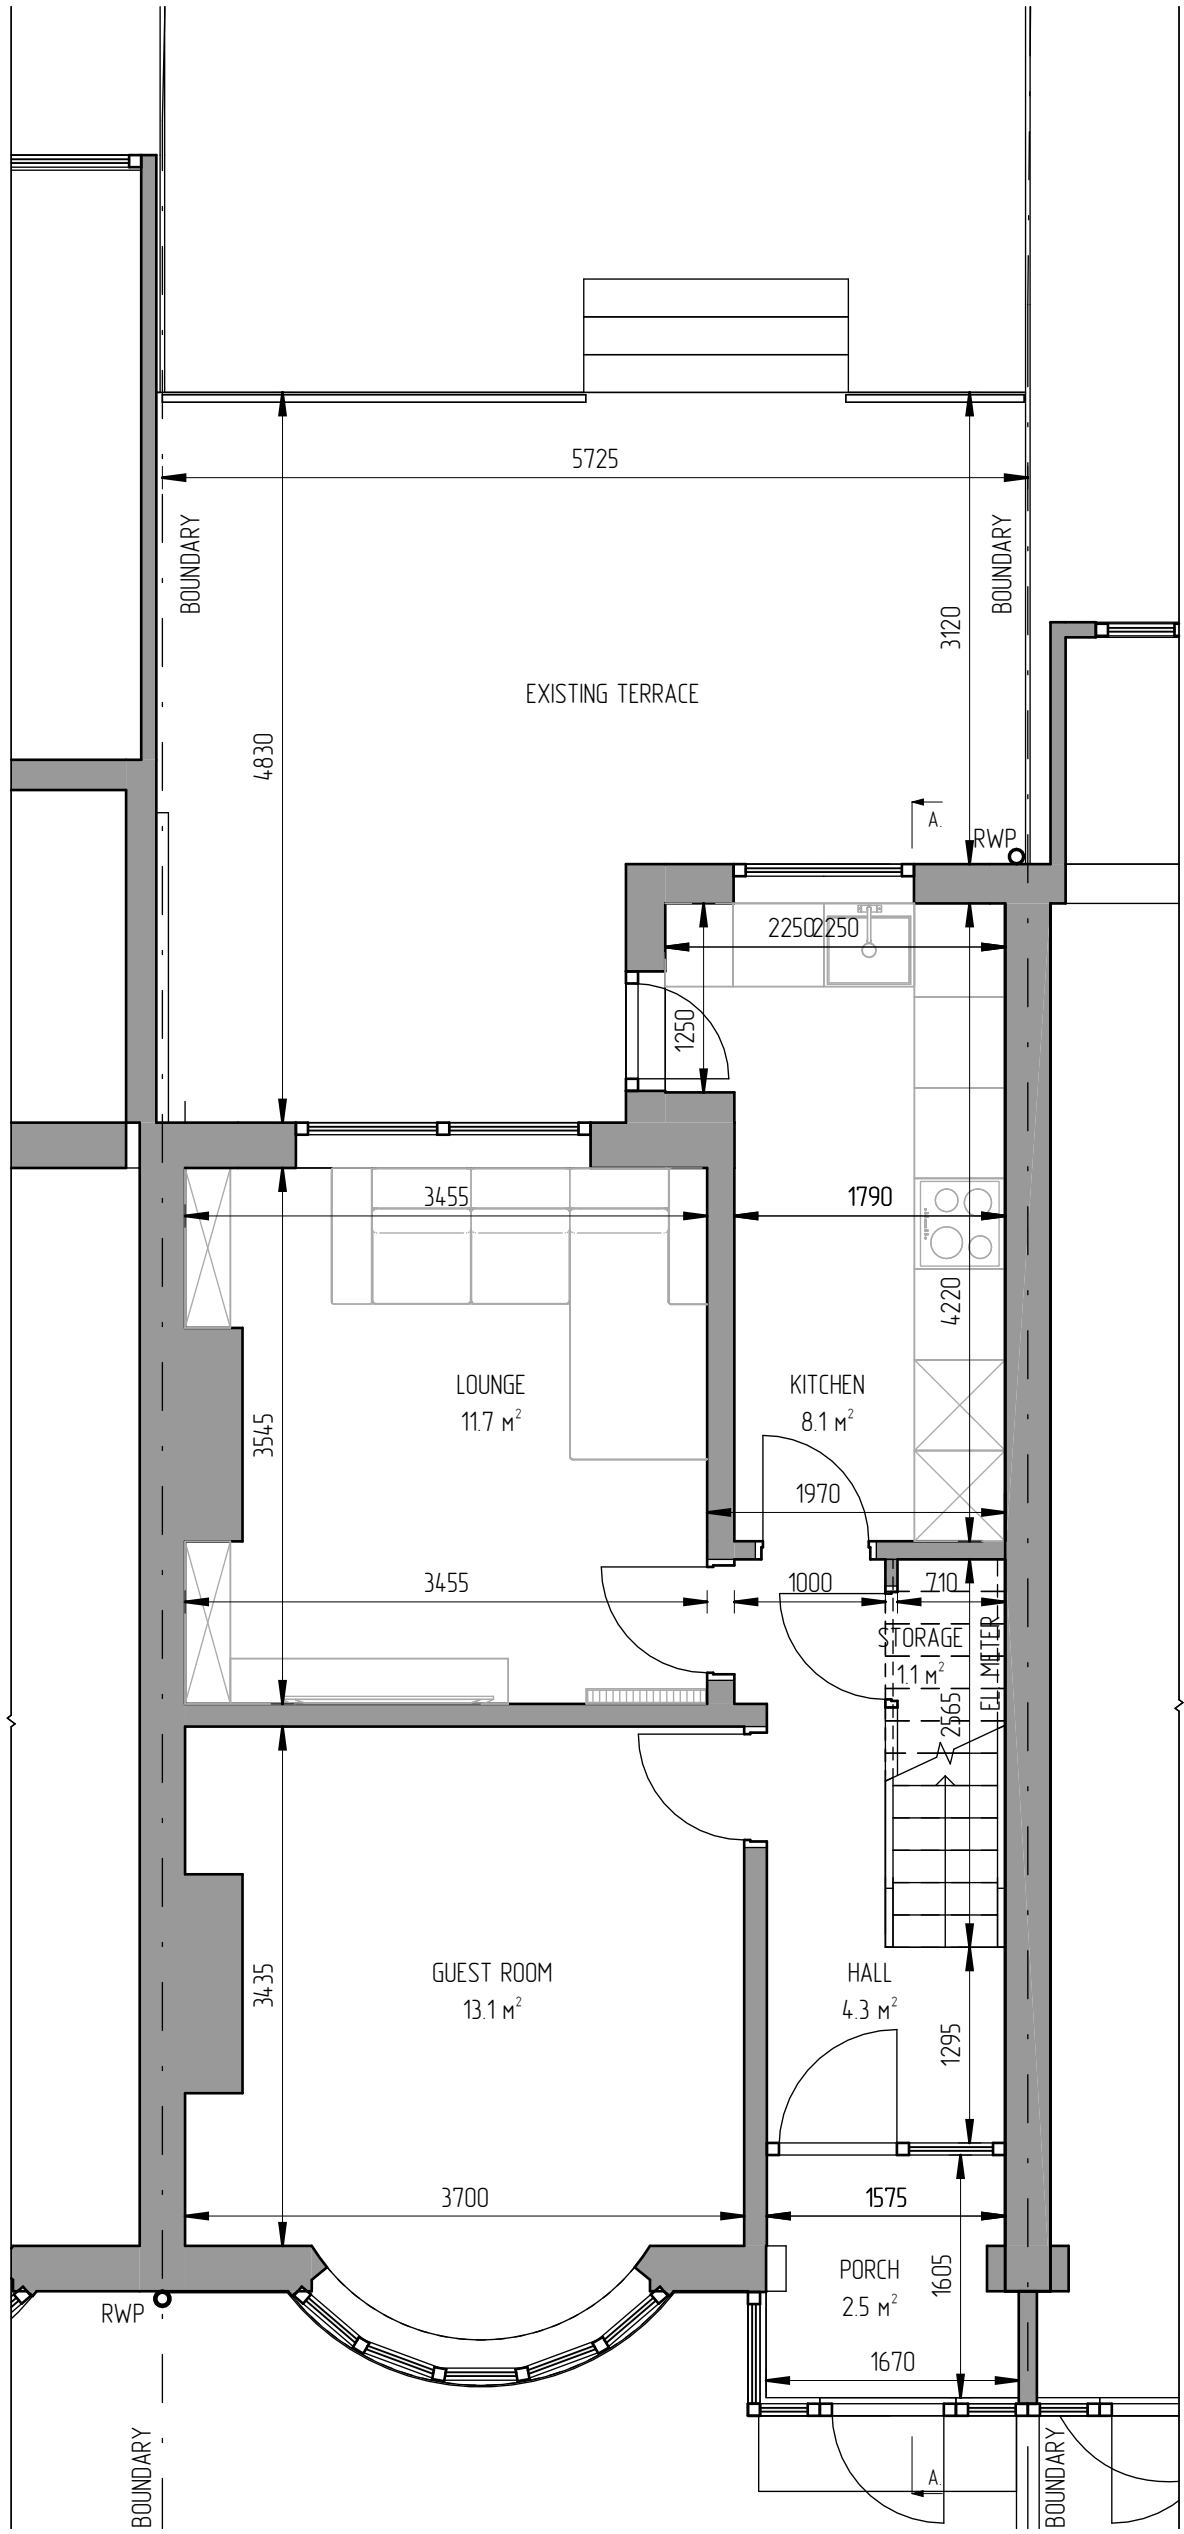


GROUND FLOOR PLAN AS PROPOSED
(SCALE 1:50@A1)

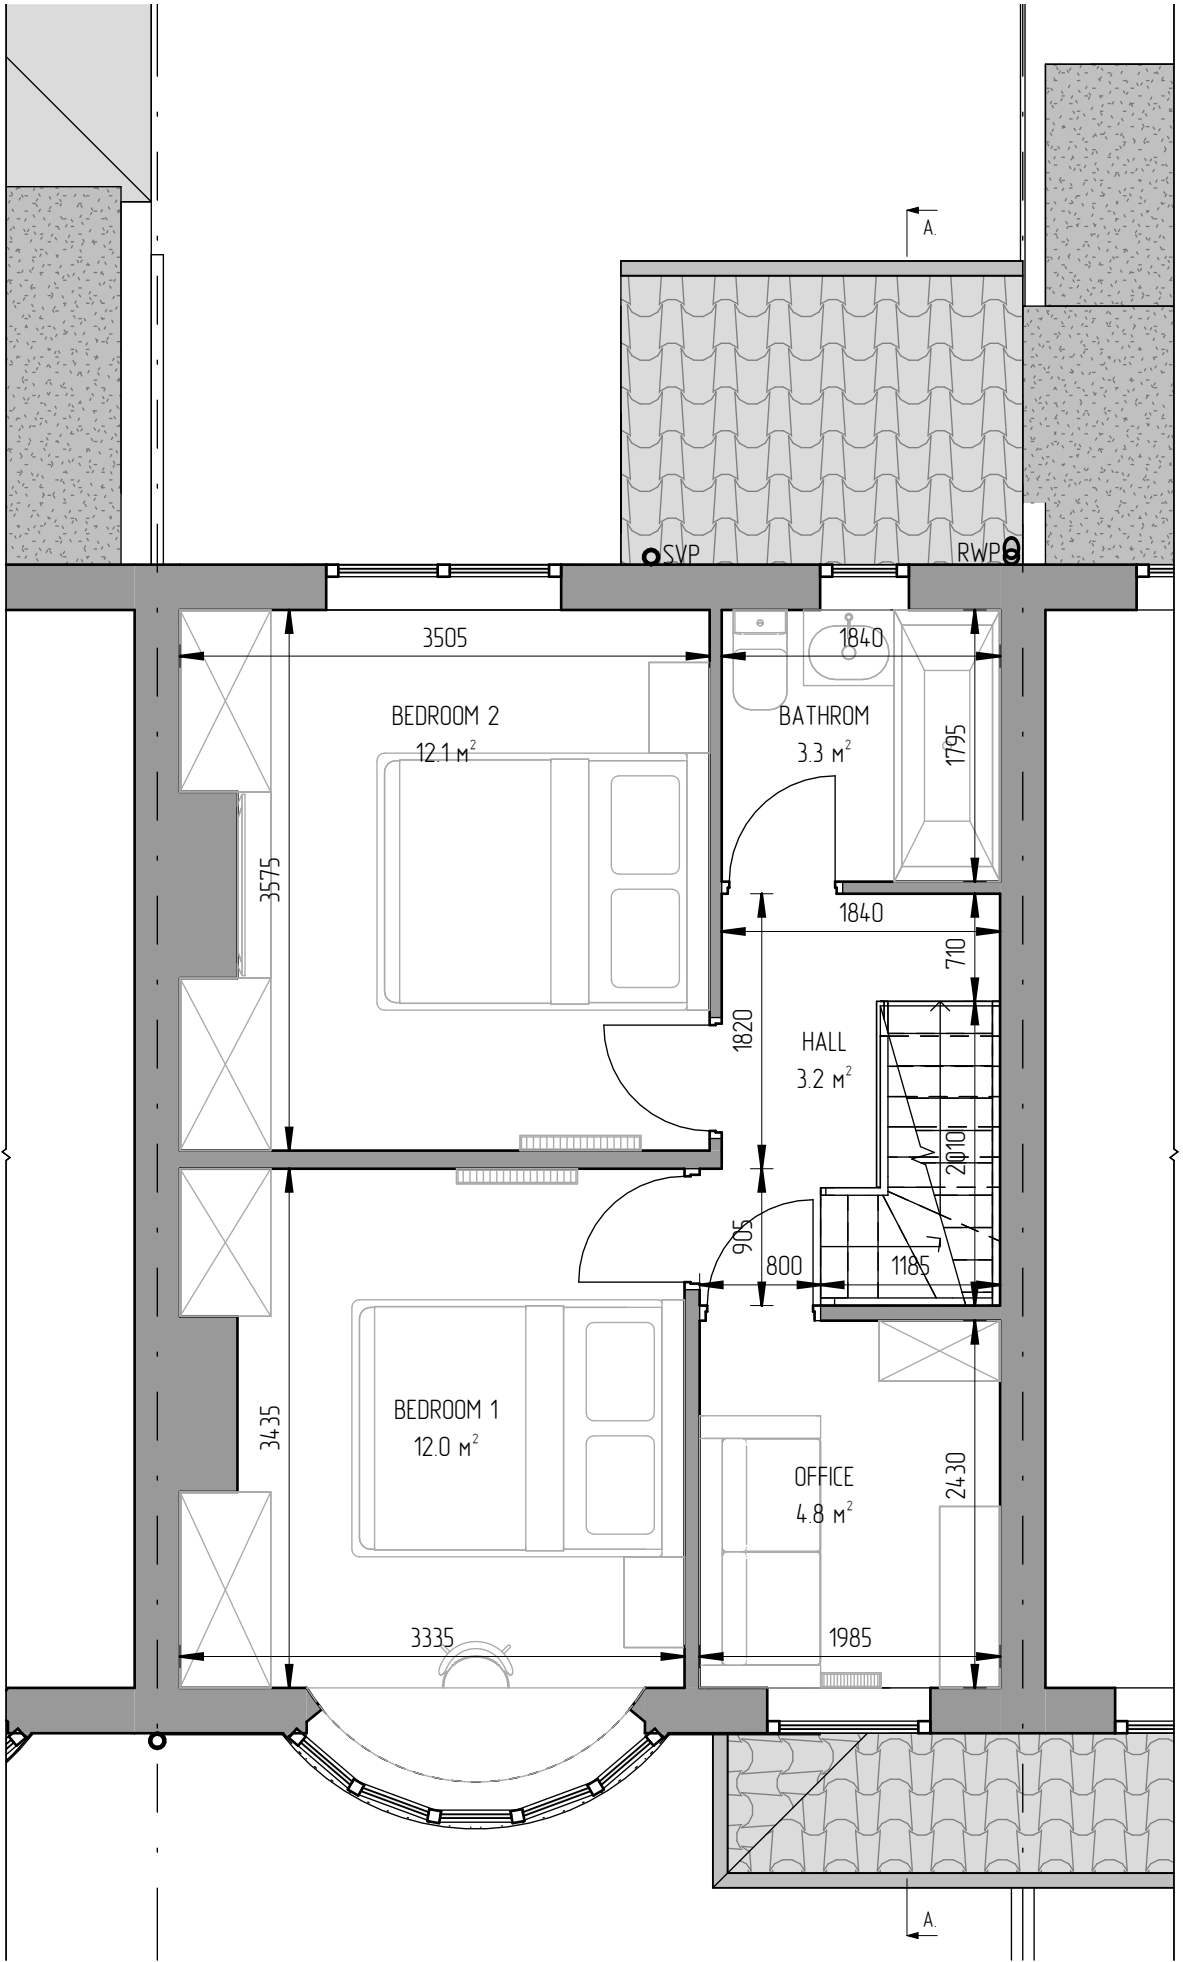


FIRST FLOOR PLAN AS PROPOSED
(SCALE 1:50@A1)

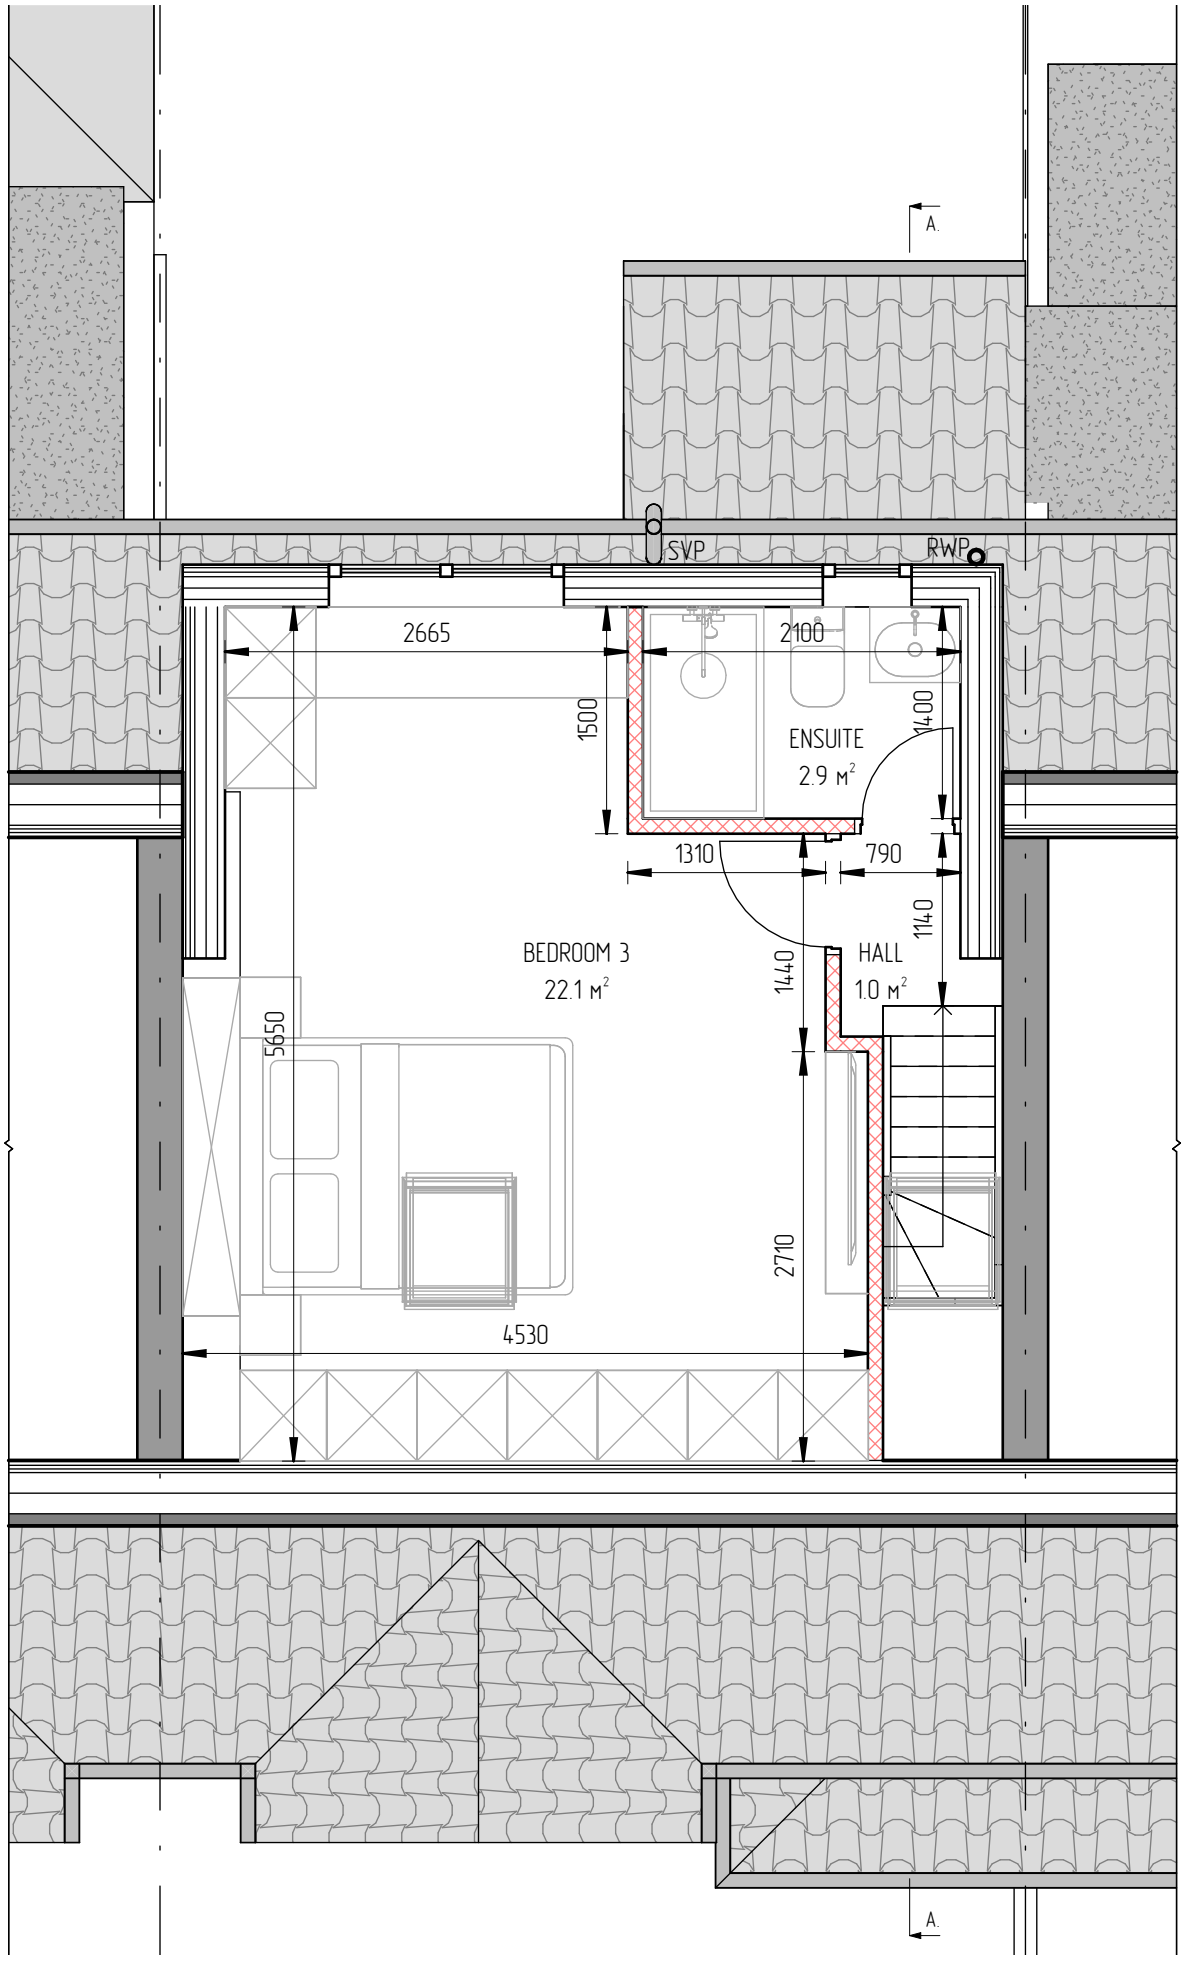

MANSARD FLOOR PLAN AS PROPOSED
(SCALE 1:50@A1)

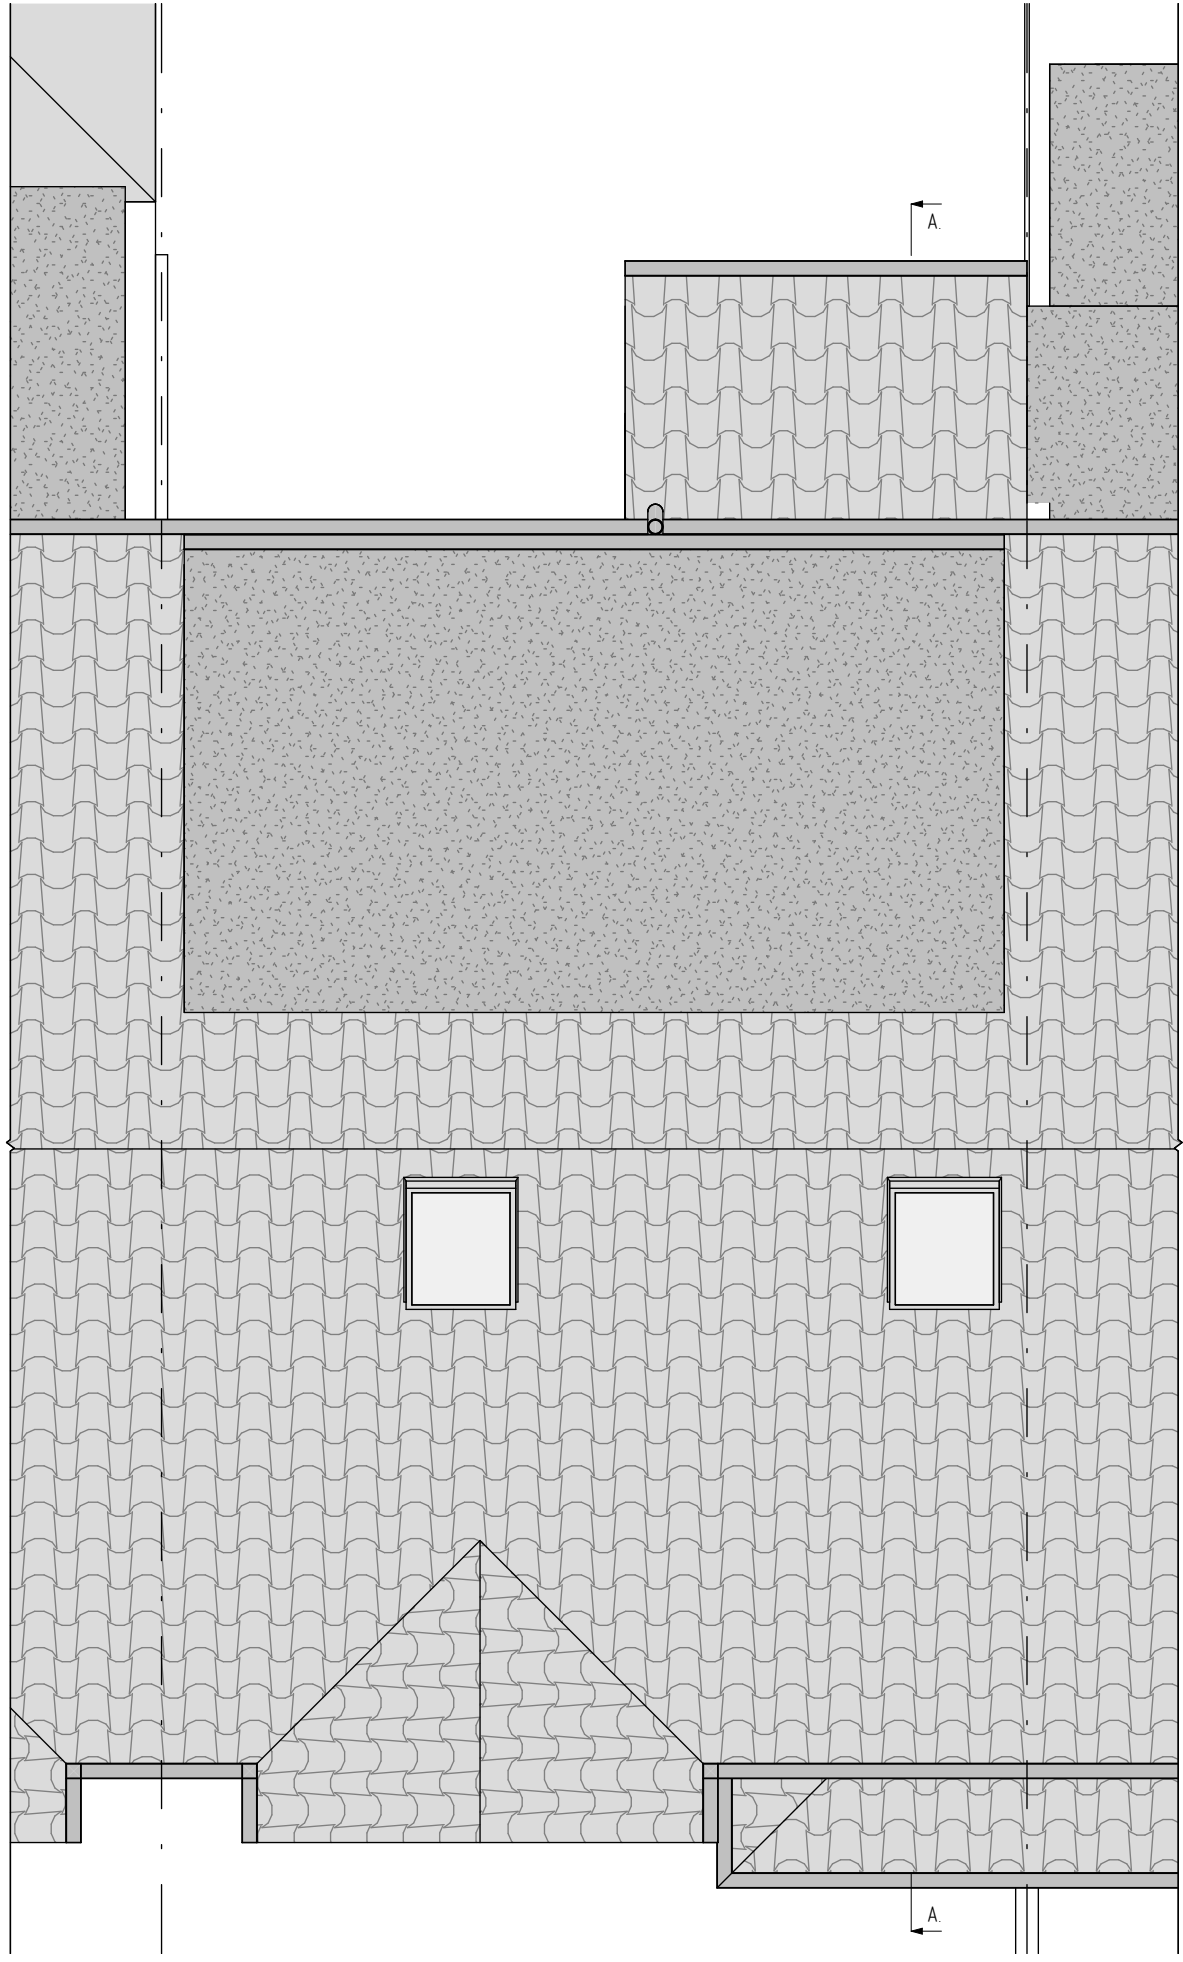

ROOF PLAN AS PROPOSED
(SCALE 1:50@A1)

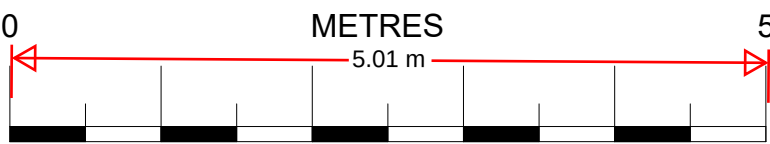

SCALE: 1:50 @ A1

THIS DRAWING IS THE PROPERTY OF
AR. DESIGN
AND MUST NOT BE COPIED OR REPRODUCED
EXCEPT
WITH THEIR EXPRESS PERMISSION, NOR MAY
THE DESIGN
OR ANY INFORMATION SHOWN THEREON
BE DISCLOSED TO ANY THIRD PARTY.
WE WILL NOT BE RESPONSIBLE FOR OTHER
CONTRACTUAL
DIMENSIONS.
© THIS DRAWING IS COPYRIGHT

REV:	AMENDMENT:	BY:	DATE:
------	------------	-----	-------

TITLE:

GROUND, FIRST, MANSARD FLOOR, ROOF
PLANS AS PROPOSED

SITE ADDRESS:

37 Lime Avenue Gravesand, DA119PZ

JOB No.0001 CLIENT: Martynas Vitkauskas

SCALE: 1:50 @ A1 DWG SHEET: A02

REV: A

DRAWN BY: AR DATE: 18/09/25

APPROVED BY: *** DATE: **/**/****

ARCHITECTURE,
PLANNING &
ENGINEERING

EMAIL:
AR.DESIGN@CONSTRUCTION@
GMAIL.COM
Tel: 074 2955-9396

