




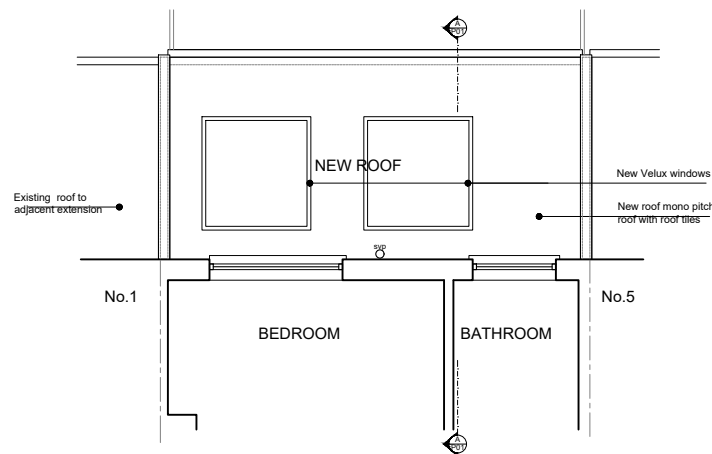


FIRST FLOOR/ ROOF PLAN

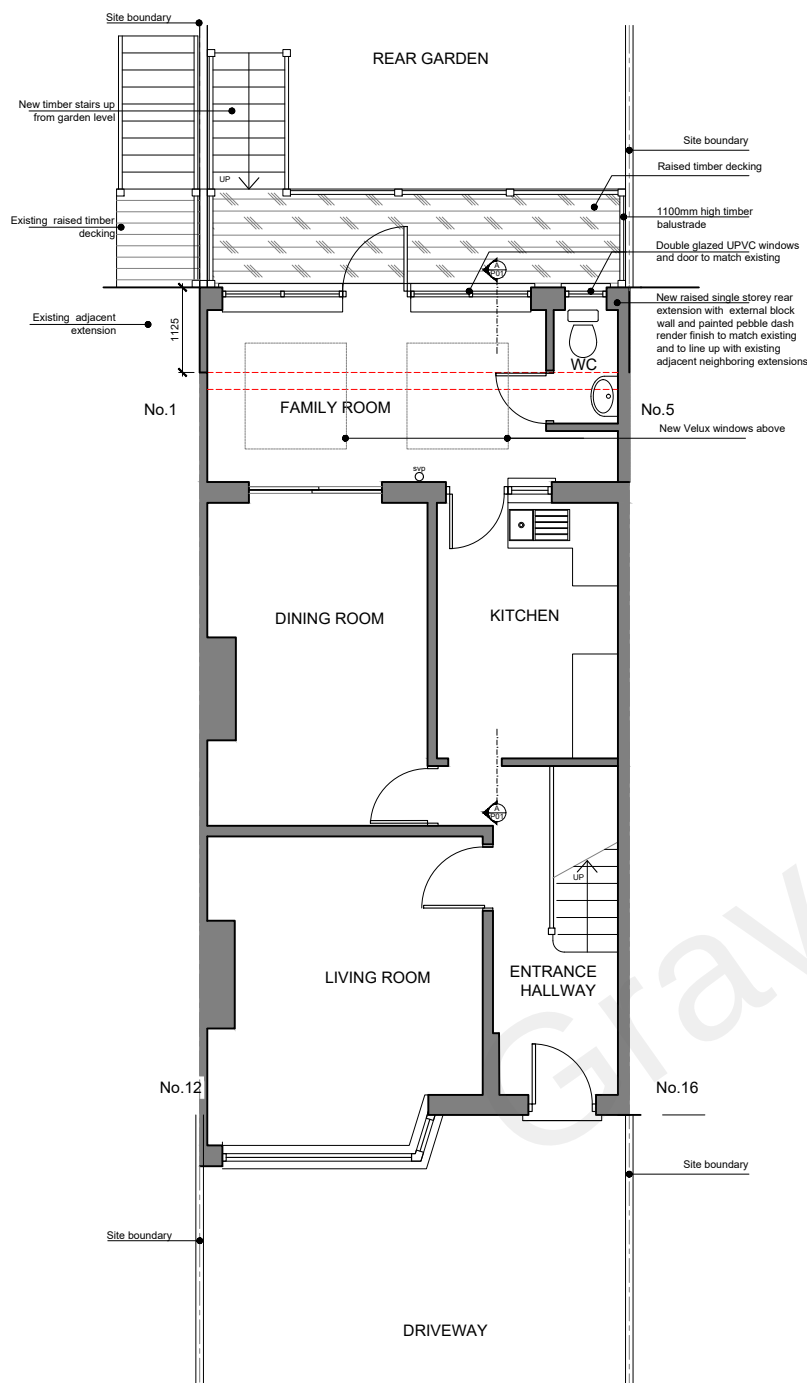


GROUND FLOOR PLAN

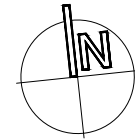

REAR ELEVATION

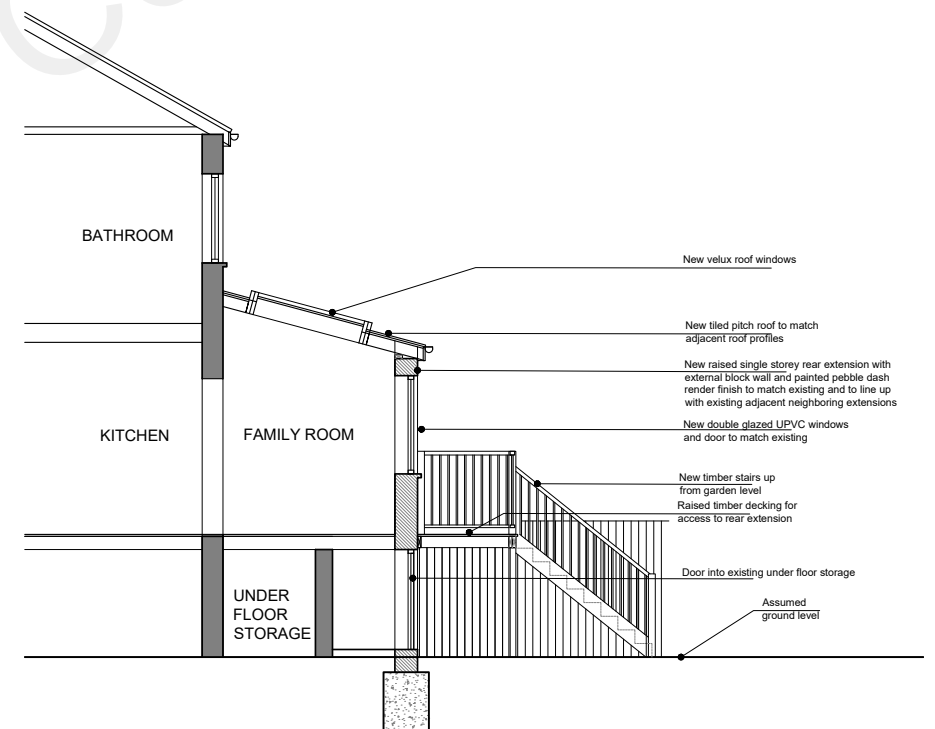

SECTION AA

 

PLANNING

DATE	REVISION	NO.	THIS DRAWING IS NOT TO BE SCALED. ONLY FIGURED DIMENSIONS ARE TO BE FOLLOWED (UNLESS THE DRAWING IS PART OF A PLANNING APPLICATION). CONTRACTORS ARE TO CHECK ALL DIMENSIONS BEFORE WORK COMMENCES, AND REFER ANY APPARENT DISCREPANCY TO THE ARCHITECT. MAY NOT BE COPIED OR REPRODUCED IN ANY MANNER WHATSOEVER WITHOUT THE OWNERS WRITTEN CONSENT. (C) COPYRIGHT.	PROJECT
				3 WYE ROAD GRAVESEND DA12 5QT
			L.V. DESIGNS	DRAWING
				PROPOSED DRAWINGS
DATE: AUG 2021	DRAWN: LO	SCALE: 1:100	DWG No. 0621 P12	REV. No. 1