



- Do not scale from this drawing.
- All dimensions to be verified on site and is in mm.
- Builder to verify all dimensions, heights and levels prior to commencement of work.
- All documents shall be checked to ensure that they are compatible by the contractor before construction commences. In the event of apparent ambiguity or contradiction the engineer and/ or architect shall be notified immediately.
- The contractor in preparing his estimate shall visit the site and acquaint himself with the problems involved.
- The contractor shall issue all statutory notices to the local Authority during progress and completion of works.

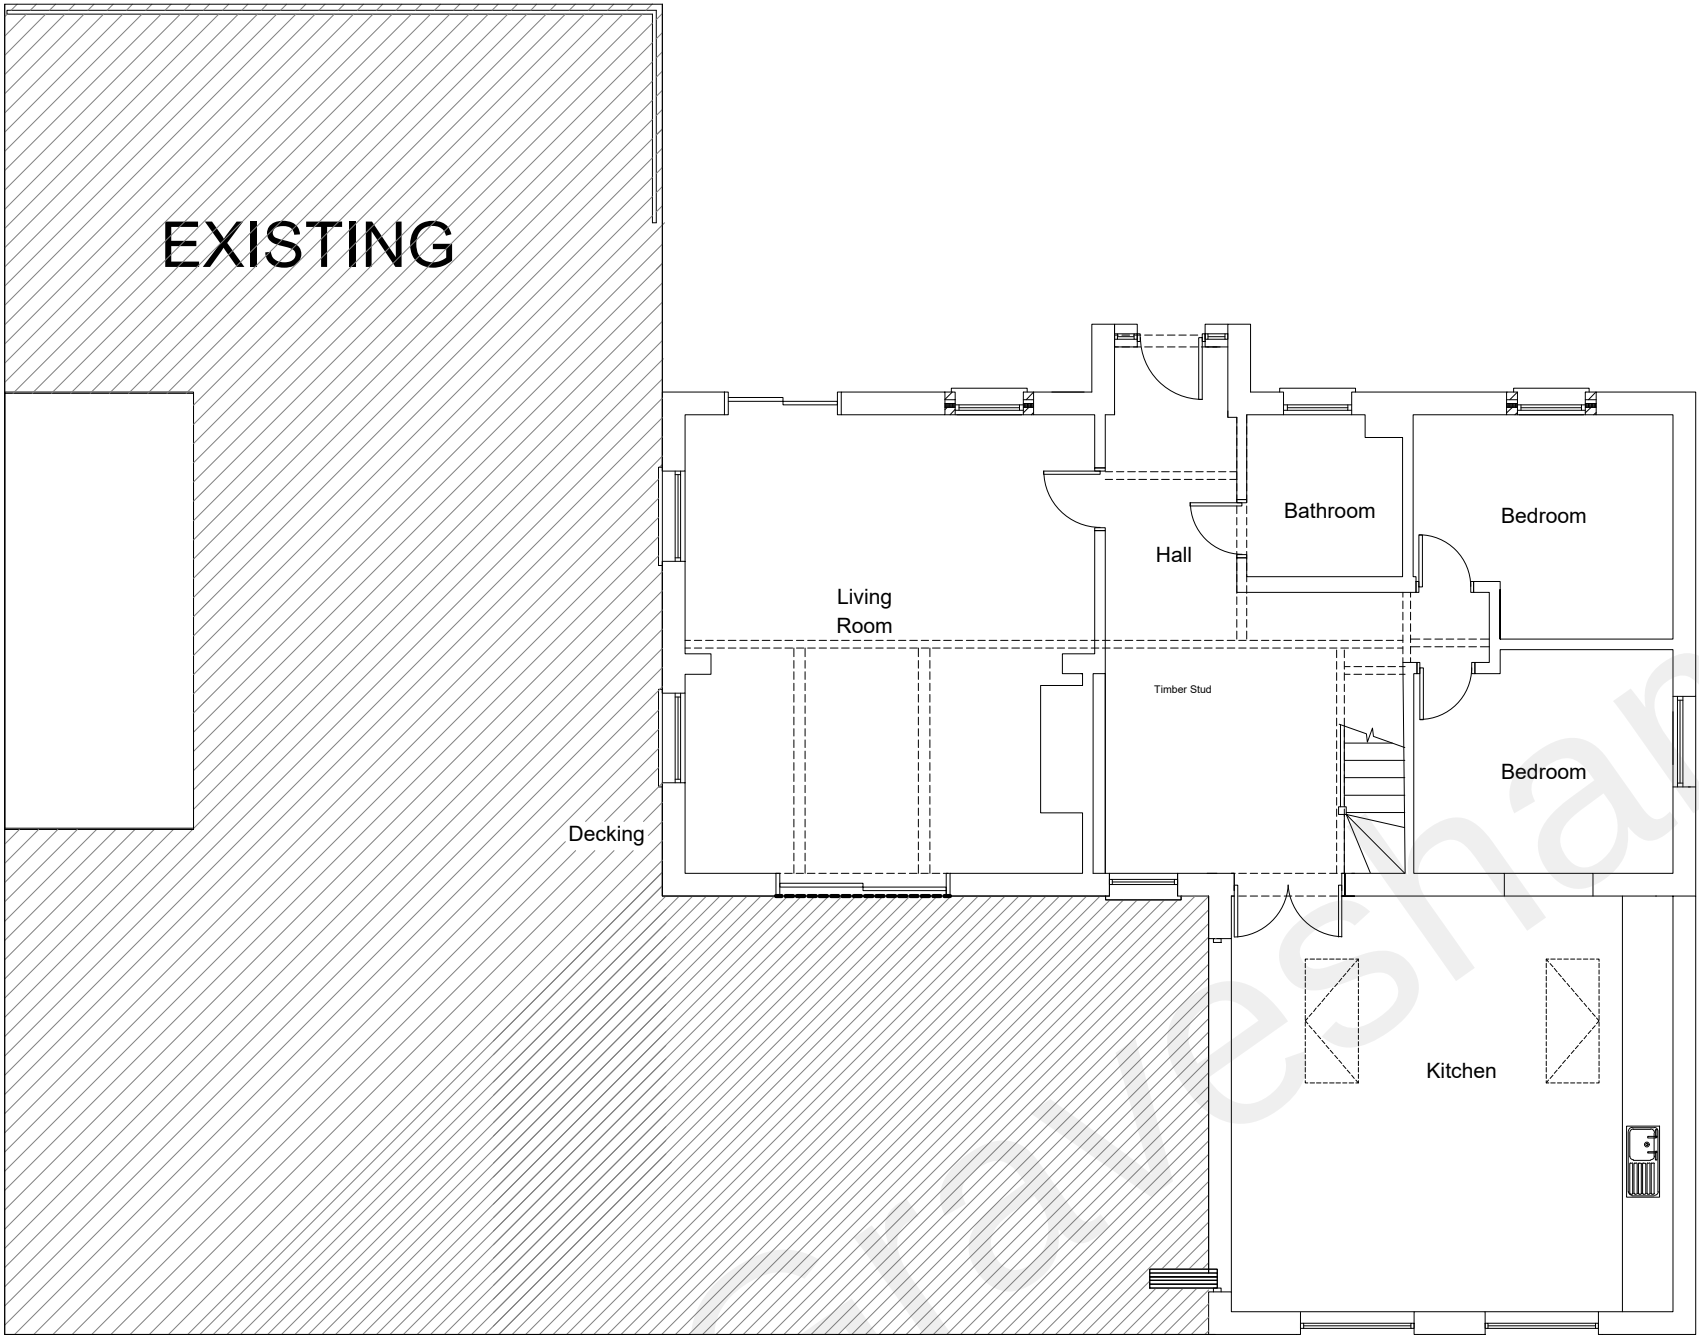

Existing Plan

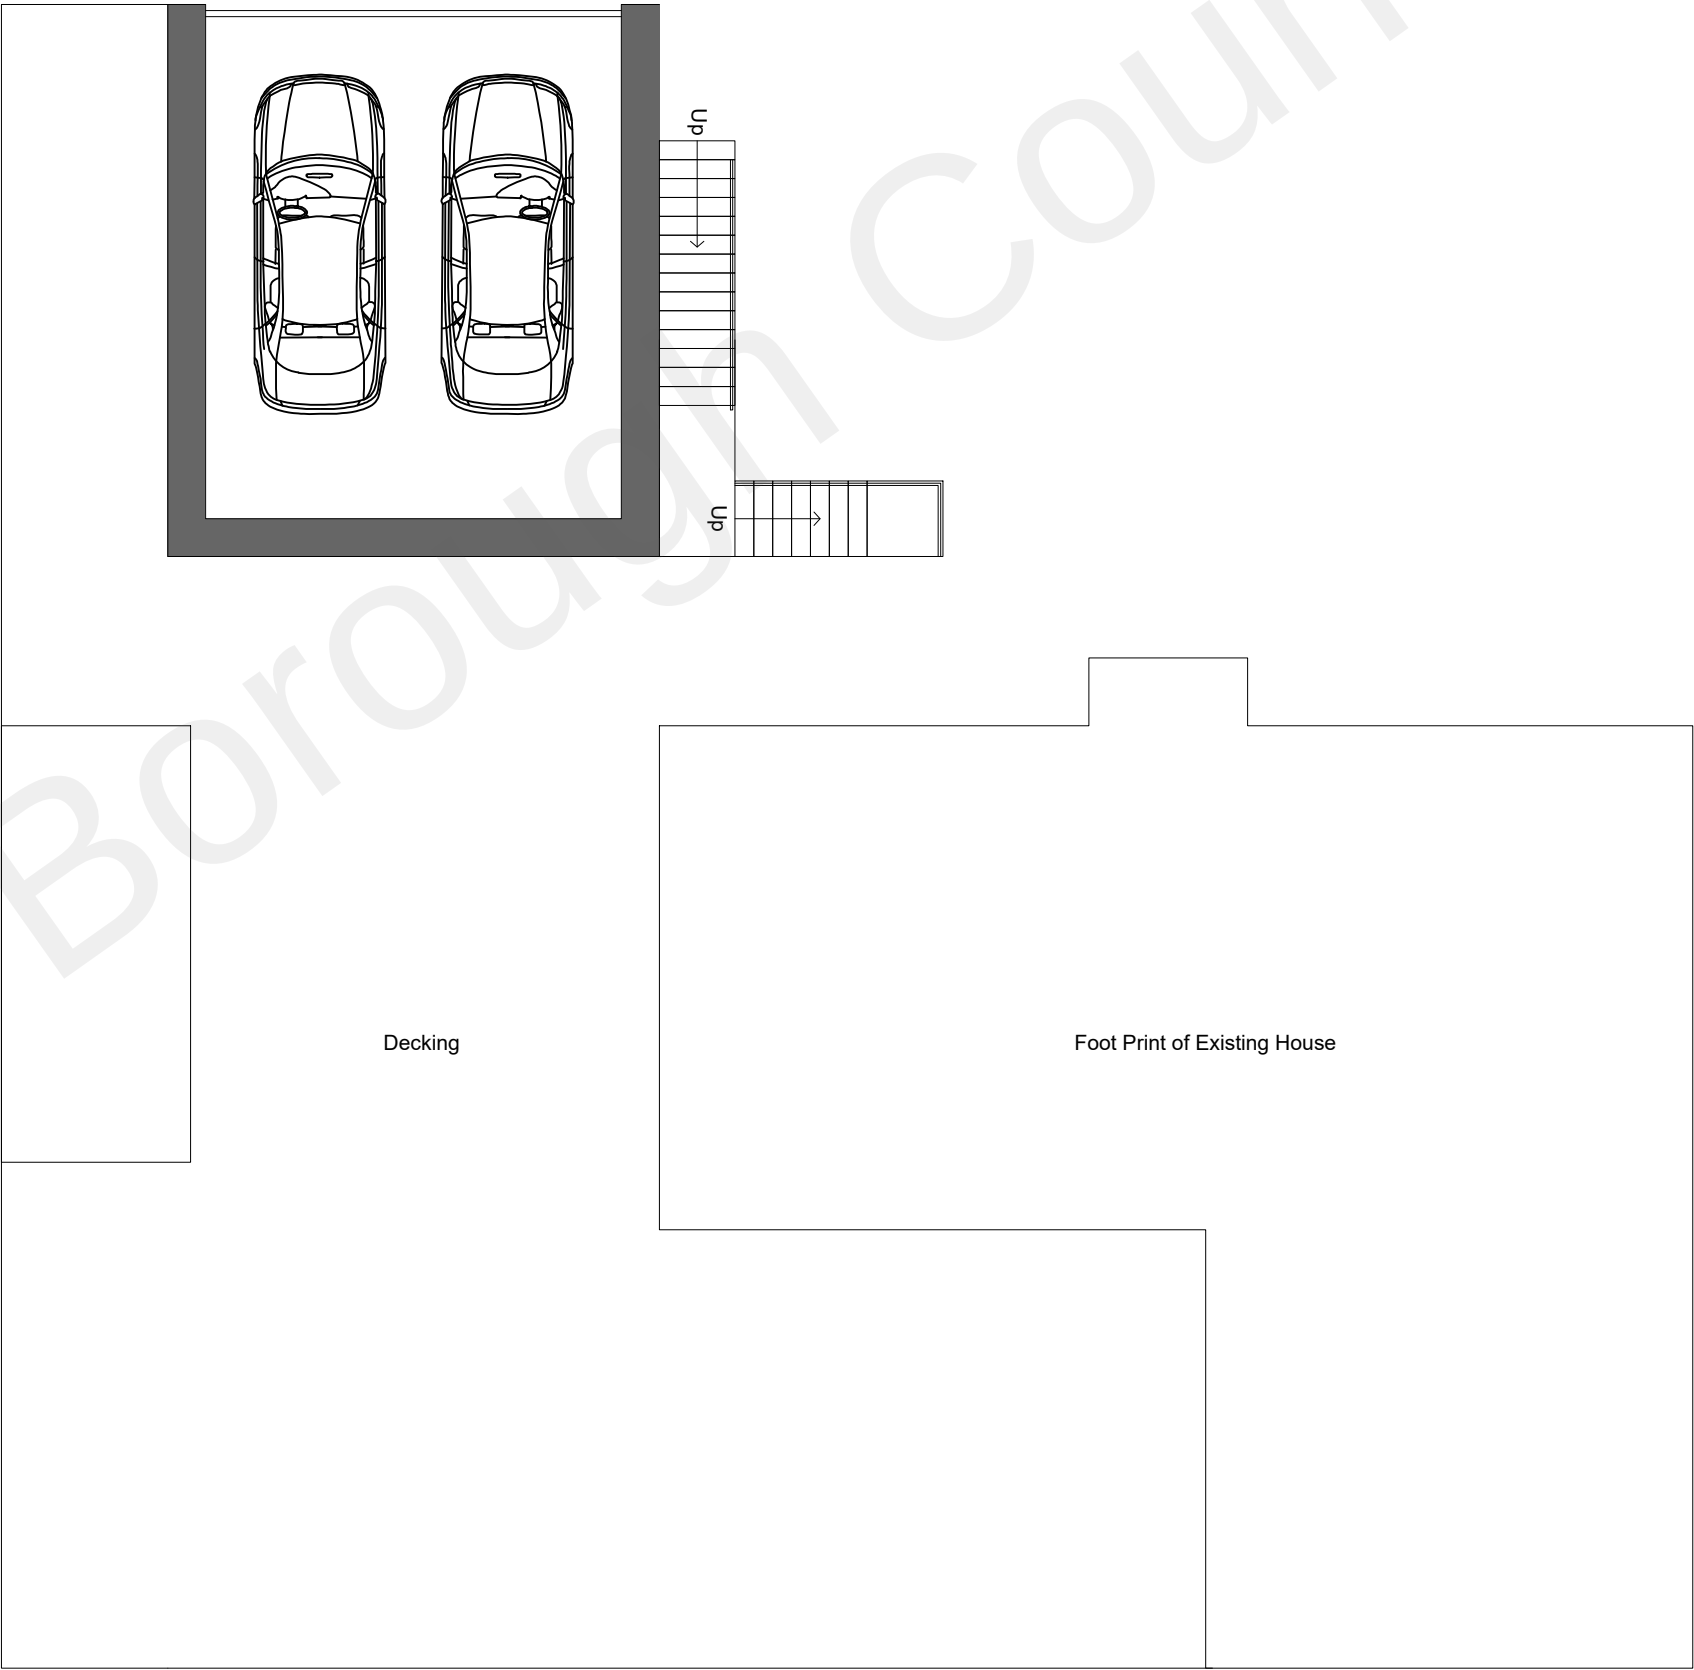

Proposed Plan



A	-	-	-/-/-
REV:	DESCRIPTION:	BY:	DATE:

STATUS:

PLANNING



Whitehall Place
47 The Terrace,
Gravesend, Kent
DA12 2DL
01474 247 787
info@barronedwards.co.uk
www.barronedwards.co.uk

SITE:
La Clef
Valley Lane, Culverstone
Gravesend
DA13 0DG

TITLE:
Existing Floor Plan and Proposed Floor Plan

SCALE AT A2: 1:100	DATE: 22/10/2021	DRAWN: SA
PROJECT NO: 211001-A	DRAWING NO: 002	REVISION: A

1:100 0 1 2 3 4