


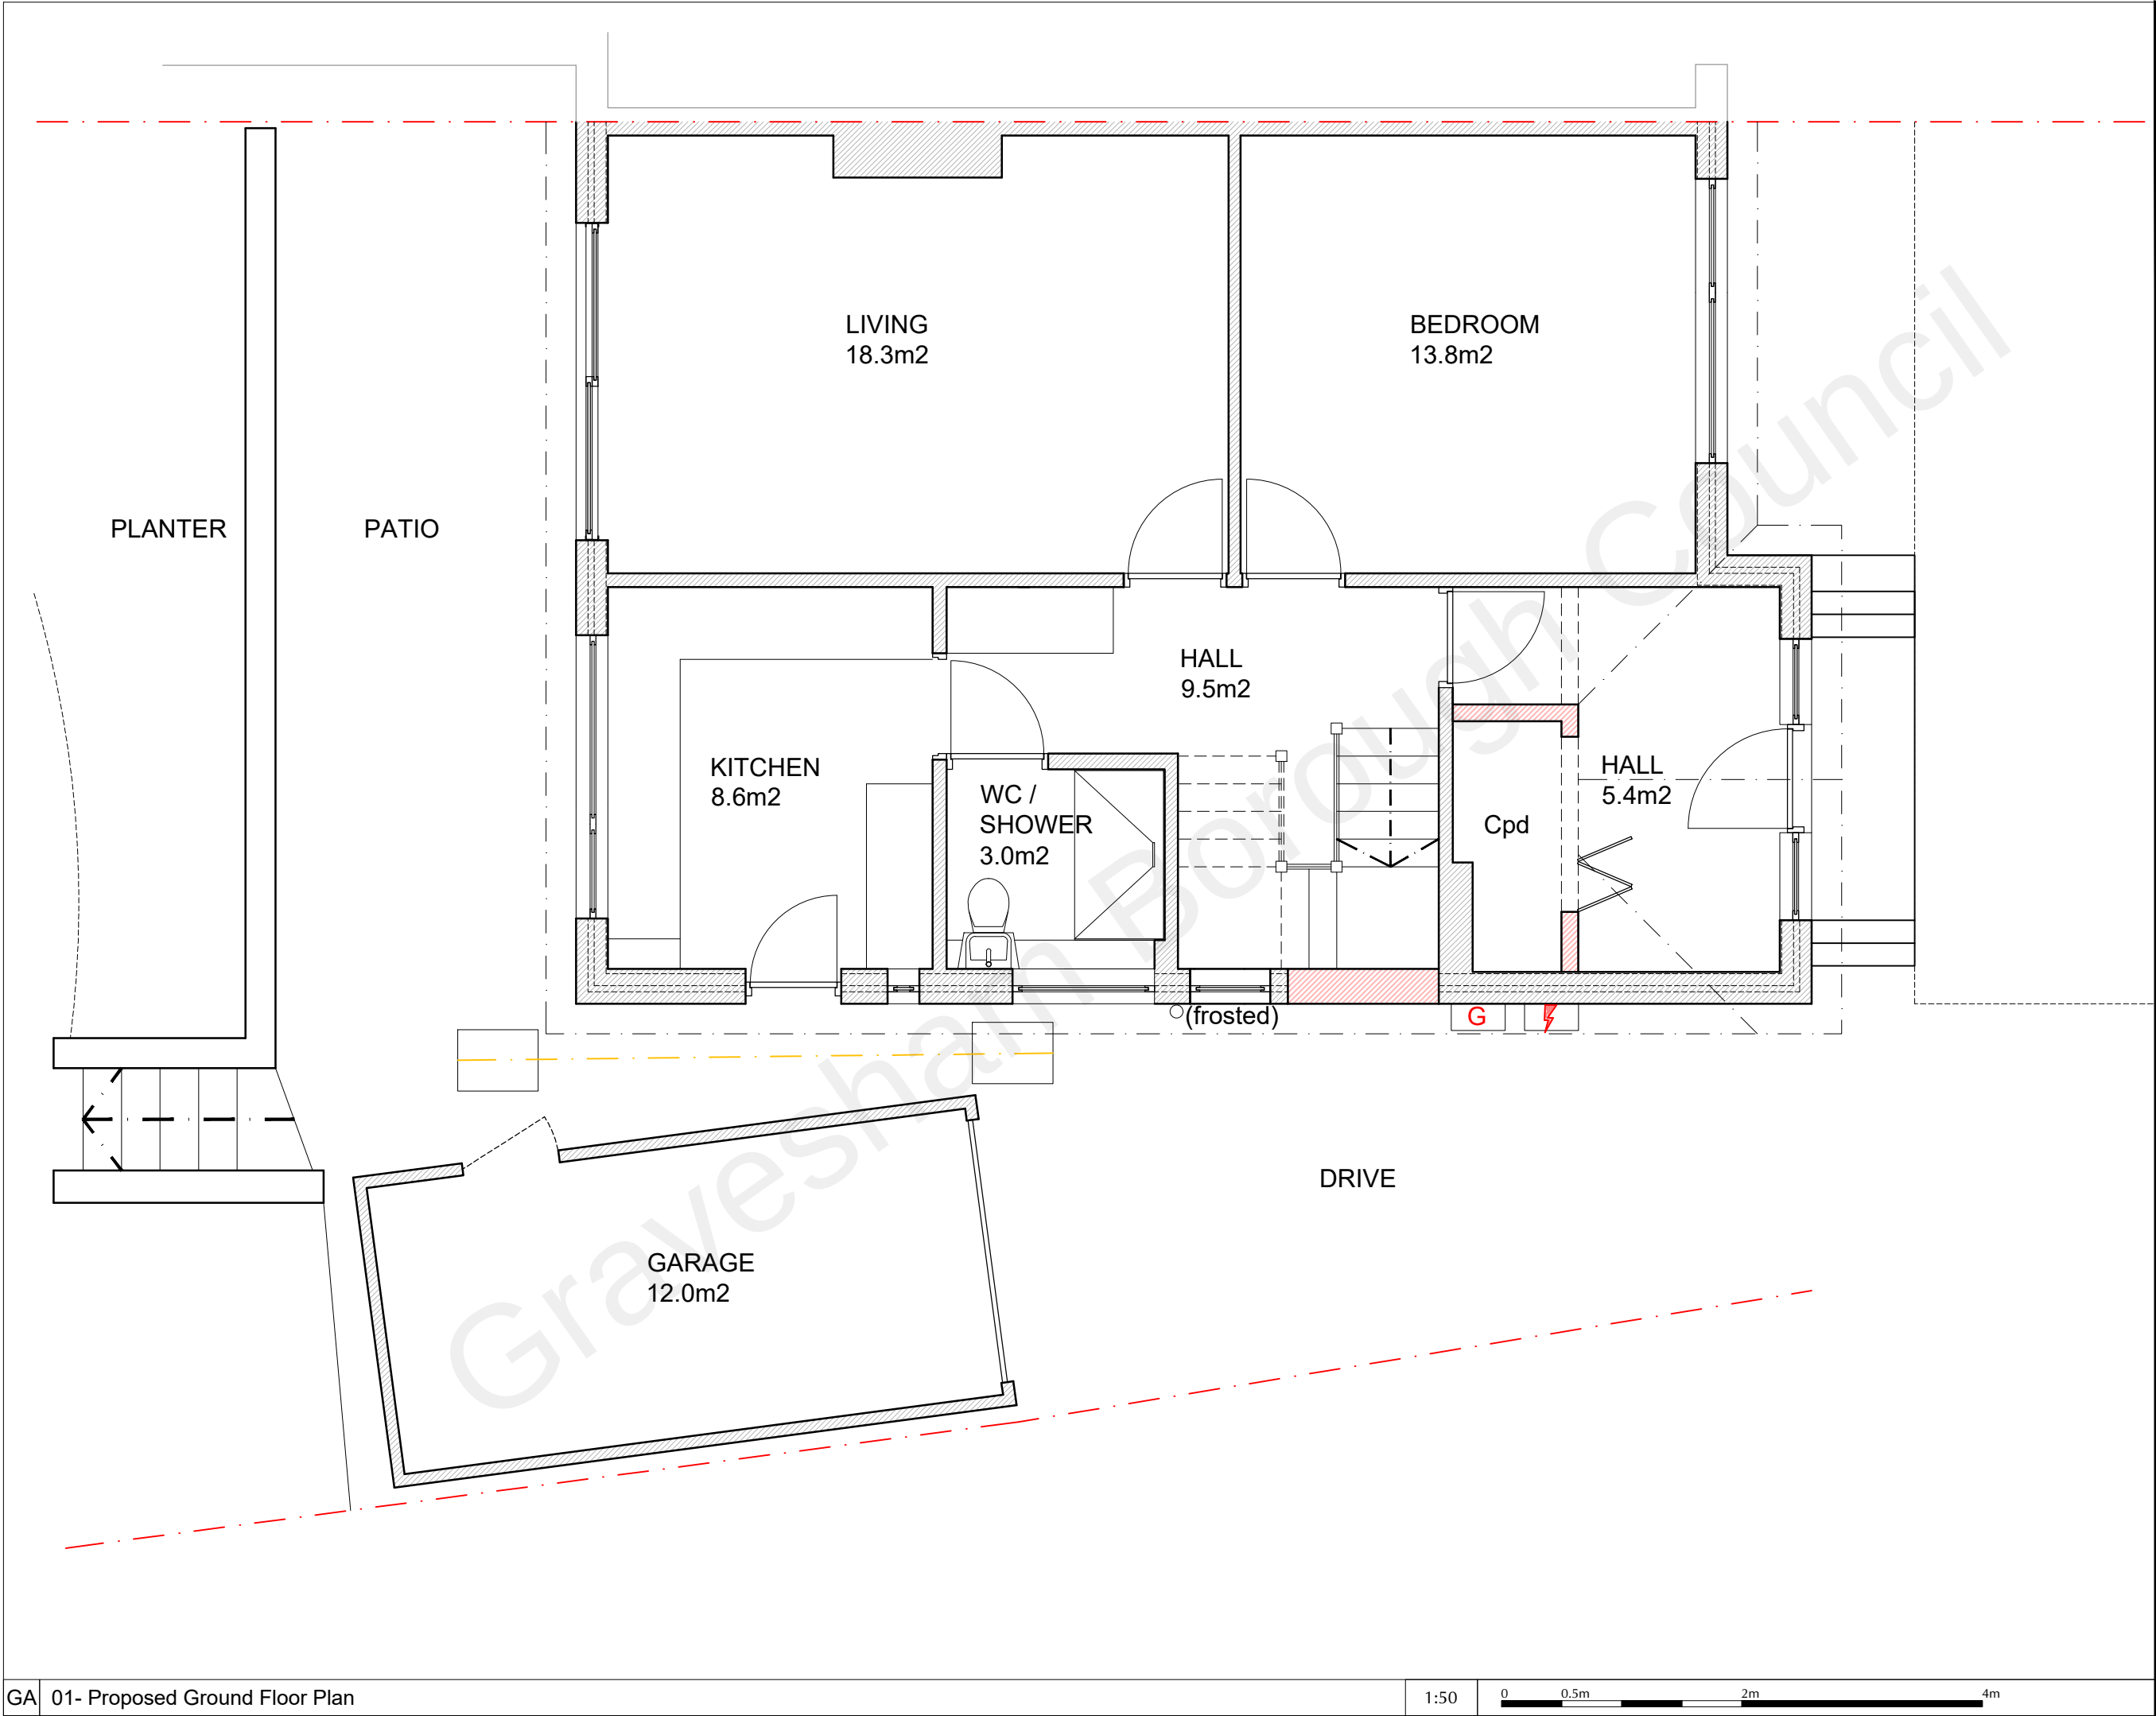

**Legal Info**

- ©Bucknall Design. Do not scale from this drawing in either paper or digital form. Use written dimensions only. All dimensions are given in millimeters unless otherwise stated.
- All survey information by others. Check all dimensions on site. Site boundaries to be confirmed by client solicitors with reference to title deeds.
- This drawing is intended for use by the commissioning client only. BD do not assume any liability to any third party for the information herein.
- This drawing is to be read in conjunction with all relevant engineer's and specialist designers' drawings and specifications.
- All demolition works subject to statutory approval and assessment by structural engineer.
- Works covered by pre-commencement conditions or works without consent must NOT be carried out without statutory approval.
- All specific drawing notes are to be read in conjunction with the project Health & Safety "Information Pack" and "Site Rules".

JOB TITLE

50 Northumberland Road  
Istead Rise,

DWG TITLE

Proposed Plans  
Ground Floor Plan

DATE

10/02/22

CHECKED BY

TB

DWG NO.

1023[GA]01

REV.

STATUS

Preliminary

A3

© BUCKNALL DESIGN  
Do not scale this drawing. All dimensions to be checked on site.

**Bucknall Design**  
bucknalldesign.co.uk  
tom@bucknalldesign.co.uk  
www.instagram.com/bucknalldesign  
Kent / London