


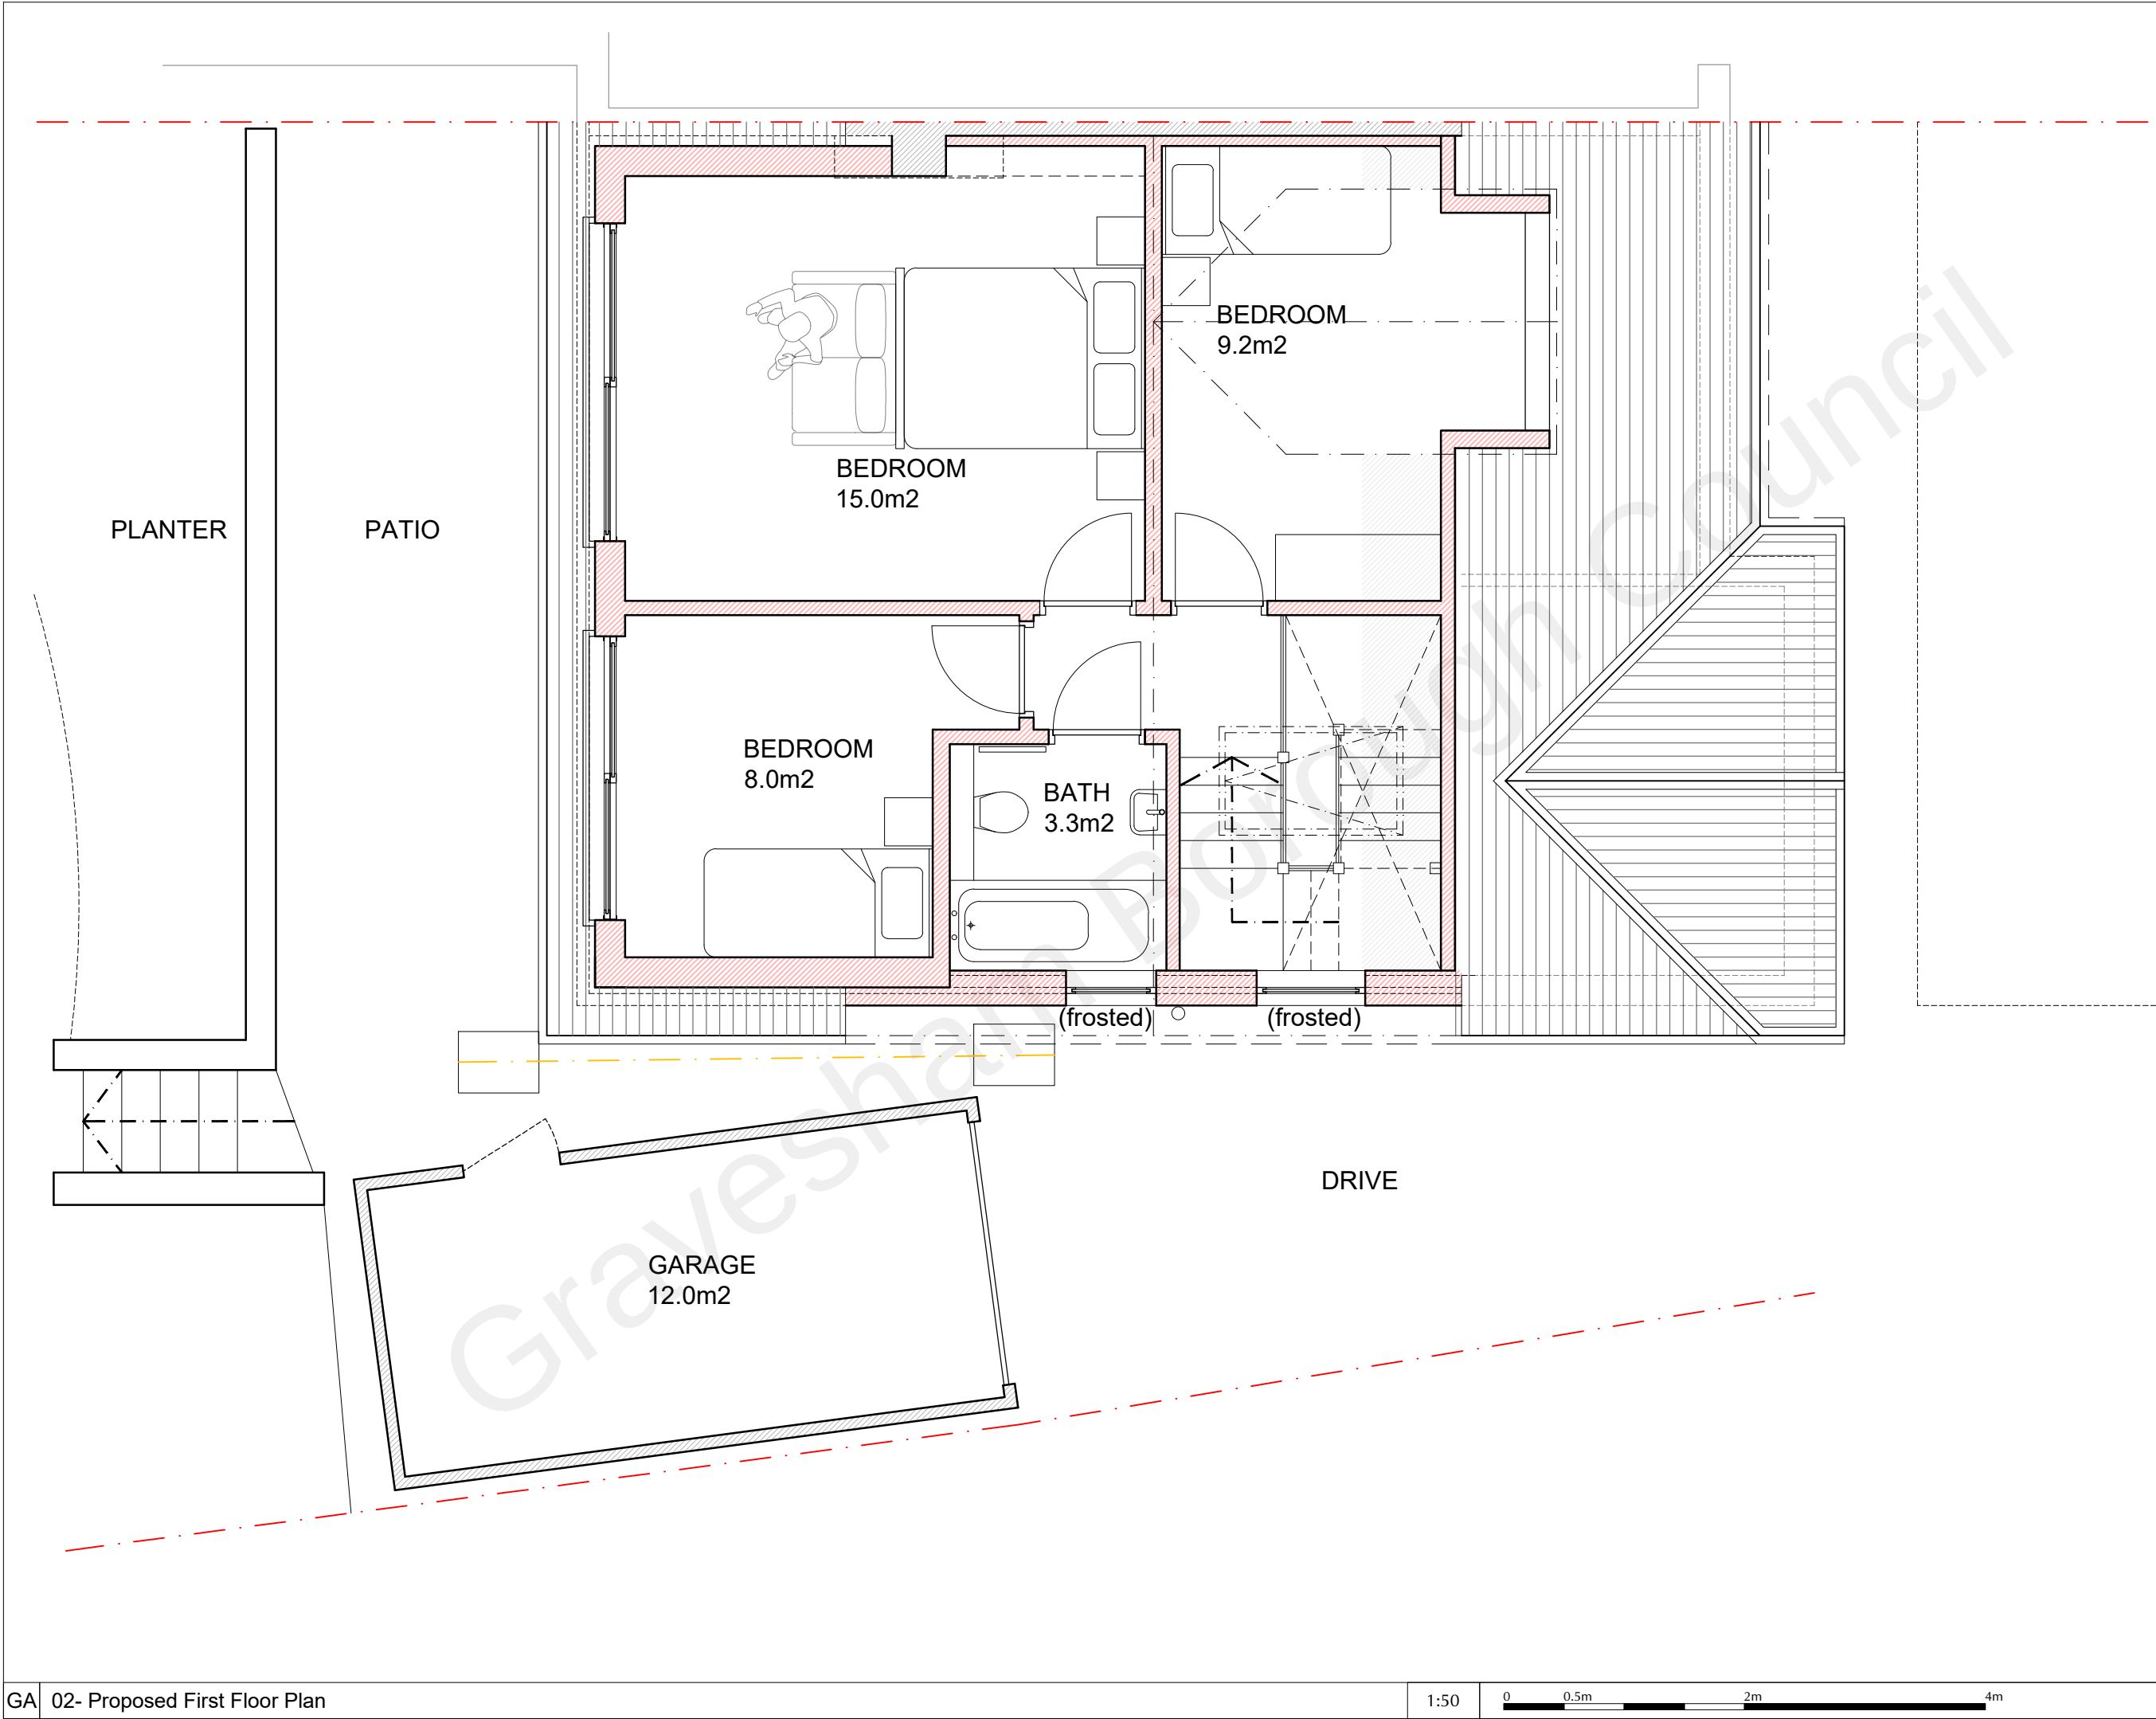

**Legal Info**

1. ©Bucknall Design. Do not scale from this drawing in either paper or digital form. Use written dimensions only. All dimensions are given in millimeters unless otherwise stated.
2. All survey information by others. Check all dimensions on site. Site boundaries to be confirmed by client solicitors with reference to title deeds.
3. This drawing is intended for use by the commissioning client only. BD do not assume any liability to any third party for the information herein.
4. This drawing is to be read in conjunction with all relevant engineer's and specialist designers' drawings and specifications.
5. All demolition works subject to statutory approval and assessment by structural engineer.
6. Works covered by pre-commencement conditions or works without consent must NOT be carried out without statutory approval.
7. All specific drawing notes are to be read in conjunction with the project Health & Safety "Information Pack" and "Site Rules".

JOB TITLE


50 Northumberland Road  
Istead Rise,

DWG TITLE

Proposed Plans  
First Floor Plan

|            |             |
|------------|-------------|
| DATE       | CHECKED BY  |
| 10/02/22   | TB          |
| DWG NO.    | REV. STATUS |
| 1023[GA]02 | Preliminary |

A3 © BUCKNALL DESIGN  
Do not scale this drawing. All dimensions to be checked on site.

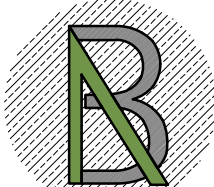

**Bucknall Design**  
bucknalldesign.co.uk  
tom@bucknalldesign.co.uk  
www.instagram.com/bucknalldesign  
Kent / London