


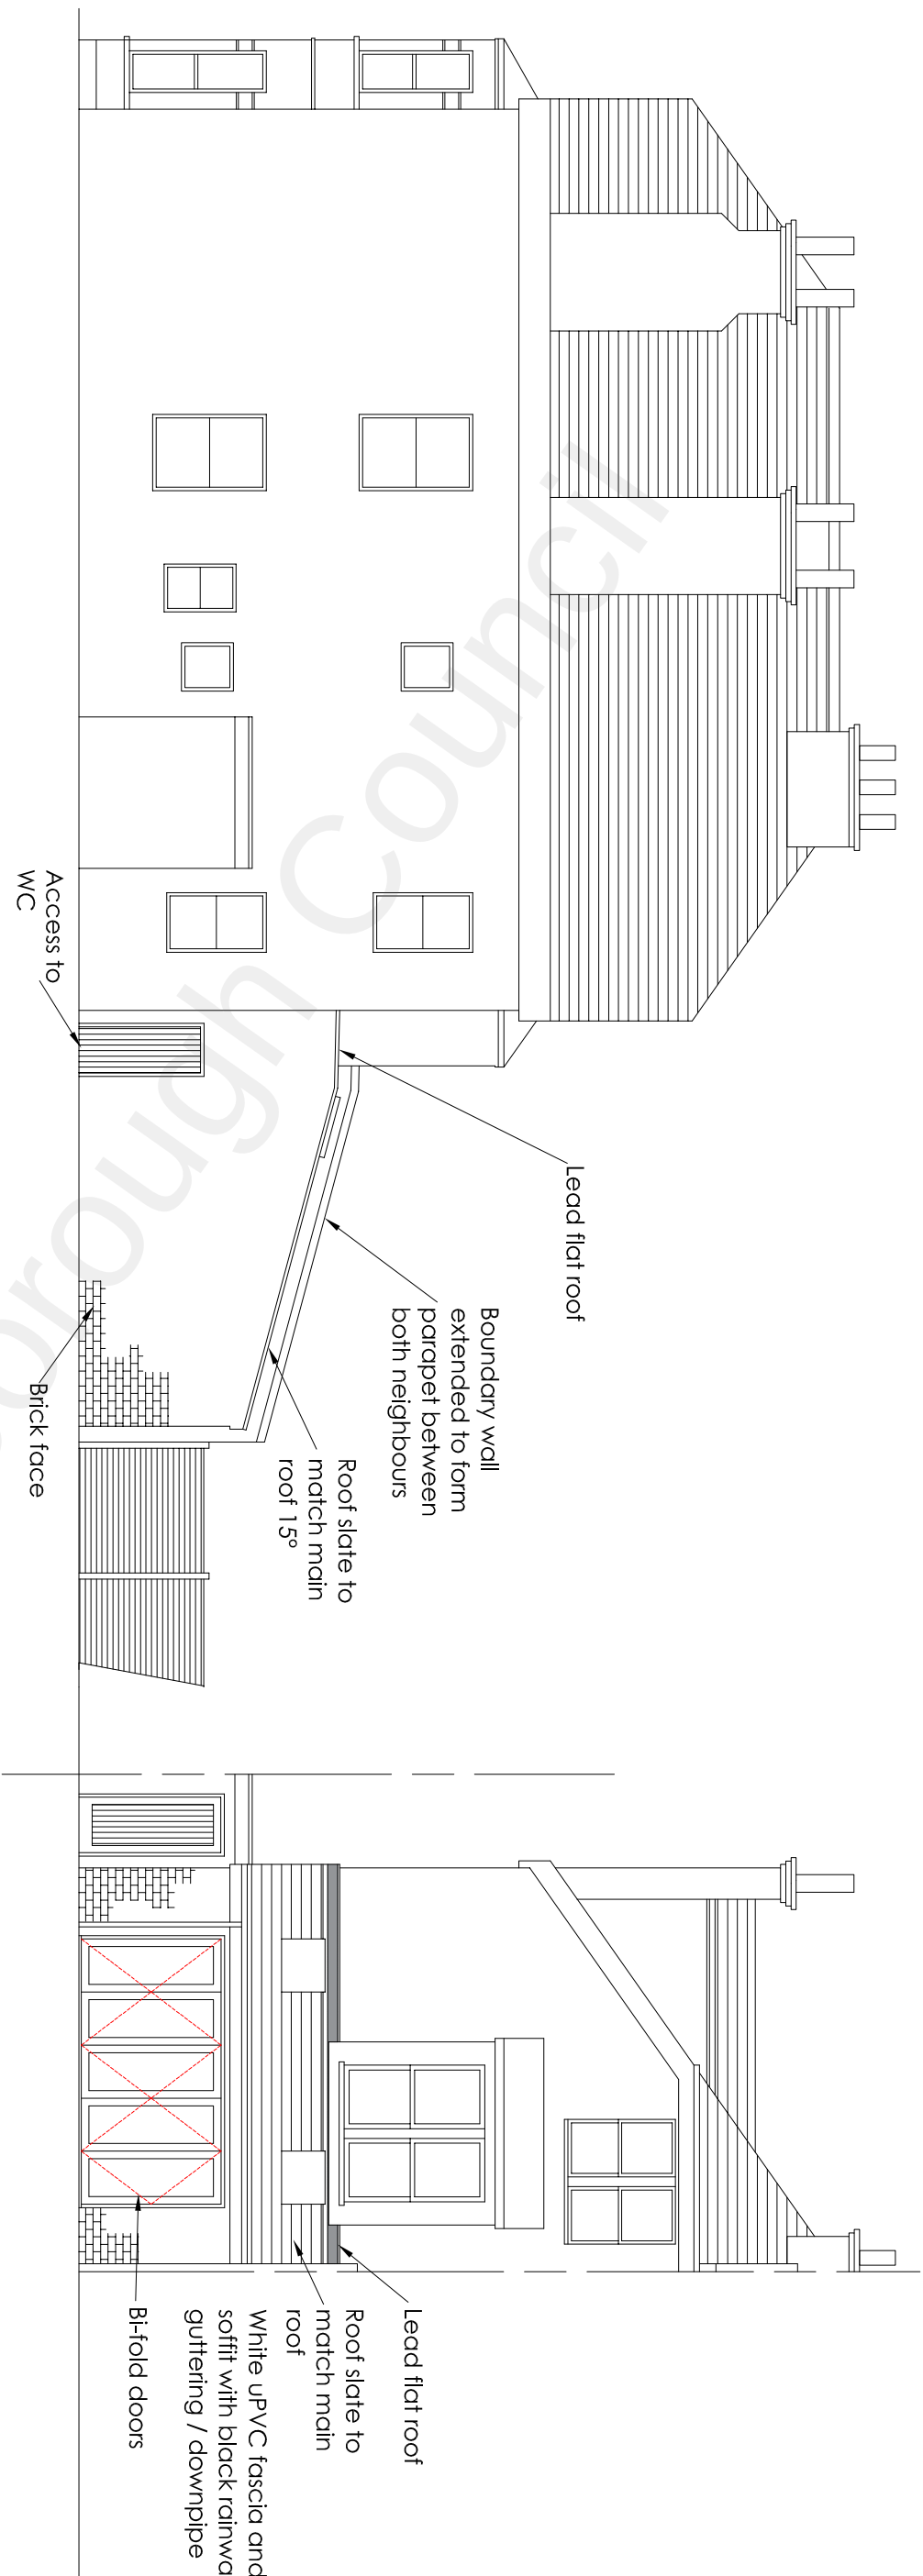

SIDE ELEVATION

REAR ELEVATION

FLOOR PLAN

SIDE ELEVATION

Project		Erection of Rear Extension		25 The Avenue Gravesend Kent DA11 0NA	
Drawing Title		Proposed Elevations and GF plan			
Rev		A		Remove outbuilding	
Description		June 21		Date	
Drawn		HC		Date	
April 2021		Scale		Drawing No.	
1:100		25TA/A3/O2A			
H Channa		PICAROONS MAIDSTONE ROAD PLATT KENT TN15 8LB		Tel / Fax: 01732 605759 E-mail: hbchanna@tiscali.co.uk	