



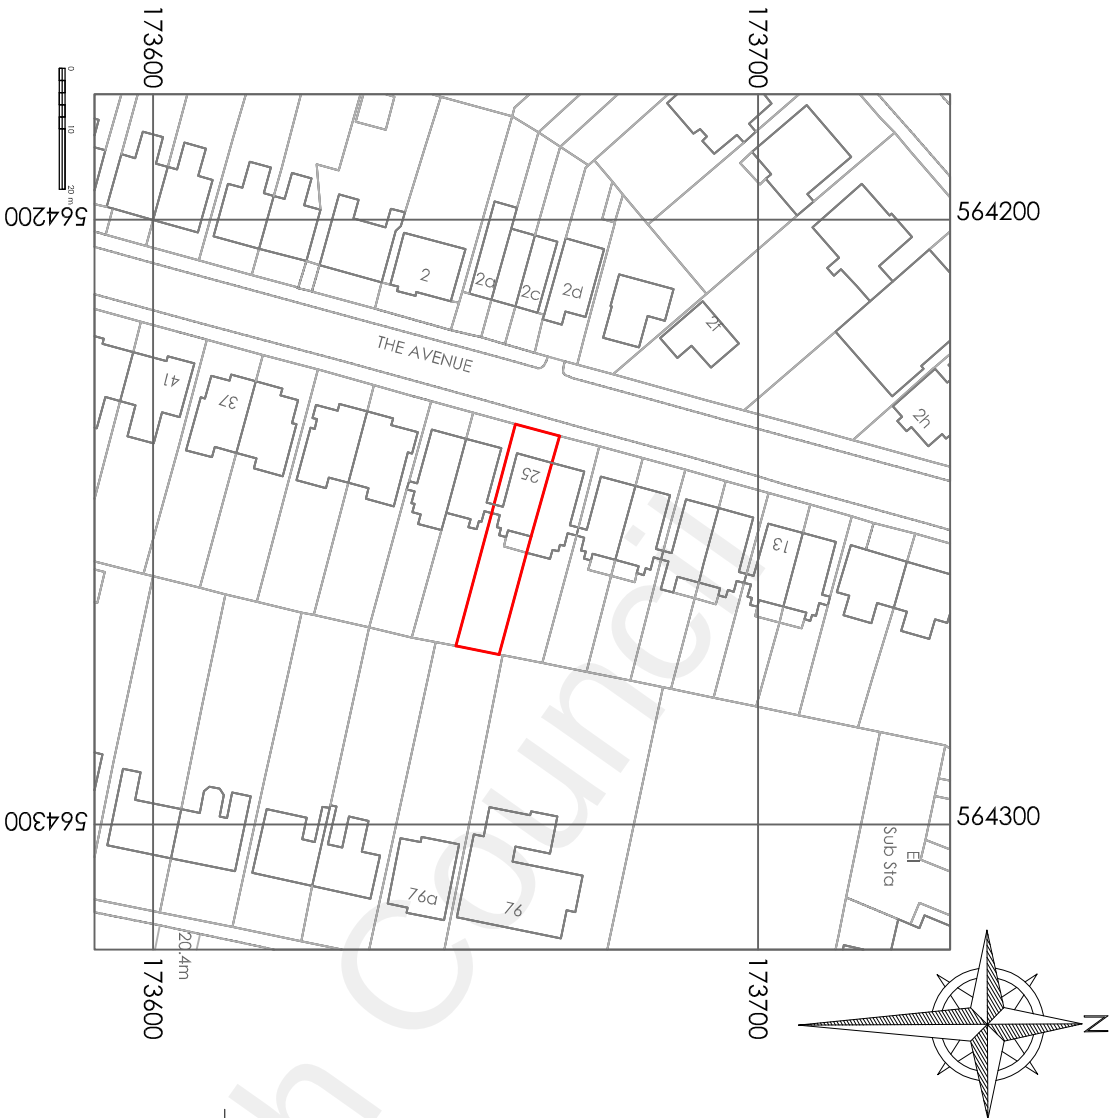


Site Map Scale 1:1250

Rear Elevation
Scale 1:100

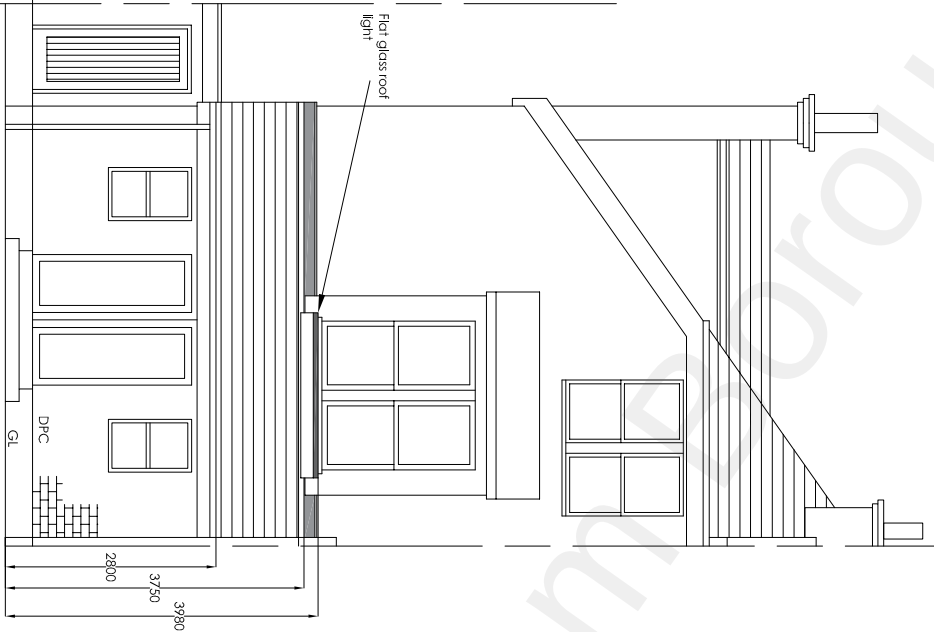

Side Elevation
Scale 1:100

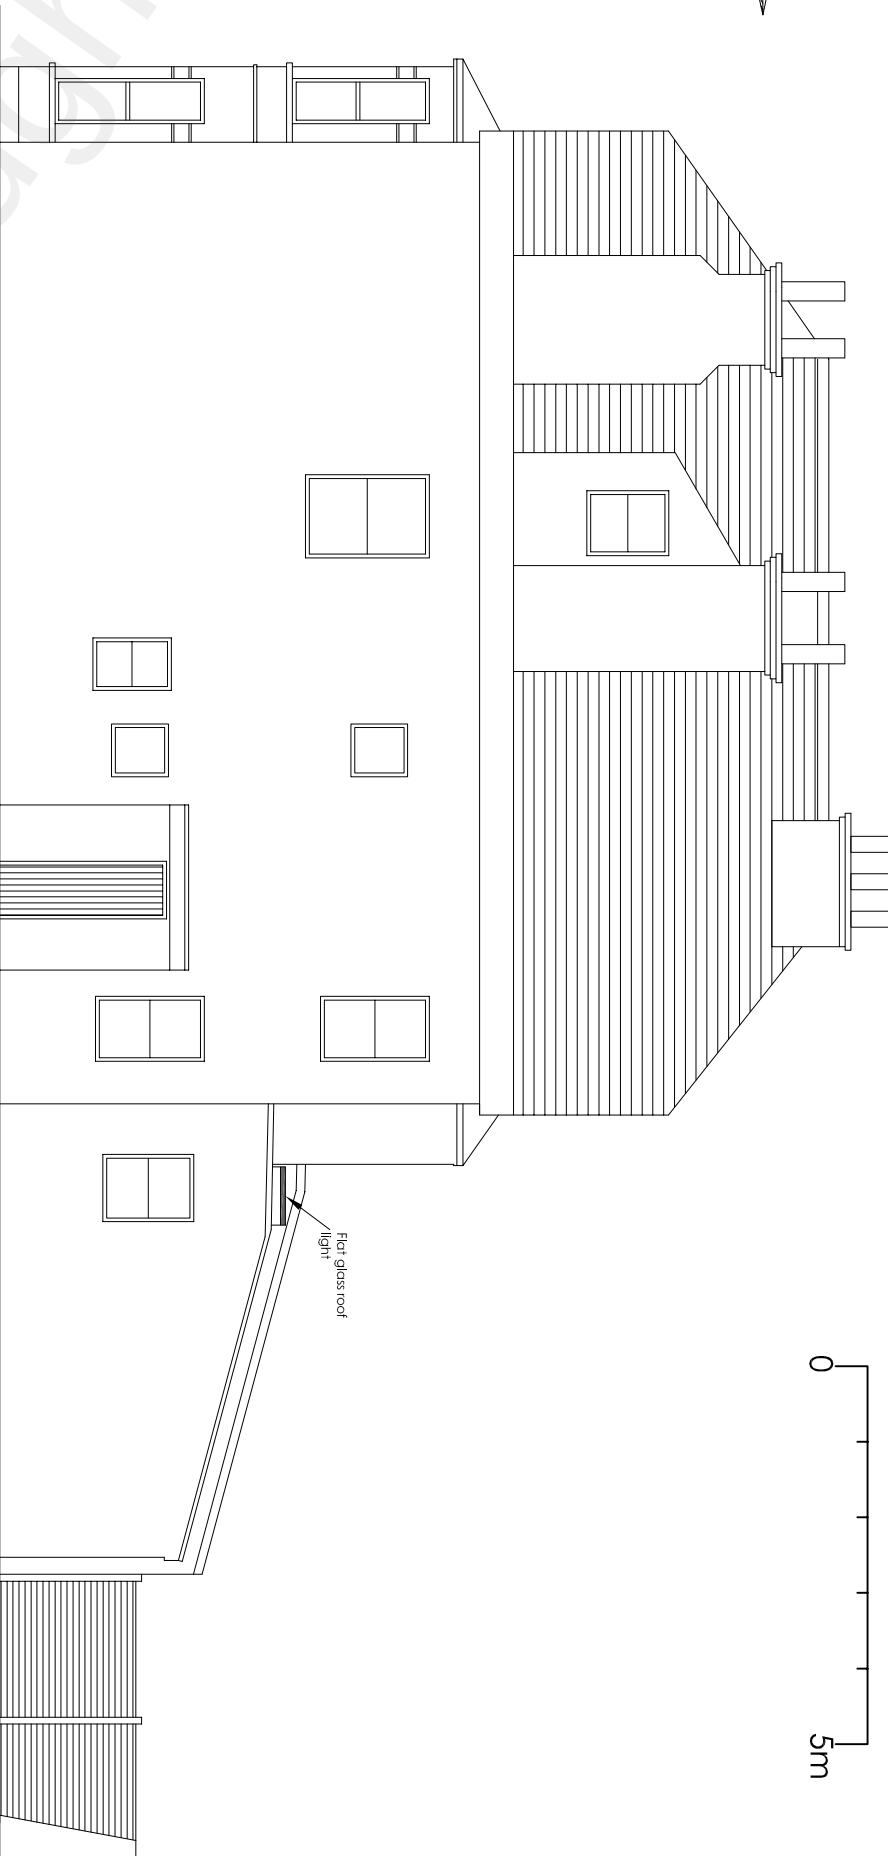

Front Elevation
Scale 1:100



Project				HMO Conversion Nine Bedroom			
				25 The Avenue Gravesend Kent DA1 1 ONA			
Drawing Title				Site Map and Elevations			
Rev		Description		Date		Drawn	
A		Revised Bi-fold doors and roof light		Jan 22		HC	
						Date	
						Nov 2021	
						Scale	
						1:1250 1:100	
						Drawing No.	
						25TA/A3/O1A	