


- Do not scale from this drawing.
- All dimensions to be verified on site and is in mm.
- Builder to verify all dimensions, heights and levels prior to commencement of work.
- All documents shall be checked to ensure that they are compatible by the contractor before construction commences. In the event of apparent ambiguity or contradiction the engineer and/ or architect shall be notified immediately.
- The contractor in preparing his estimate shall visit the site and acquaint himself with the problems involved.
- The contractor shall issue all statutory notices to the local Authority during progress and completion of works.

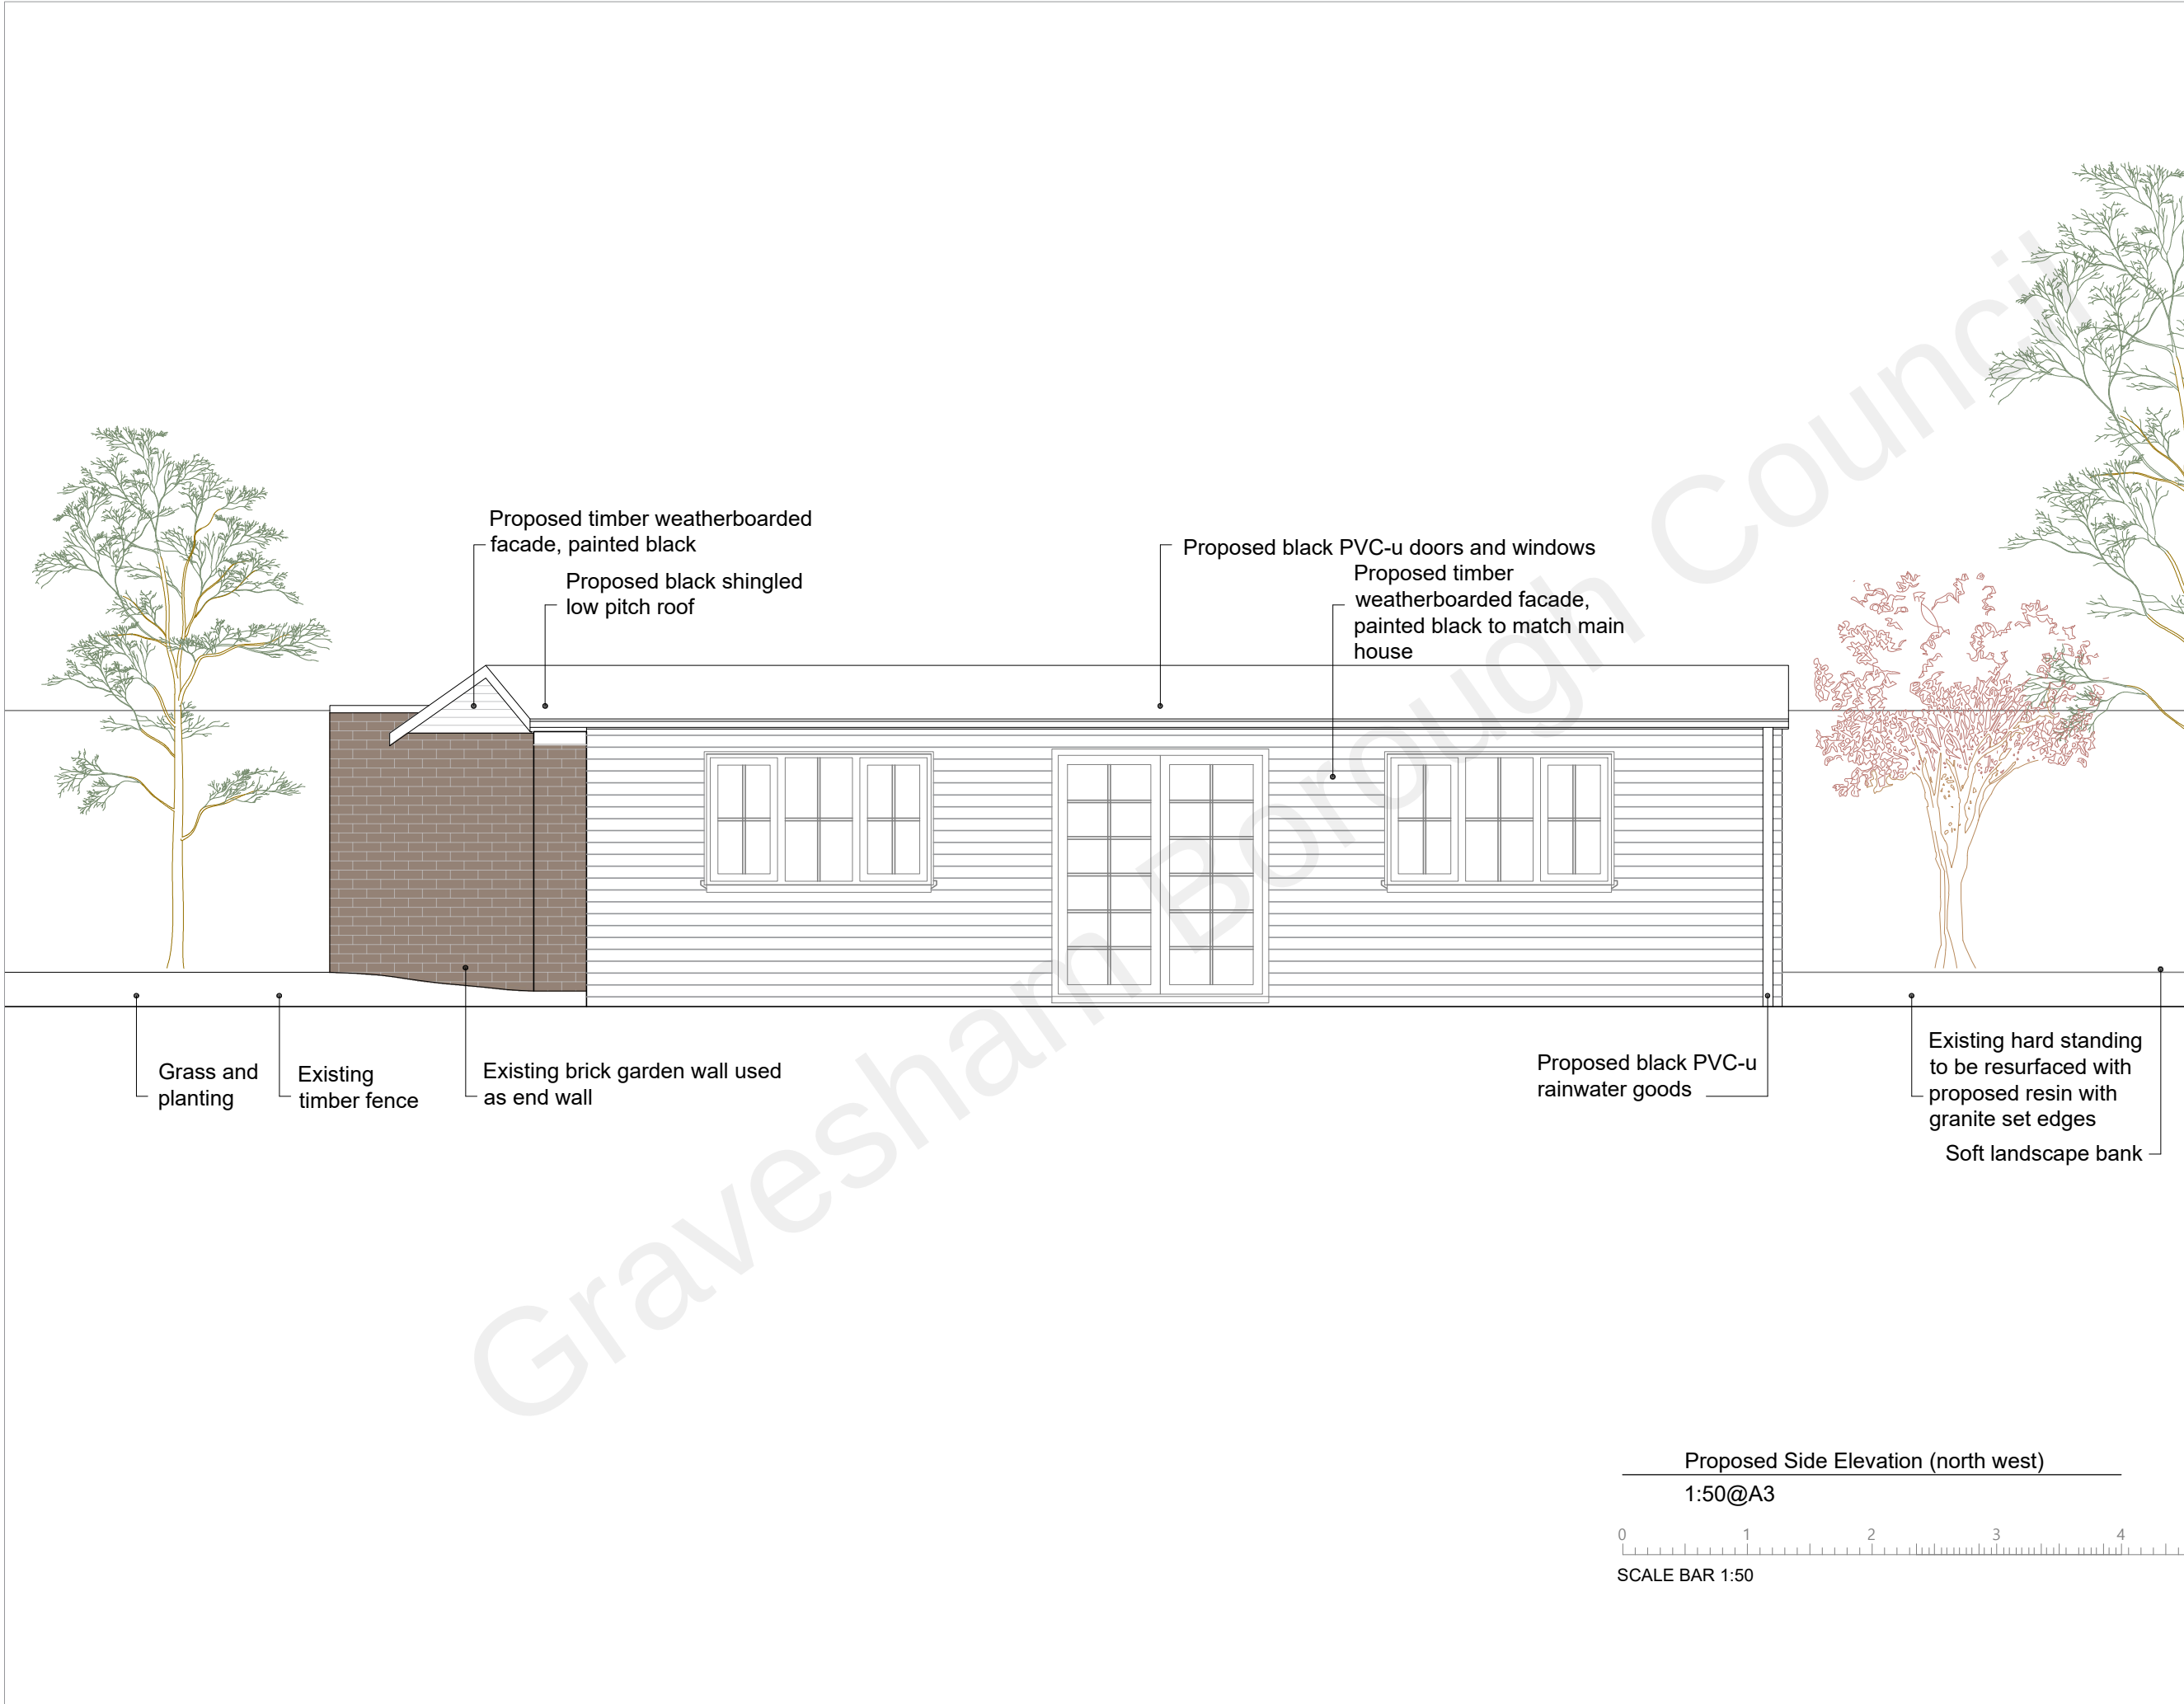

A	-	-	--/--/--
REV:	DESCRIPTION:	BY:	DATE:
STATUS:			
PLANNING			
 BARRON EDWARDS STERLING			
Whitehall Place 47 The Terrace, Gravesend, Kent DA12 2DL 01474 247 787 info@barronedwards.co.uk www.barronedwards.co.uk			
SITE:			
The Retreat, Hazels Farm, Green Road Northfleet Kent DA13 9PN			
TITLE:			
Proposal for Outbuilding Proposed Front Elevation ----			
SCALE AT A0:	DATE:	DRAWN:	
1:50 @ A3	03/02/22	A.J	
PROJECT NO:	DRAWING NO:	REVISION:	
220202	003	A	