


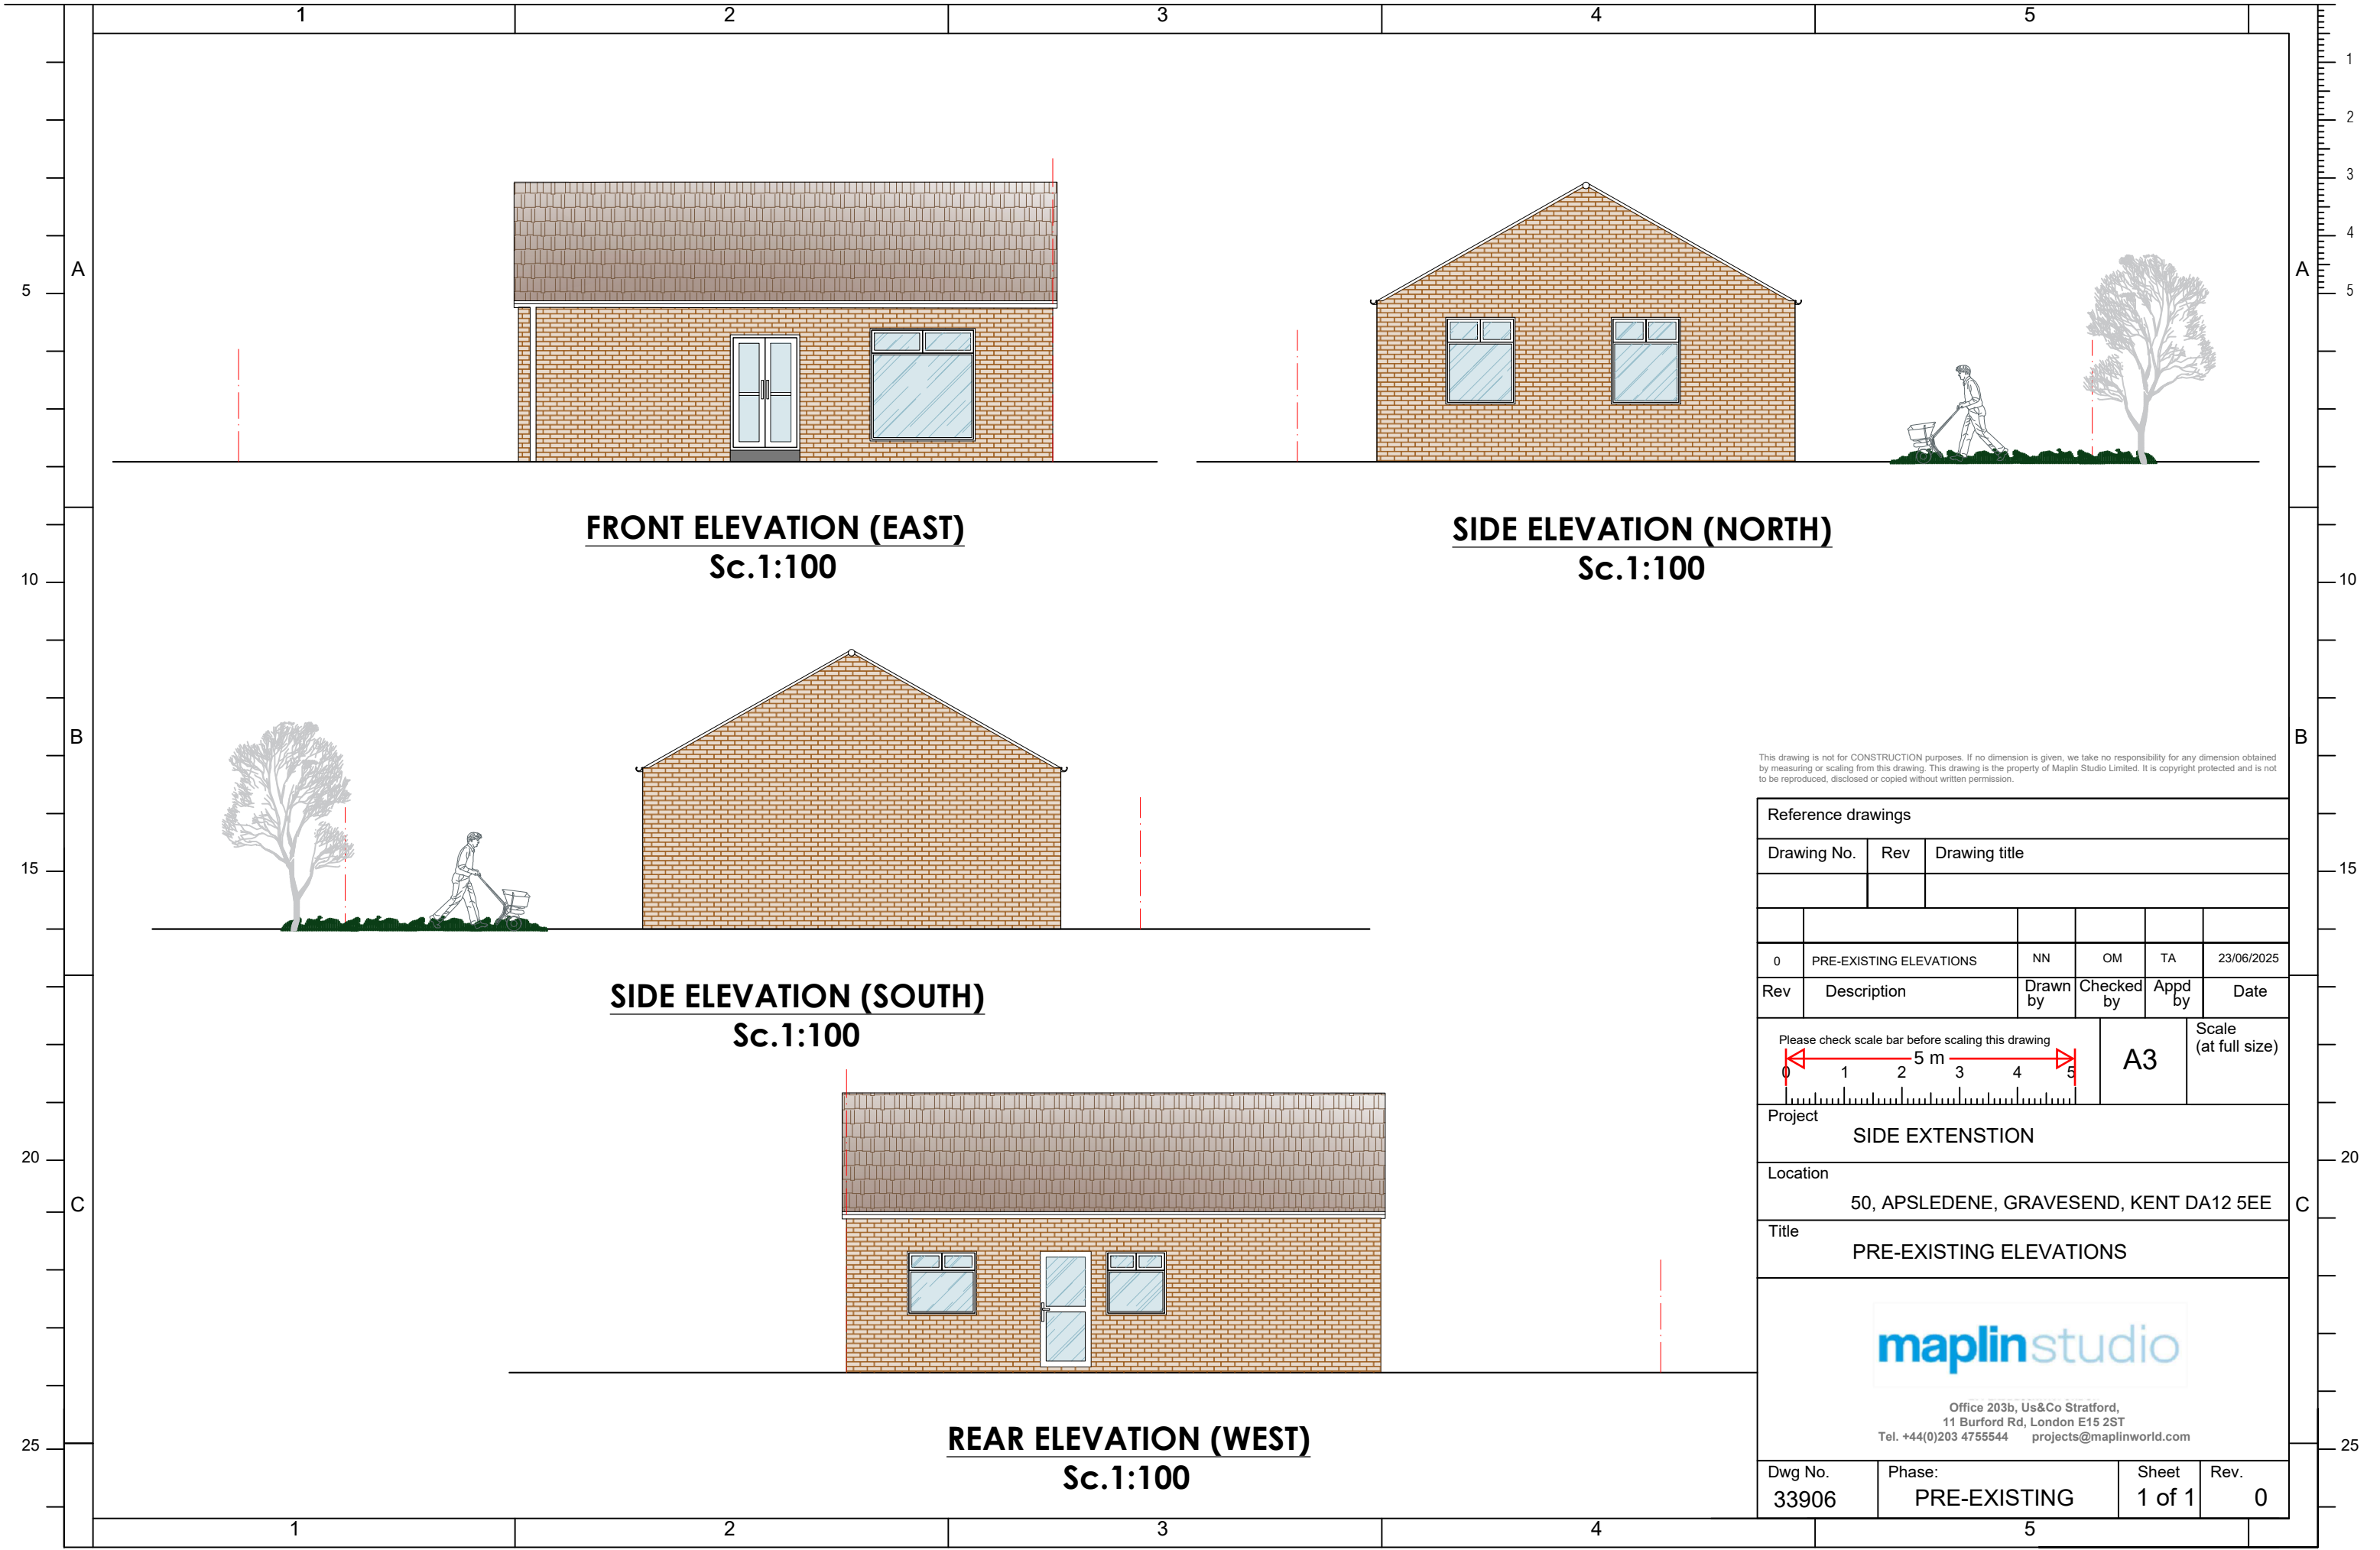

FRONT ELEVATION (EAST)
Sc.1:100

SIDE ELEVATION (NORTH)
Sc.1:100

SIDE ELEVATION (SOUTH)
Sc.1:100

REAR ELEVATION (WEST)
Sc.1:100

This drawing is not for CONSTRUCTION purposes. If no dimension is given, we take no responsibility for any dimension obtained by measuring or scaling from this drawing. This drawing is the property of Maplin Studio Limited. It is copyright protected and is not to be reproduced, disclosed or copied without written permission.

Reference drawings						
Drawing No.		Rev	Drawing title			
0	PRE-EXISTING ELEVATIONS		NN	OM	TA	23/06/2025
Rev	Description		Drawn by	Checked by	Appd by	Date
Please check scale bar before scaling this drawing 0 1 2 3 4 5 5 m				A3		Scale (at full size)
Project SIDE EXTENSTION						
Location 50, APSLEDENE, GRAVESEND, KENT DA12 5EE						
Title PRE-EXISTING ELEVATIONS						
maplinstudio Office 203b, Us&Co Stratford, 11 Burford Rd, London E15 2ST Tel. +44(0)203 4755544 projects@maplinworld.com						
Dwg No. 33906		Phase: PRE-EXISTING		Sheet 1 of 1		Rev. 0