



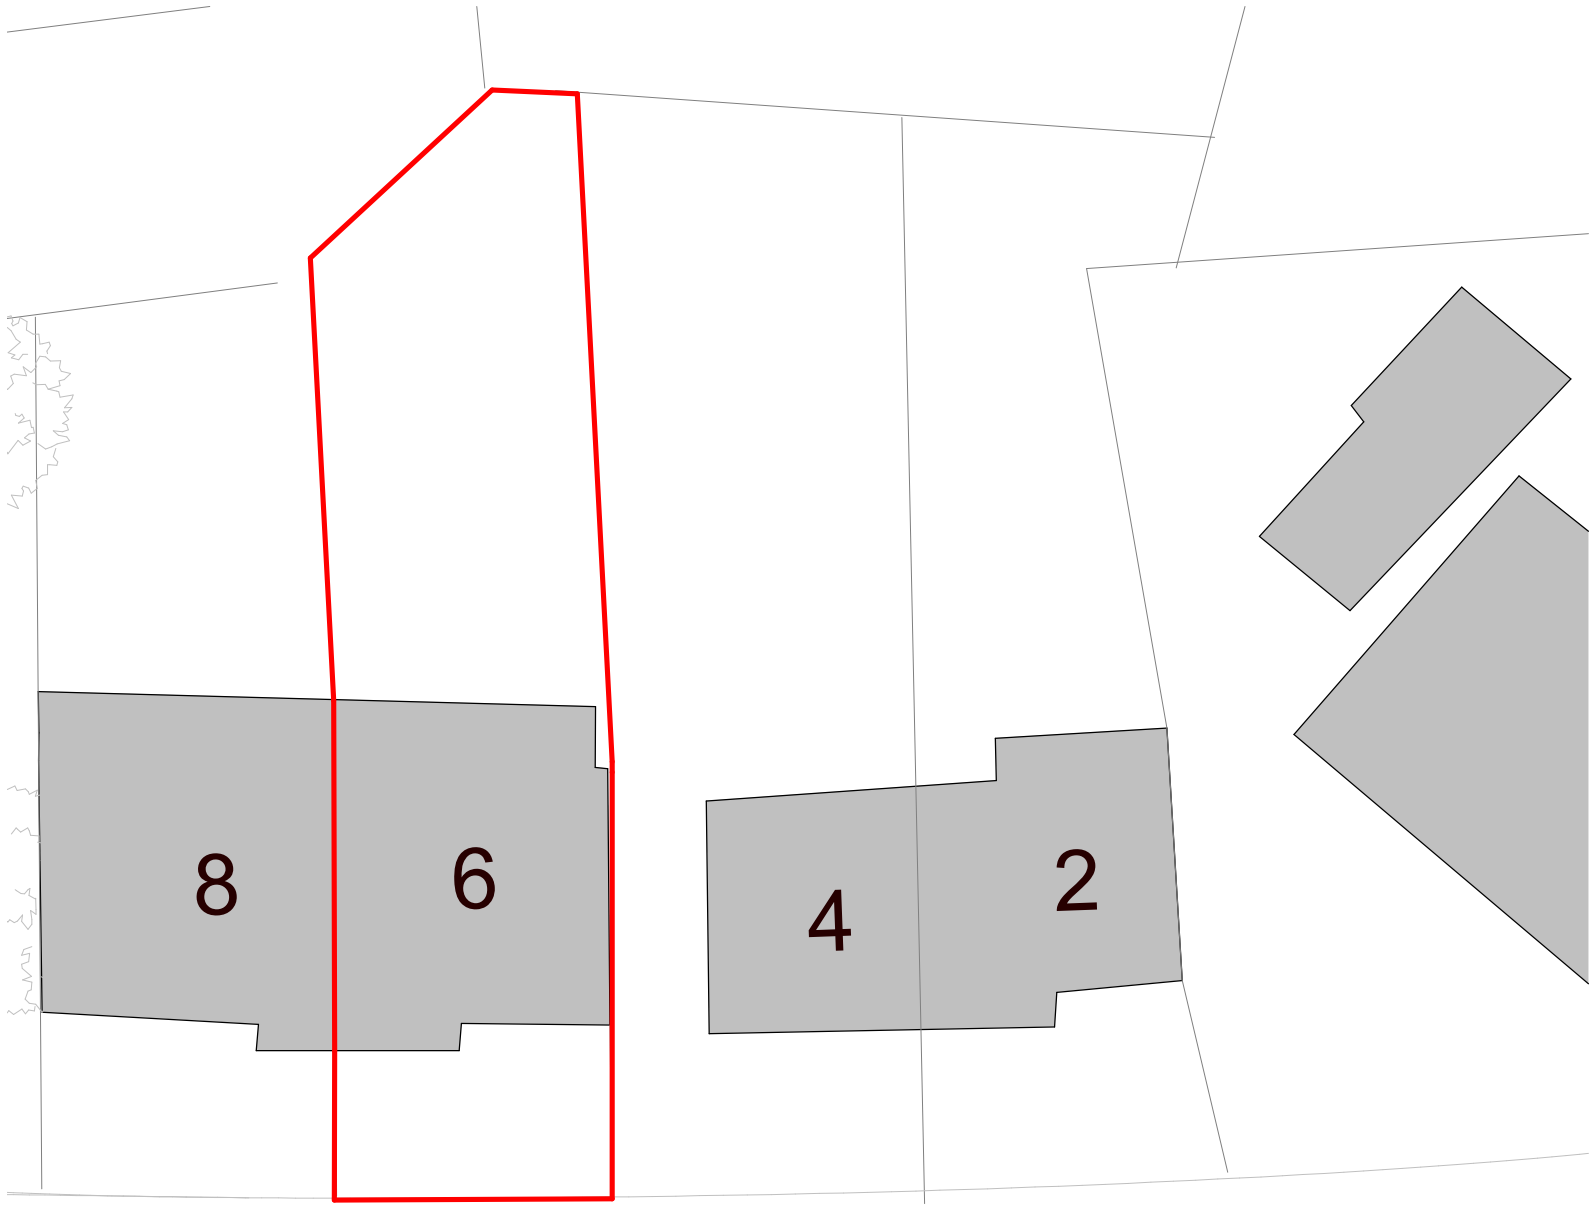

LONGFIELD ROAD

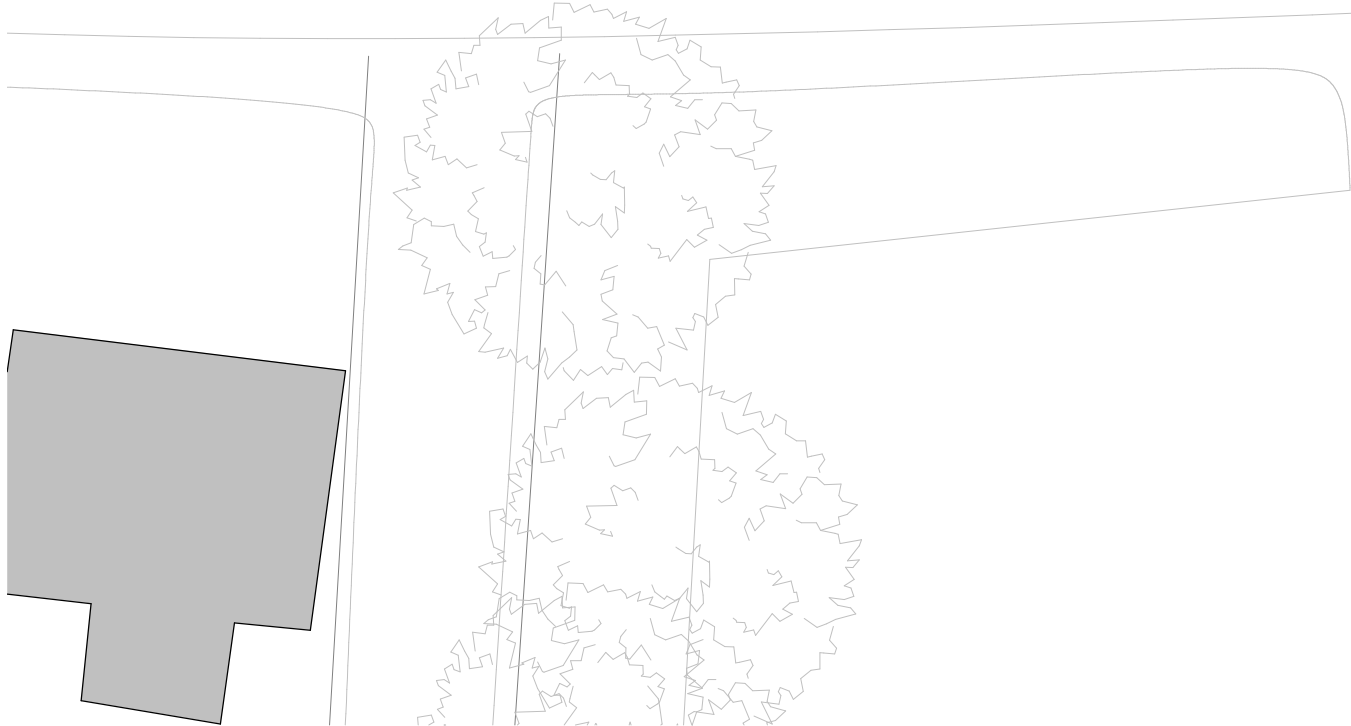


Notes:

- 1. Do not scale, use figured dimensions only.
- 2. Contractor / fabricator to check dimensions on site prior to any off site manufacturing.
- 3. Dimensions are in millimetres unless stated otherwise.
- 4. Report all discrepancies, conflicts or errors to architect prior to proceeding.
- 5. Refer to structural engineers design for all load bearing elements, bracing, movement joints and below ground drainage.
- 6. Refer to mechanical and electrical engineers design for all building services.
- 7. All works to comply with relevant British Standards and Building Regulations.
- 8. This drawing and design is the property of Sean Payne Arch & Design Limited and is issued under license to the named recipient only. All copyright law protecting design, artistic & literary work contained within this drawing remains.




How to read this drawing:

- 1. Demolitions shown in red
- 2. Grey fill represent existing buildings, hatched fill represents proposed buildings

 

Project: 6, Longfield Road, Meopham, Gravesend, Kent DA13 0EN		
Client: Rebekah Coughlan	No: 087-P- 002	Rev: G
Title: Existing Site Plan	Scale: 1 : 250@ A3	
Status: FOR DISCUSSION ONLY	Date: JAN 2023	
www.seanpaynearchdesign.com info@seanpaynearchdesign.com +44 (0)704601706		

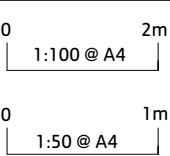

Rev.	Description	Date
G	Drawings revised for resubmission	2023-08-14