


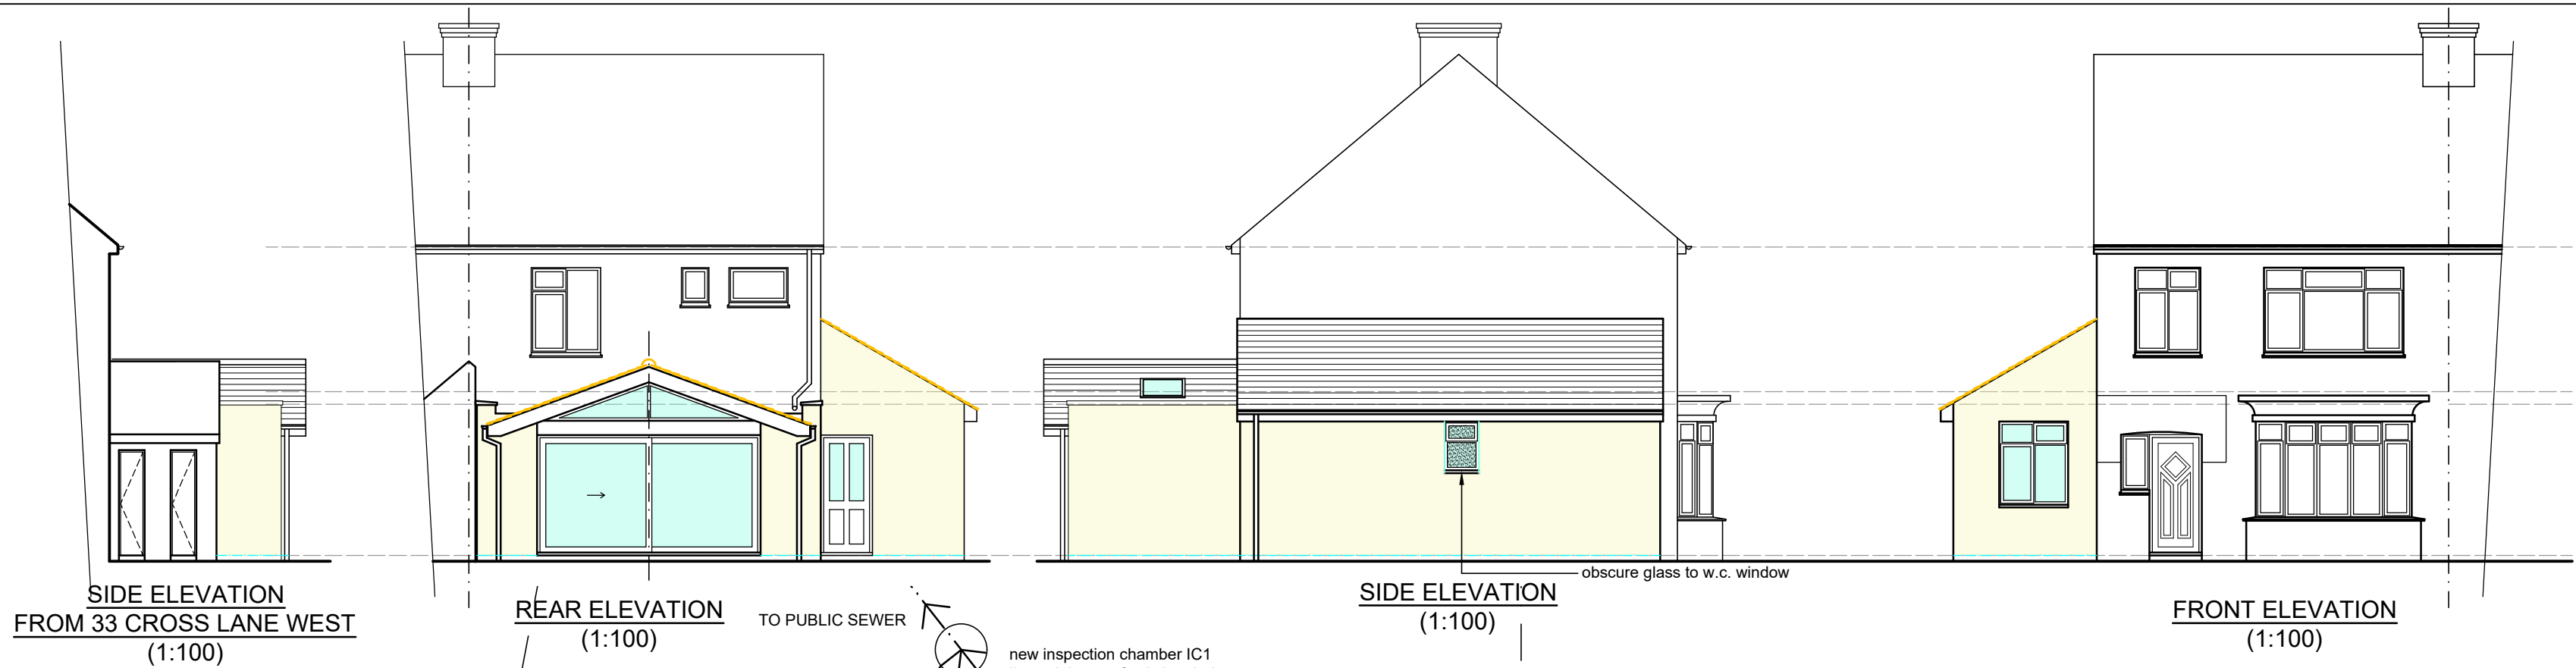

MATERIALS



ROOF
ROOF TILES - COLOUR TO MATCH MAIN DWELLING

WALLS
PAINTED RENDER TO MATCH MAIN DWELLING

WINDOWS & DOORS
WHITE uPVC TO MATCH MAIN DWELLING

NOTE; COLOURS ON ELEVATIONS ARE INDICATIVE ONLY AND NOT NECESSARILY A TRUE COLOUR REPRESENTATION OF THE ACTUAL PRODUCT


ONLY AREAS OF NEW WORK SHOWN HATCHED/SHADED

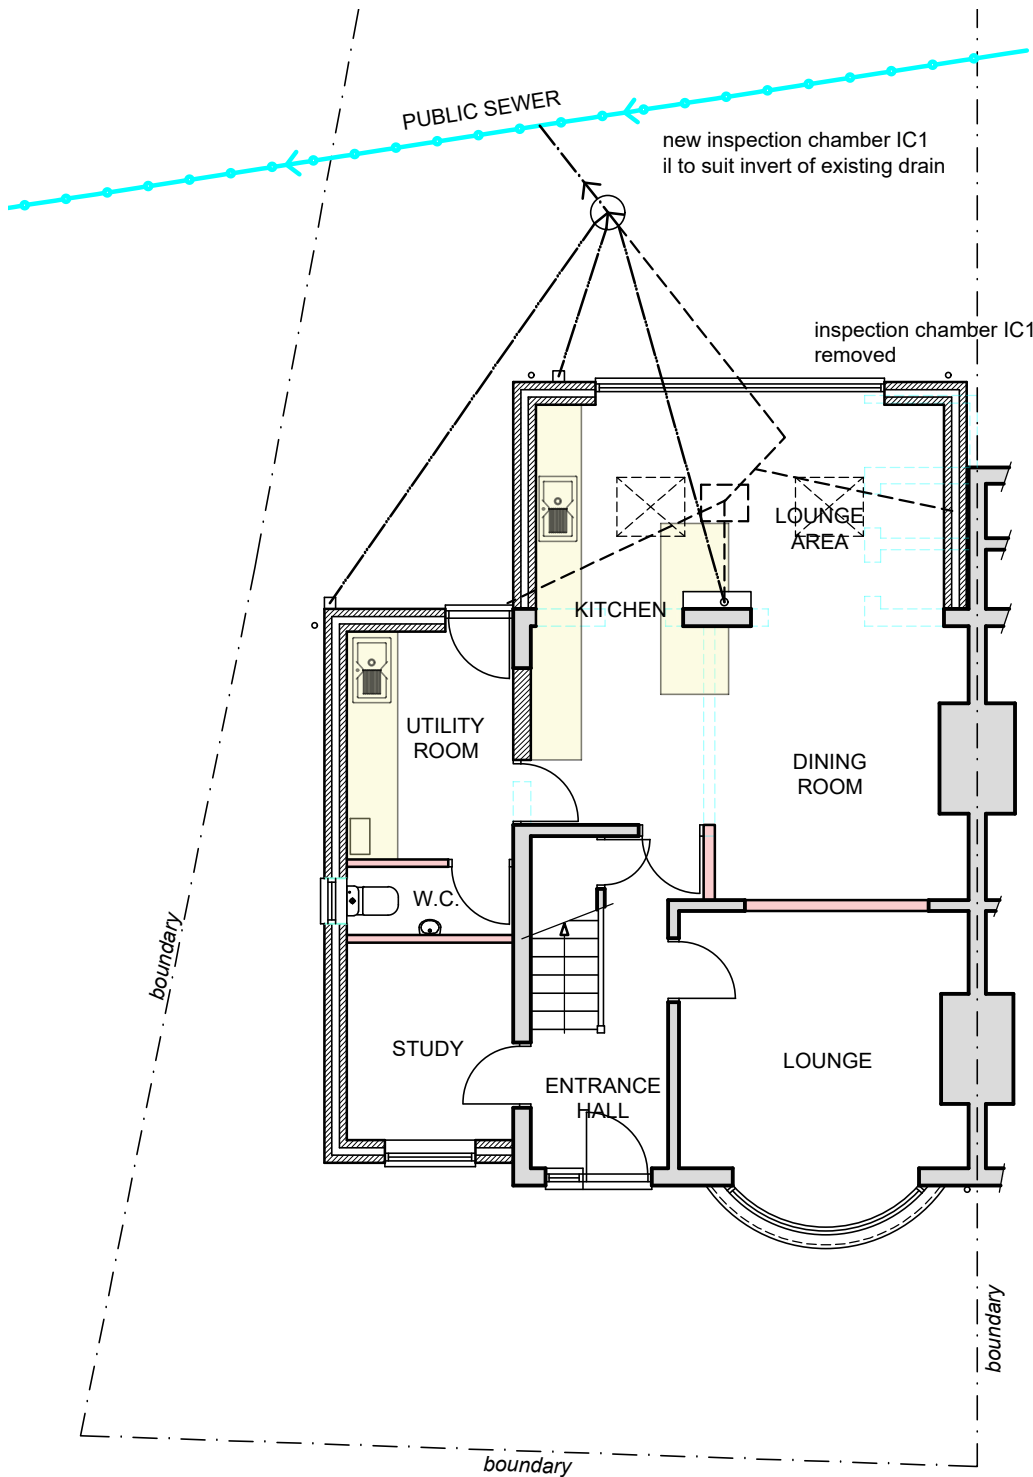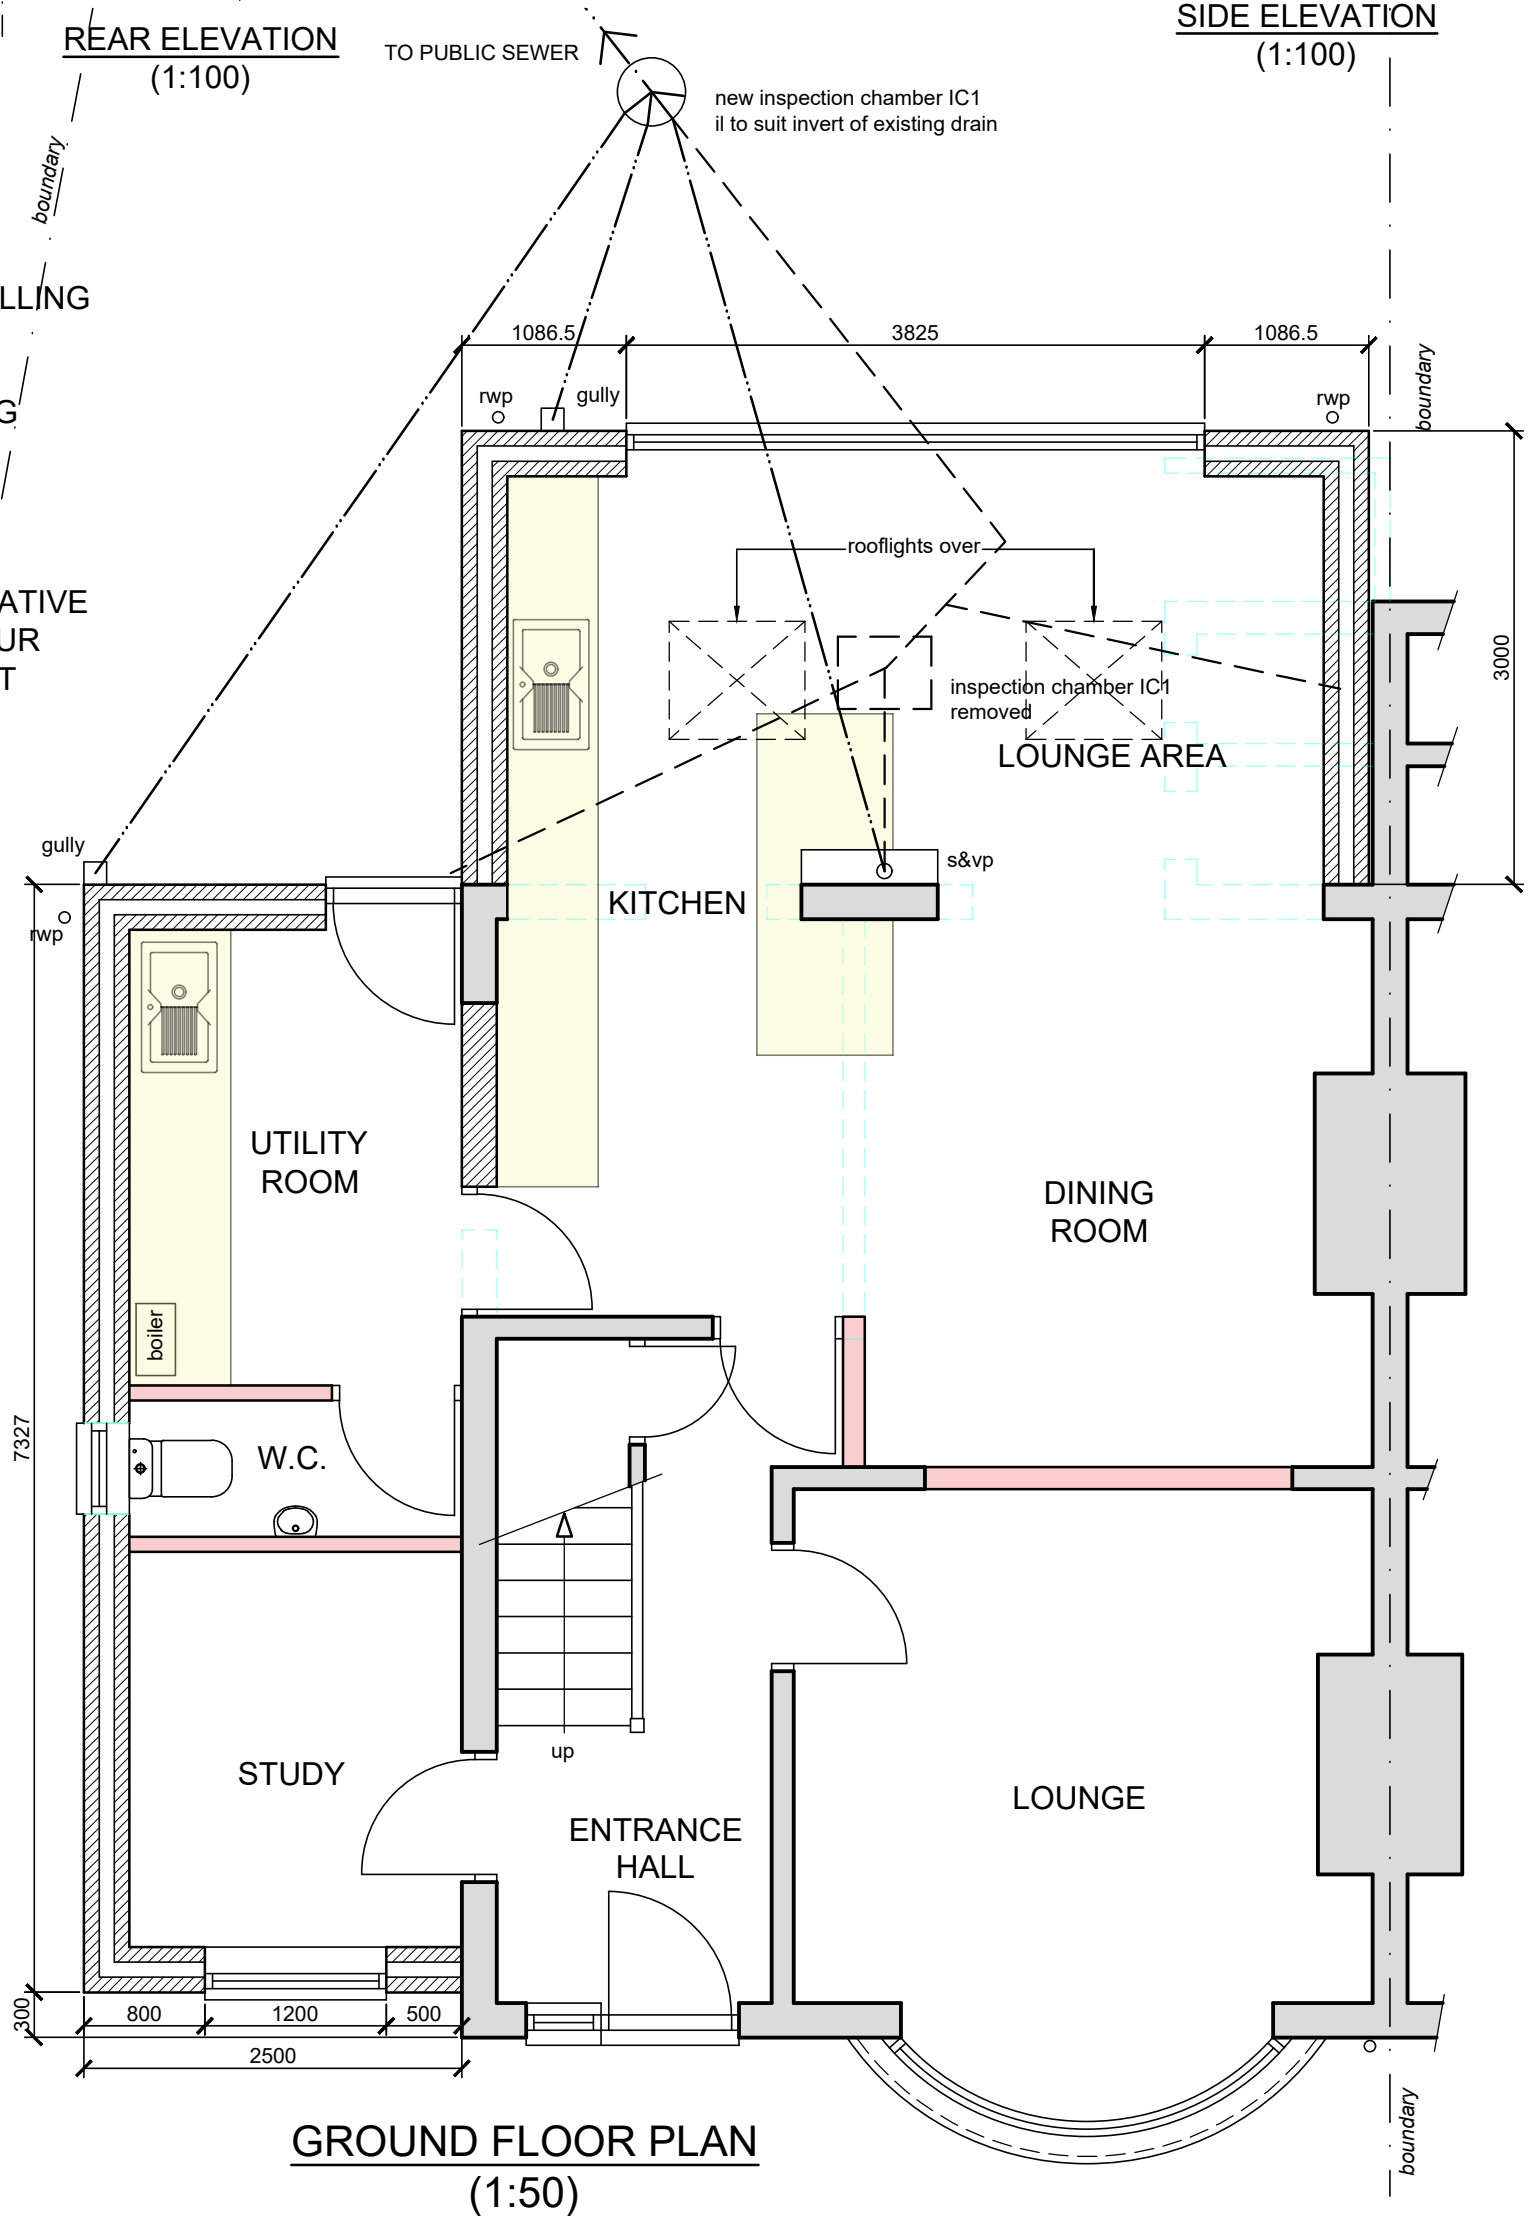


PART SITE PLAN
(1:100)

DRAINAGE LEGEND

- EXISTING 100mm PRIVATE DRAIN
- EXISTING PRIVATE DRAIN REMOVED
- EXISTING 150mm PUBLIC SEWER
- PROPOSED 100mm PRIVATE DRAIN

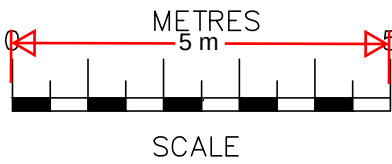

SCALE BAR @ 1:100

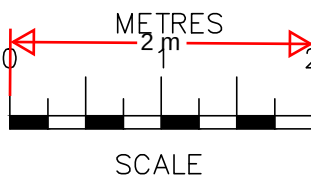

SCALE BAR @ 1:50

Date	No	Revision
Penfold Project Services		
Epmarket, Wrotham Road, Meopham, Kent, DA13 0JH Telephone: 01474 816690 e-mail: apenfold448@btinternet.com		
Job Title:	35 CROSS LANE WEST GRAVESEND KENT DA11 7PZ	
Dwg Title:	PLANS & ELEVATIONS AS PROPOSED	
Scale:	1:50 & 1:100 @ A2	
Dwg No.:	02	
Date:	January 2024	