




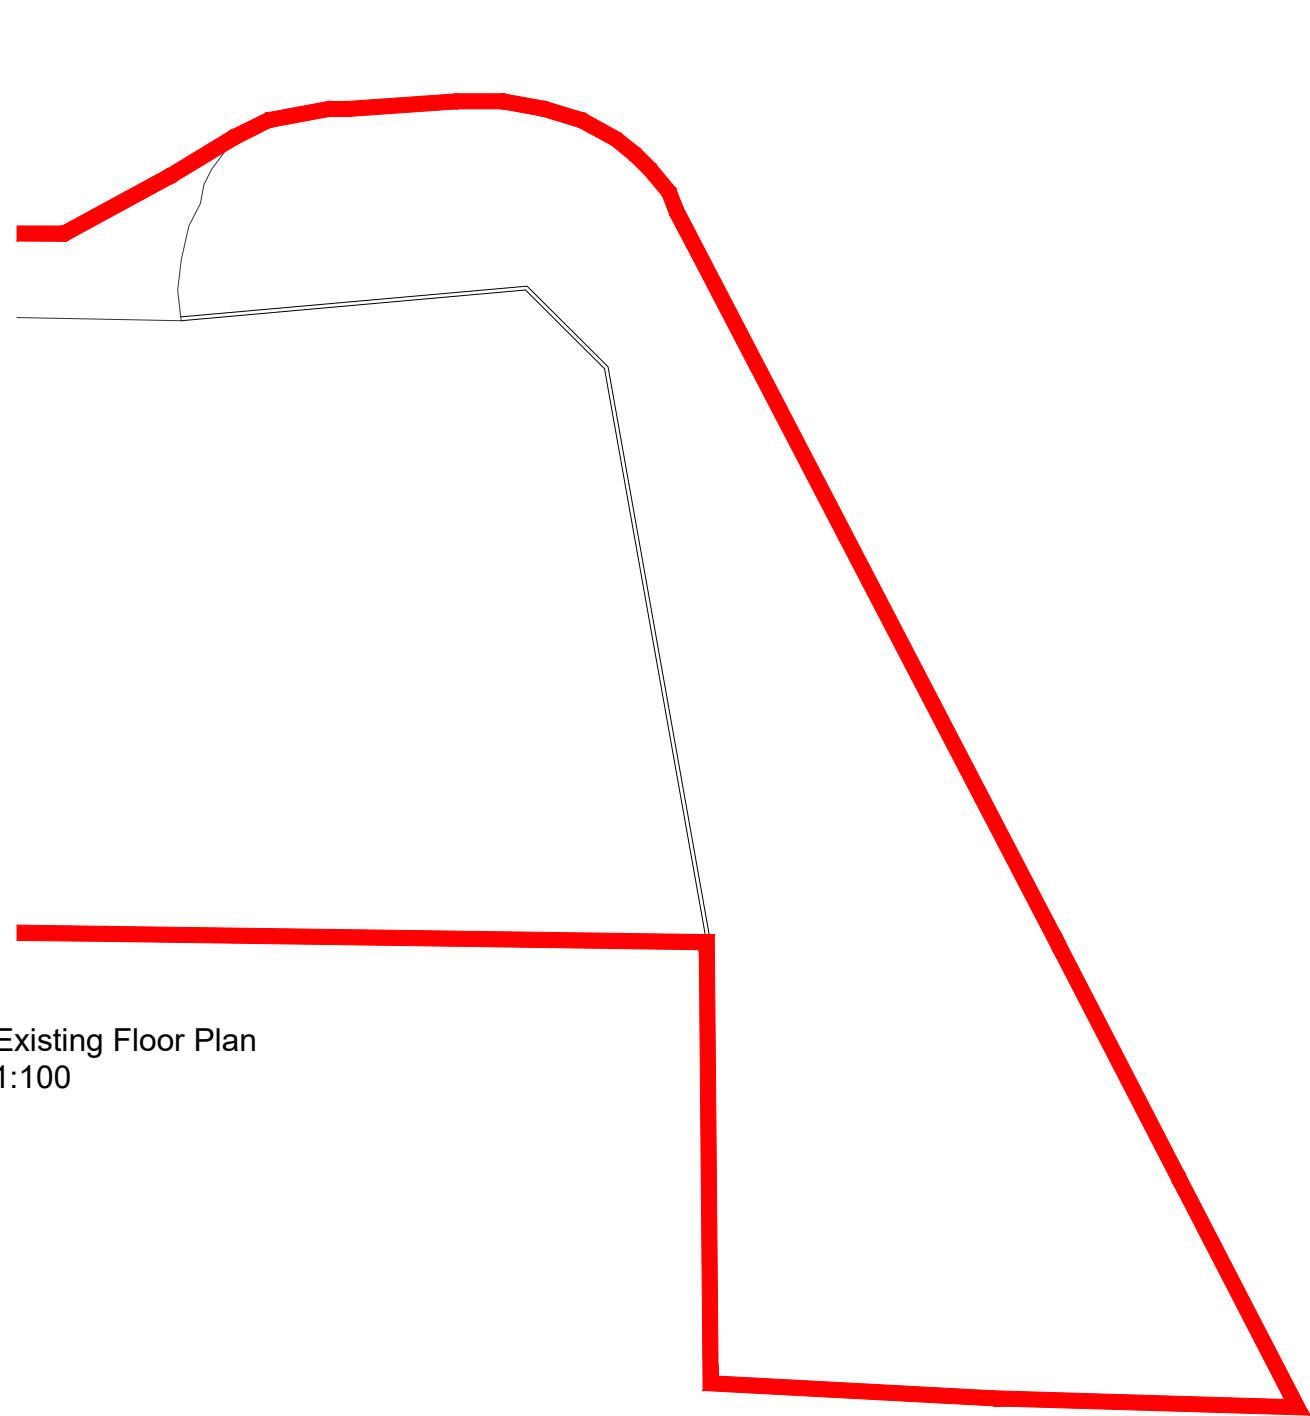

Existing Floor Plan
1:100

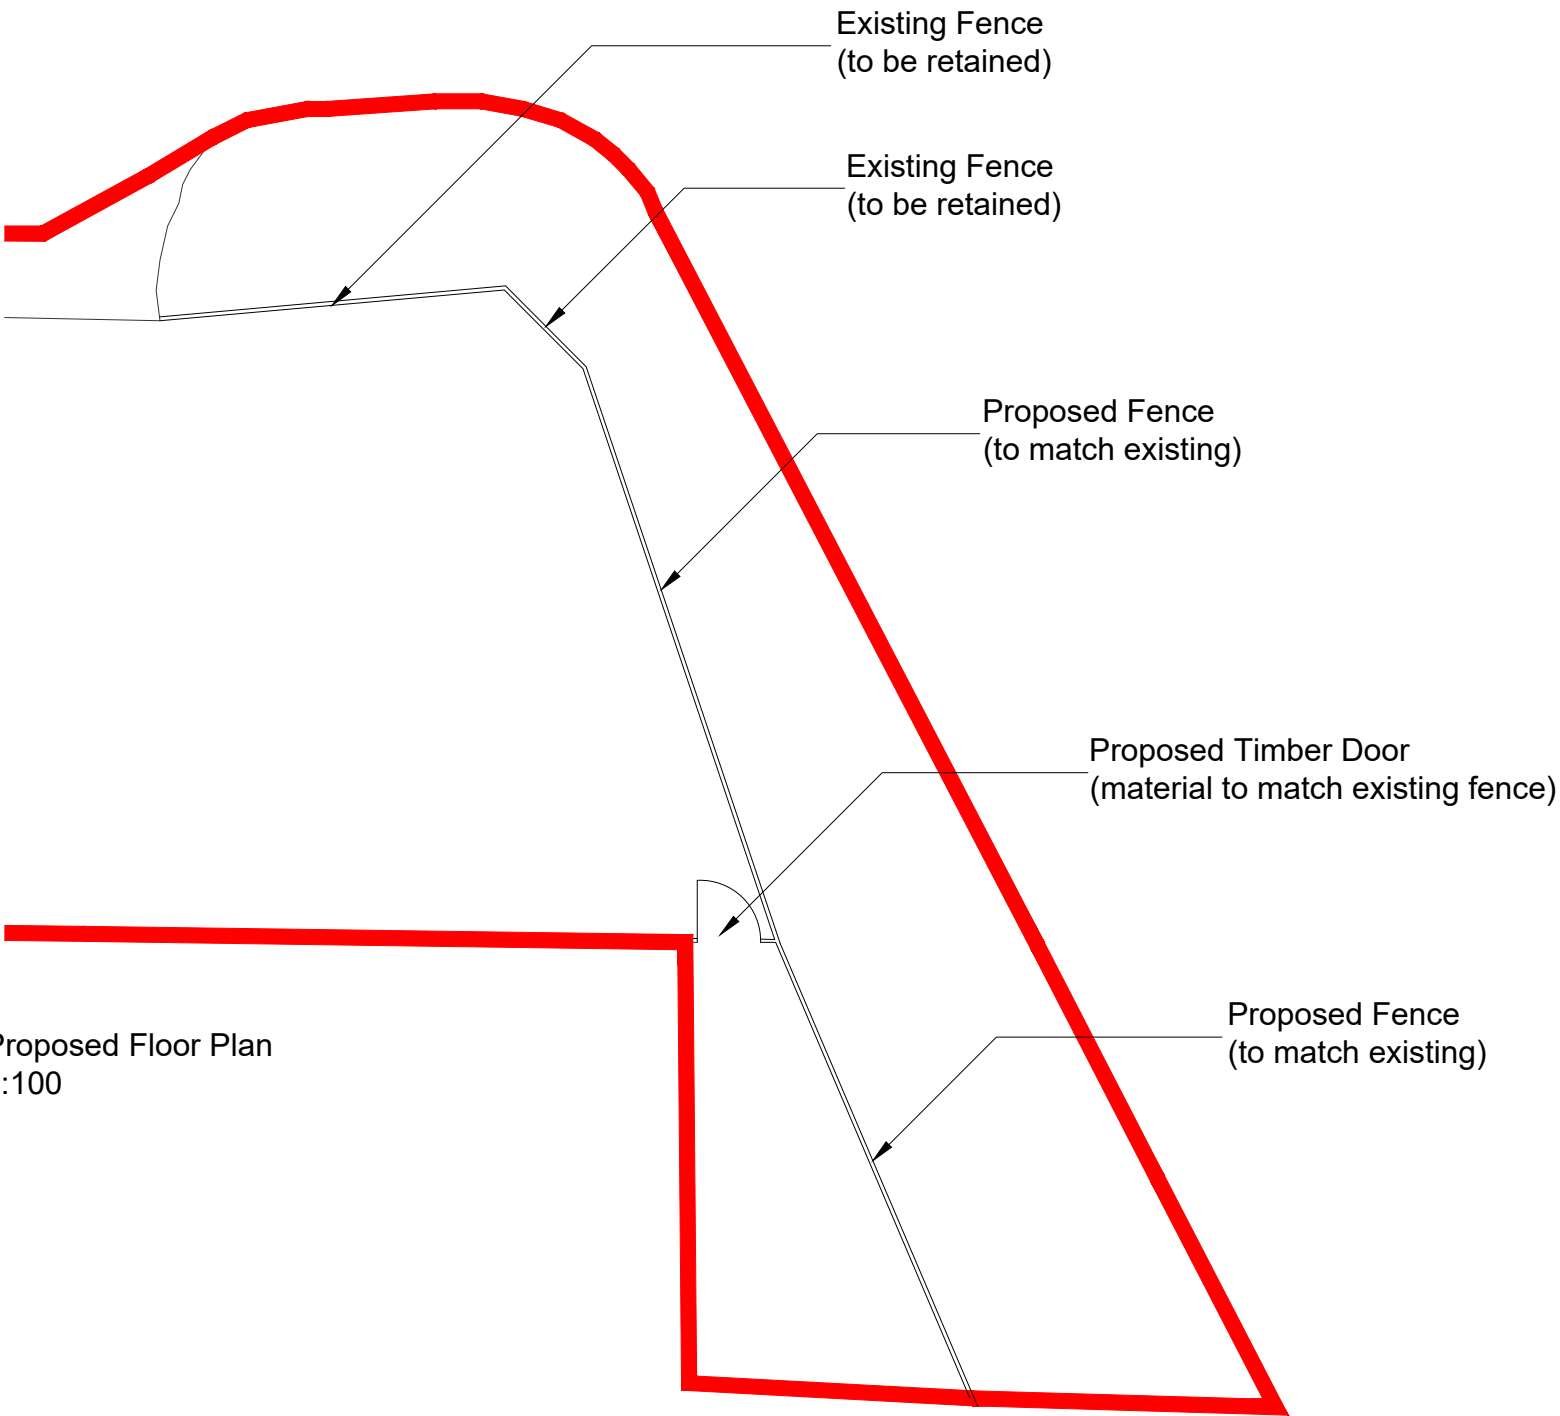

Proposed Floor Plan
1:100

 

 e - info@dreamdesigndevelop.co.uk m - 07500444330	Site: 109 Glen View Gravesend DA12 1LS	Title: Floor Plans	Scale at A3: 1:100	Date: 12/03/2024
			Drawing no.: 002	Revision: A