



Existing North Elevation  
1:100

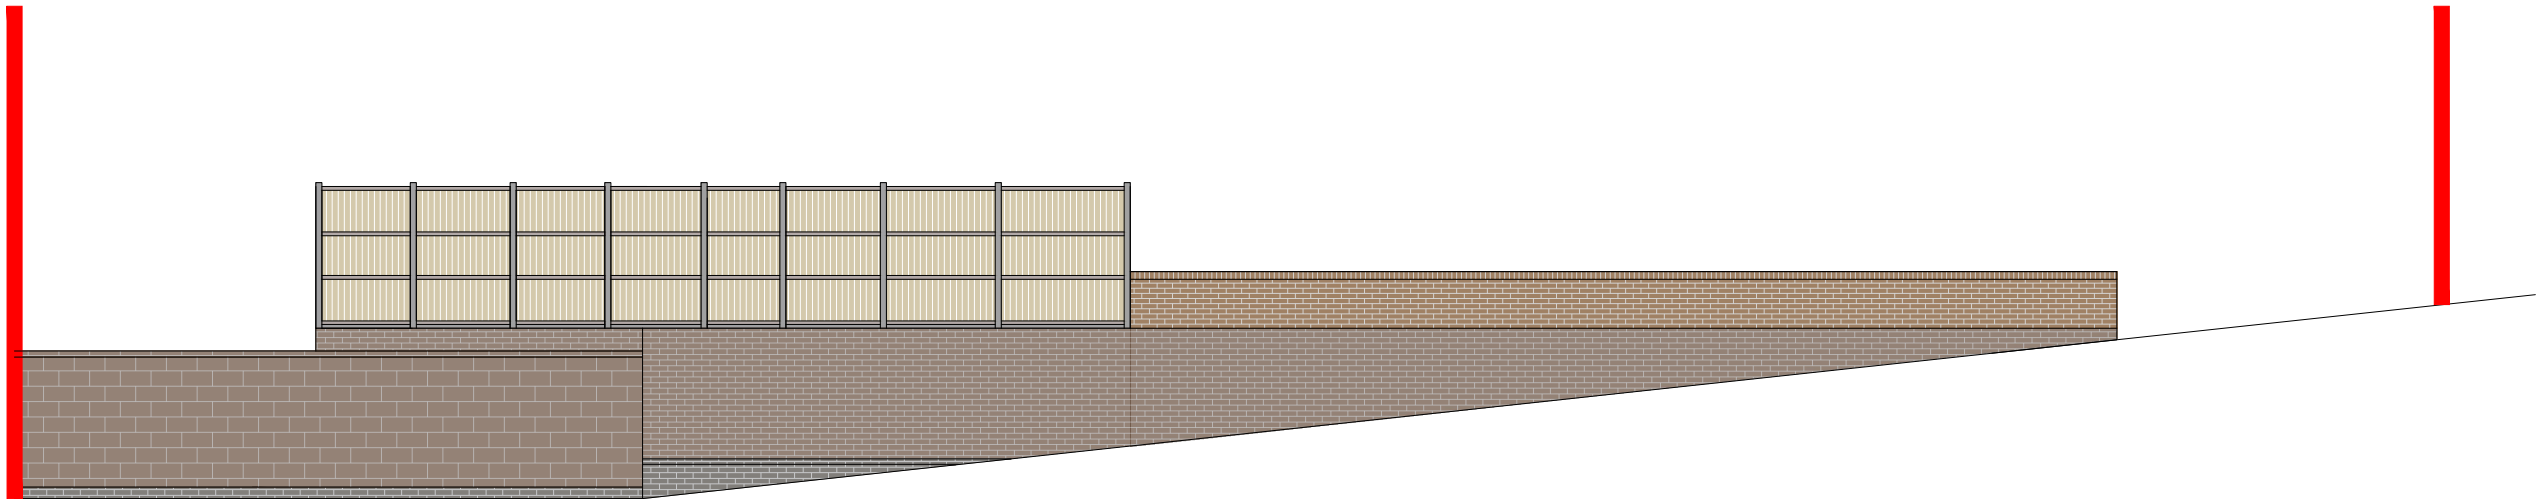

Proposed North Elevation  
1:100

 

|   |                                                 |                            |                       |                     |
|---|-------------------------------------------------|----------------------------|-----------------------|---------------------|
| <br>e - info@dreamdesigndevelop.co.uk<br>m - 07500444330 | Site:<br>109 Glen View<br>Gravesend<br>DA12 1LS | Title:<br>North Elevations | Scale at A3:<br>1:100 | Date:<br>12/03/2024 |
|   |                                                 |                            | Drawing no.:<br>004   | Revision:<br>A      |