



PROPOSED REAR SINGLE EXT. FRONT PORCH &
DOUBLE SIDE EXTENSION @ 7 DENESWAY, MEOPHAM
GRAVESEND, KENT, DA13 6EA
EXISTING & PROPOSED 1ST FLOOR PLANS
DRAWN BY: MARK BELHAM
REVISION: 02
SCALE: 1:50 @ A3
DATE: MARCH 2024

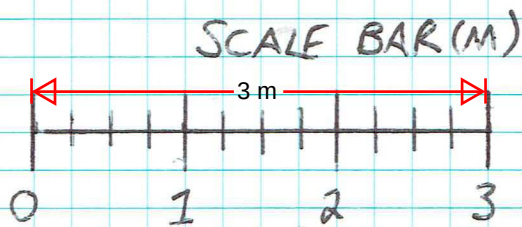

EXISTING FIRST FLOOR PLAN

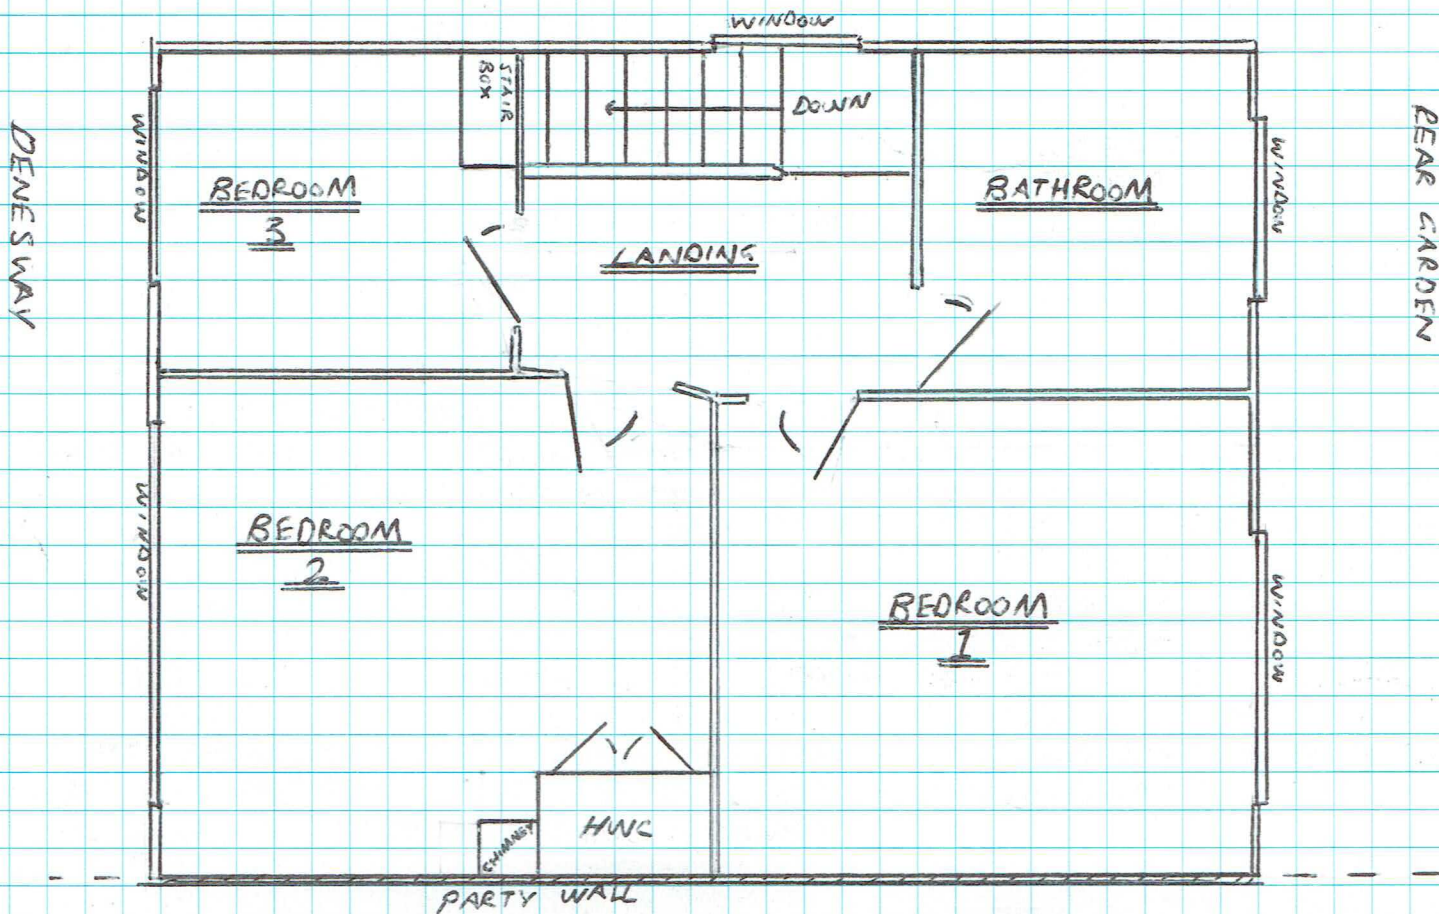

PROPOSED FIRST FLOOR PLAN

