


PROPOSED REAR SINGLE EXT.  
FRONT PORCH, & DOUBLE SIDE  
EXTENSION @ 7 DENESWAY,  
MEOPHAM, GRAVESEND, KENT  
DA13 0EA  
FRONT ELEVATIONS  
DRAWN BY: MARK BELHAM  
SCALE: 1:100 @ A3  
DATE: MARCH 2024  
REVISION: 02

## EXISTING FRONT ELEVATION

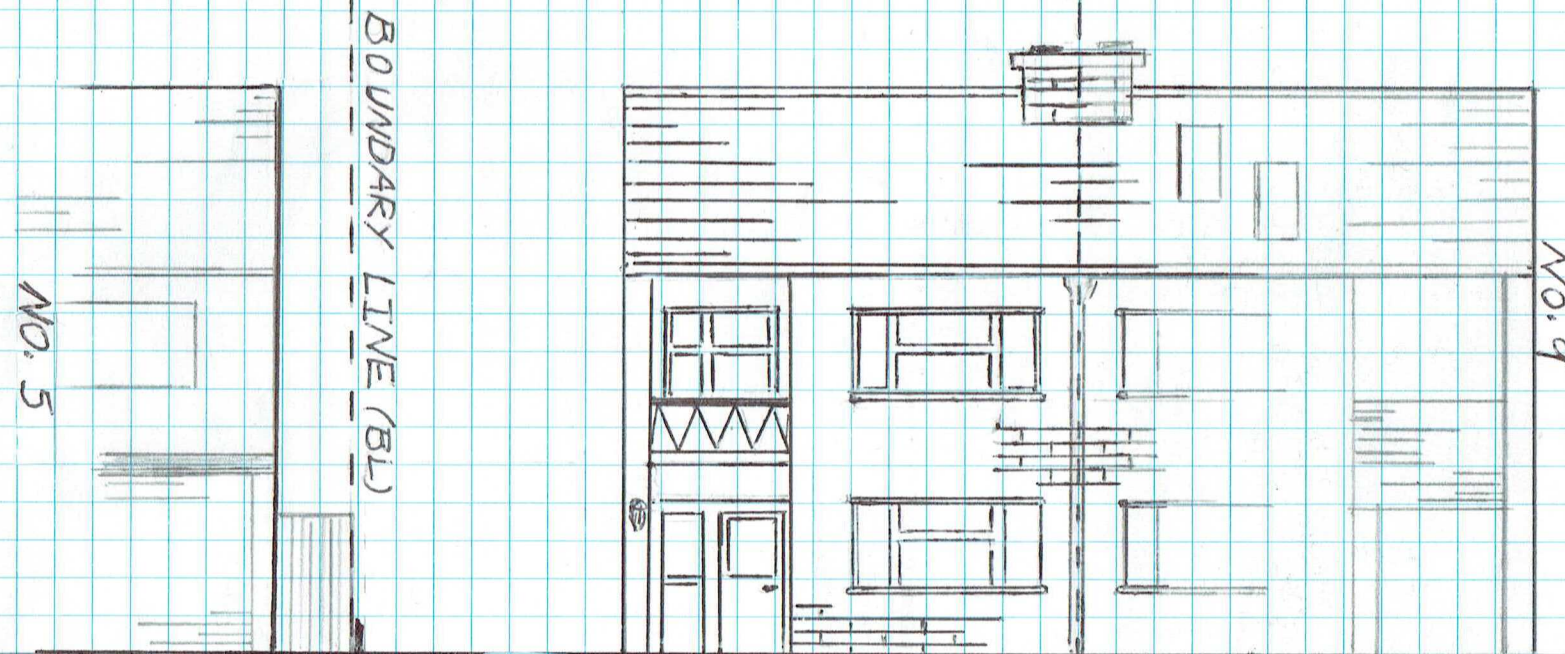

## PROPOSED FRONT ELEVATION

