

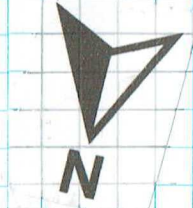



PROPOSED REAR SINGLE EXT.
FRONT PORCH & DOUBLE SIDE
EXTENSION @ 7. DENESWAY,
MEOPHAM, GRAVESEND, KENT,
DA13 0EA.
REAR ELEVATIONS
DRAWN BY: MARK BELHAM
REVISION: 02
SCALE: 1:100 @ A3
DATE: MARCH 2024

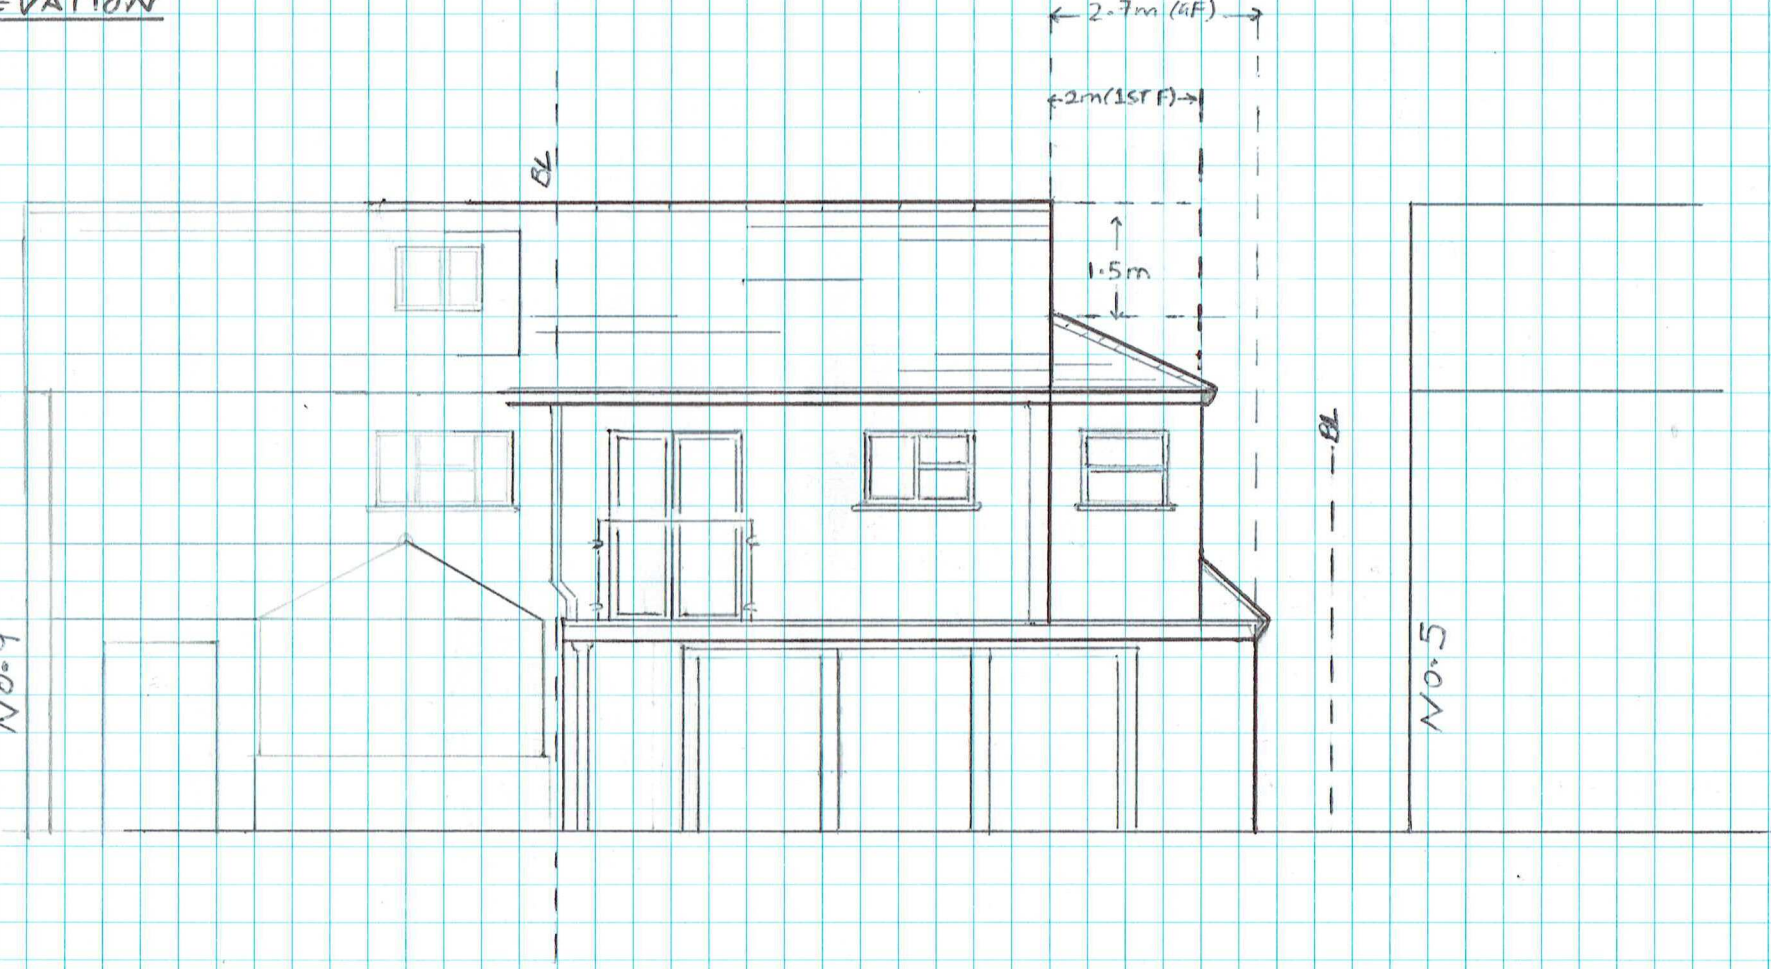

PROPOSED REAR
ELEVATION

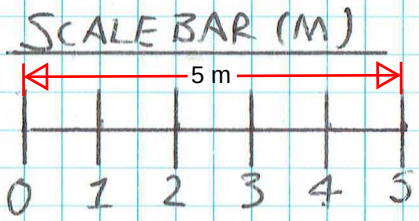

EXISTING REAR
ELEVATION

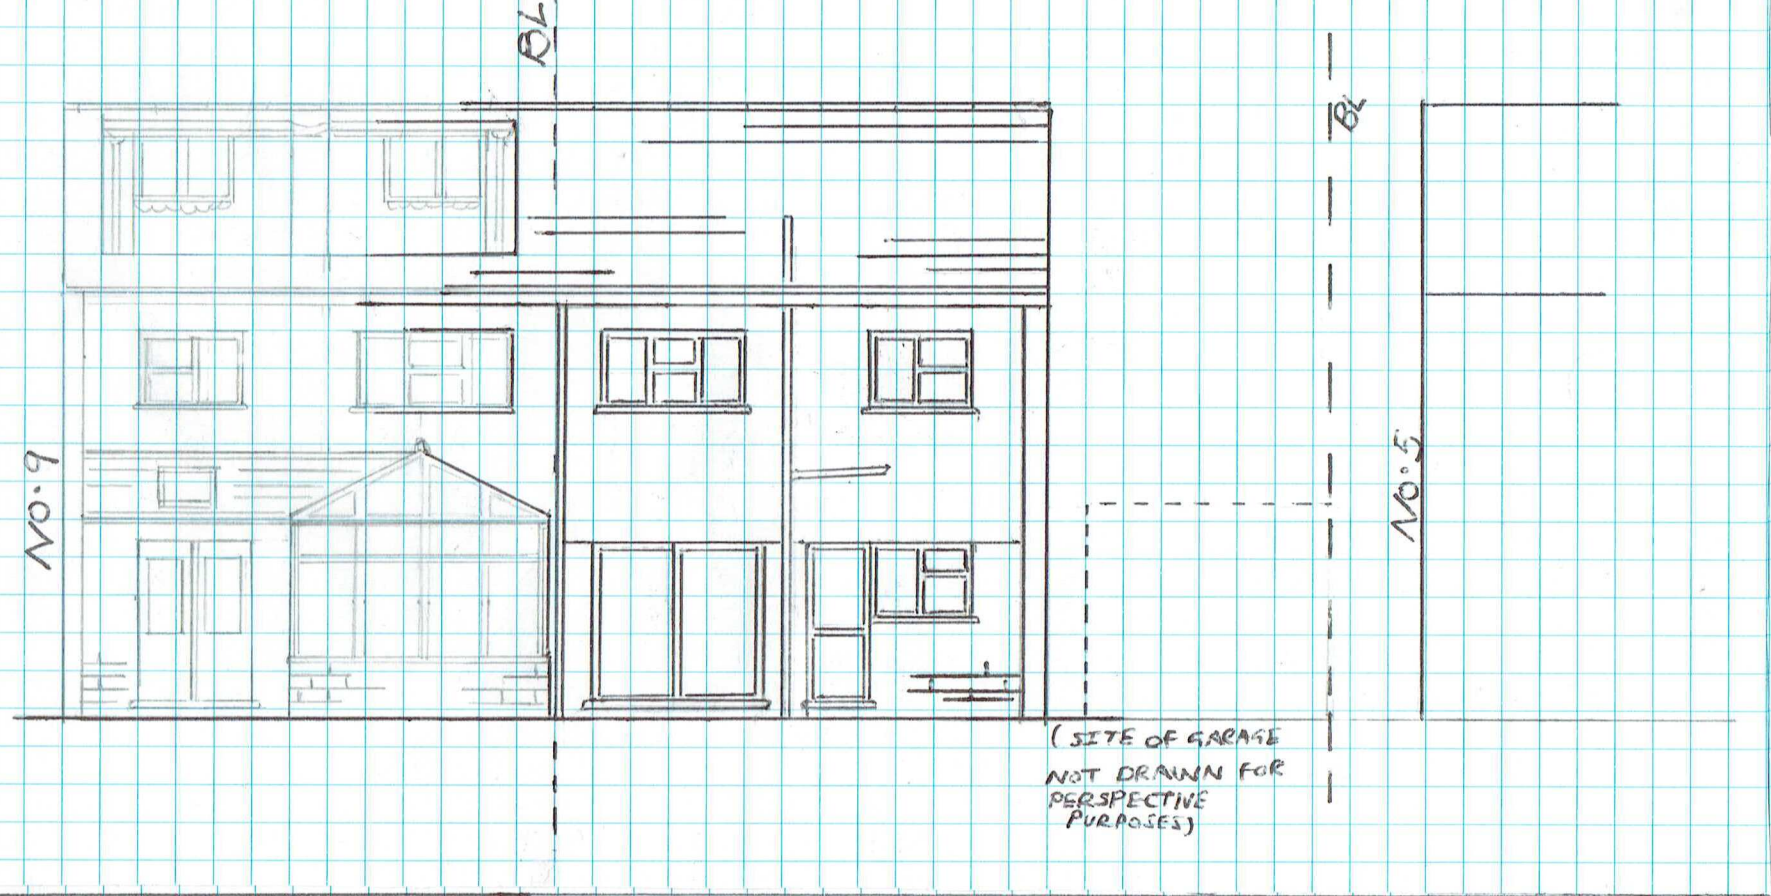

(SITE OF GARAGE
NOT DRAWN FOR
PERSPECTIVE
PURPOSES)