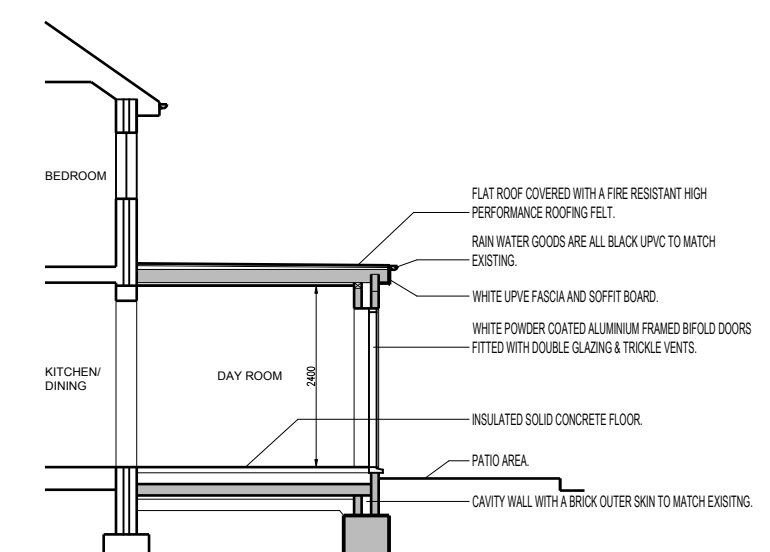
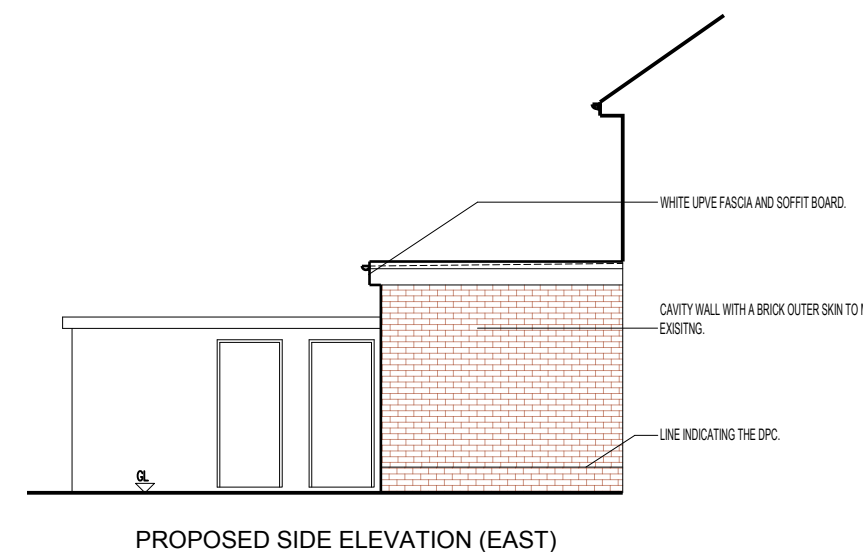
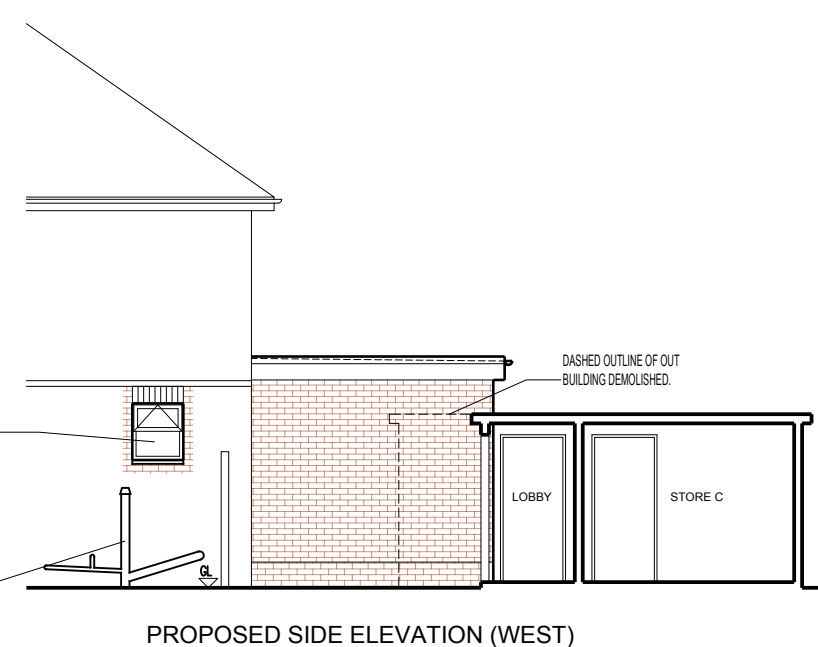
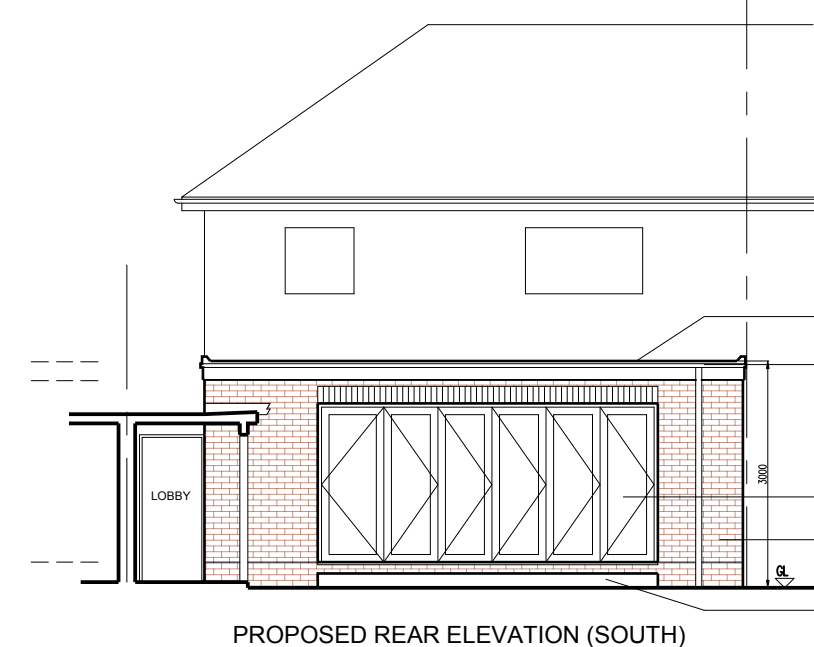
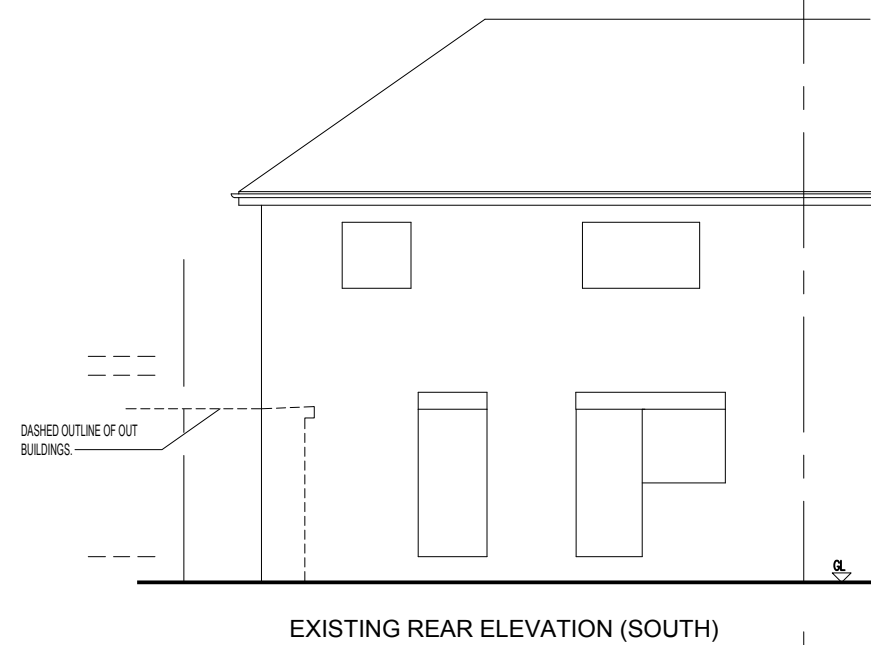
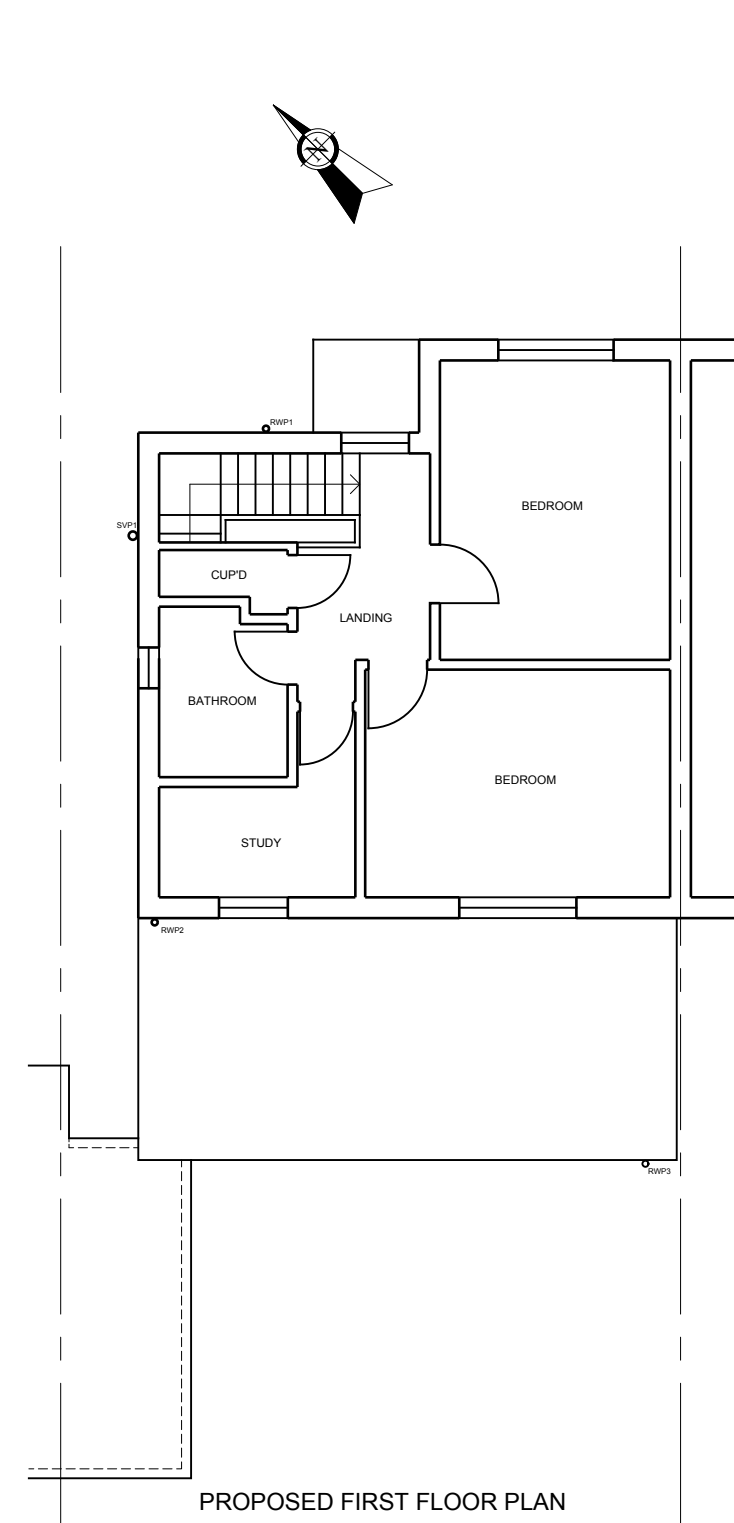
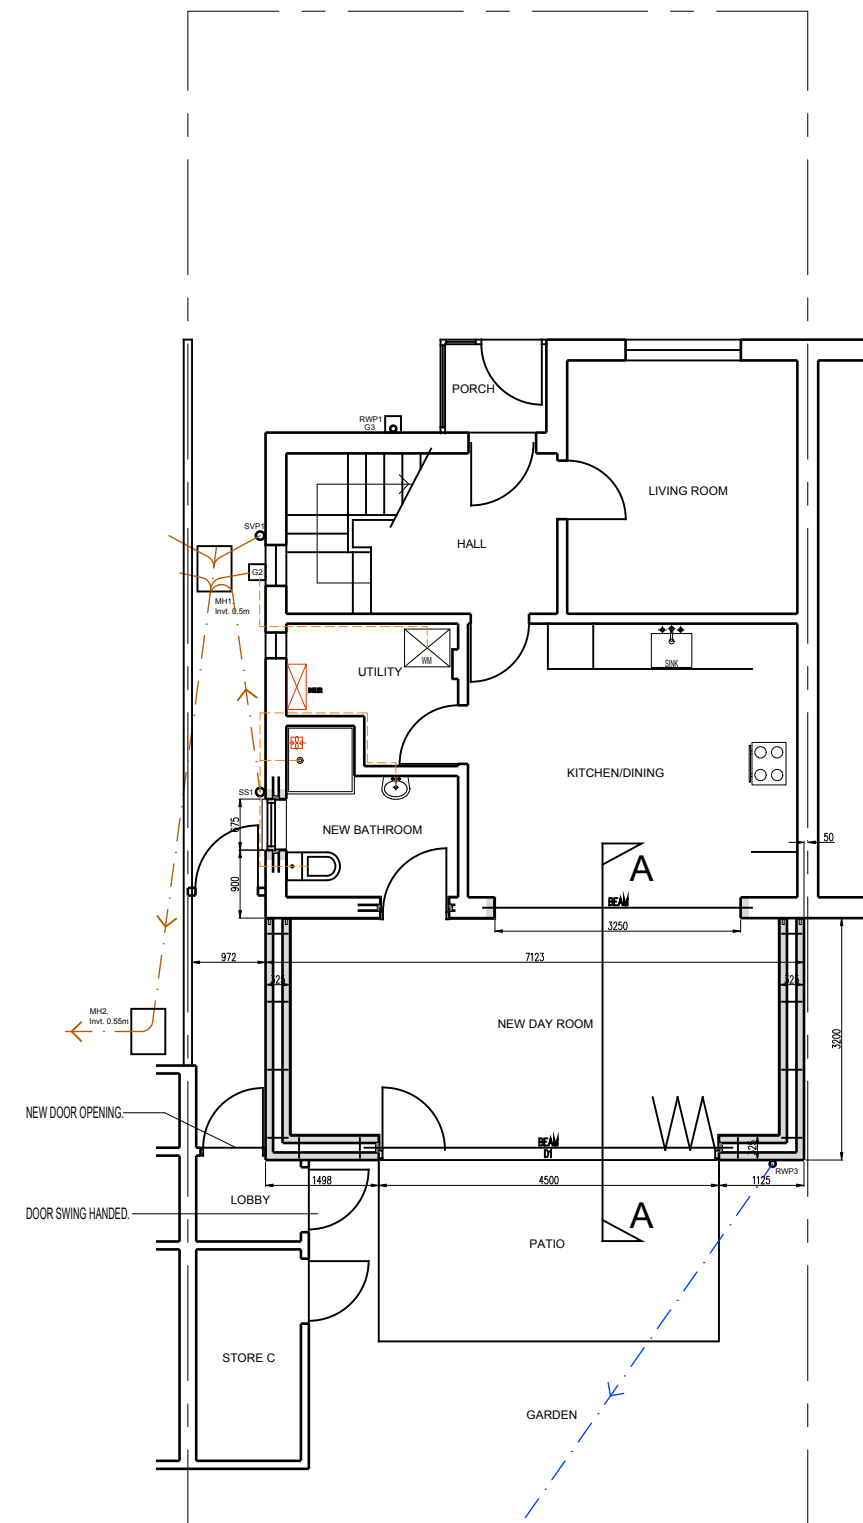
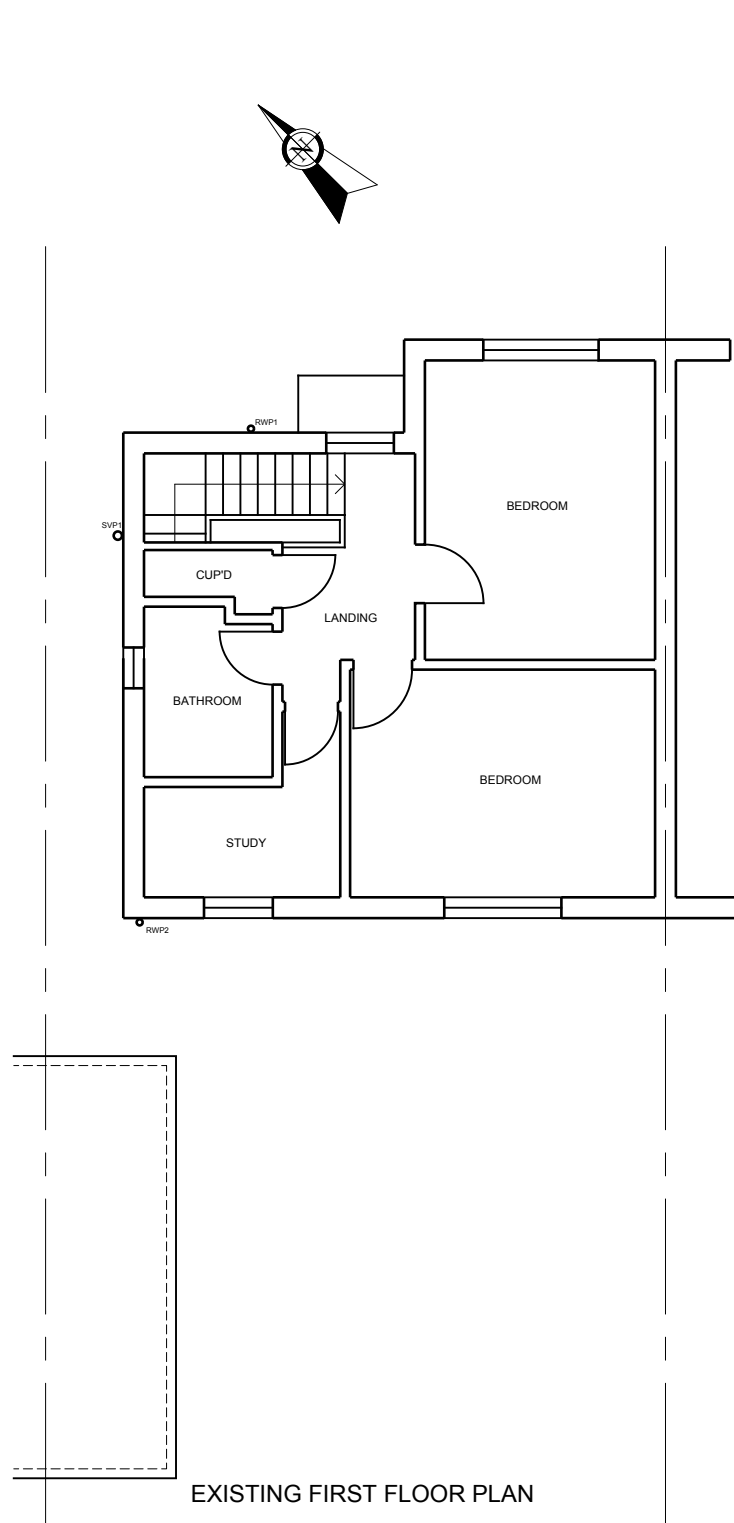
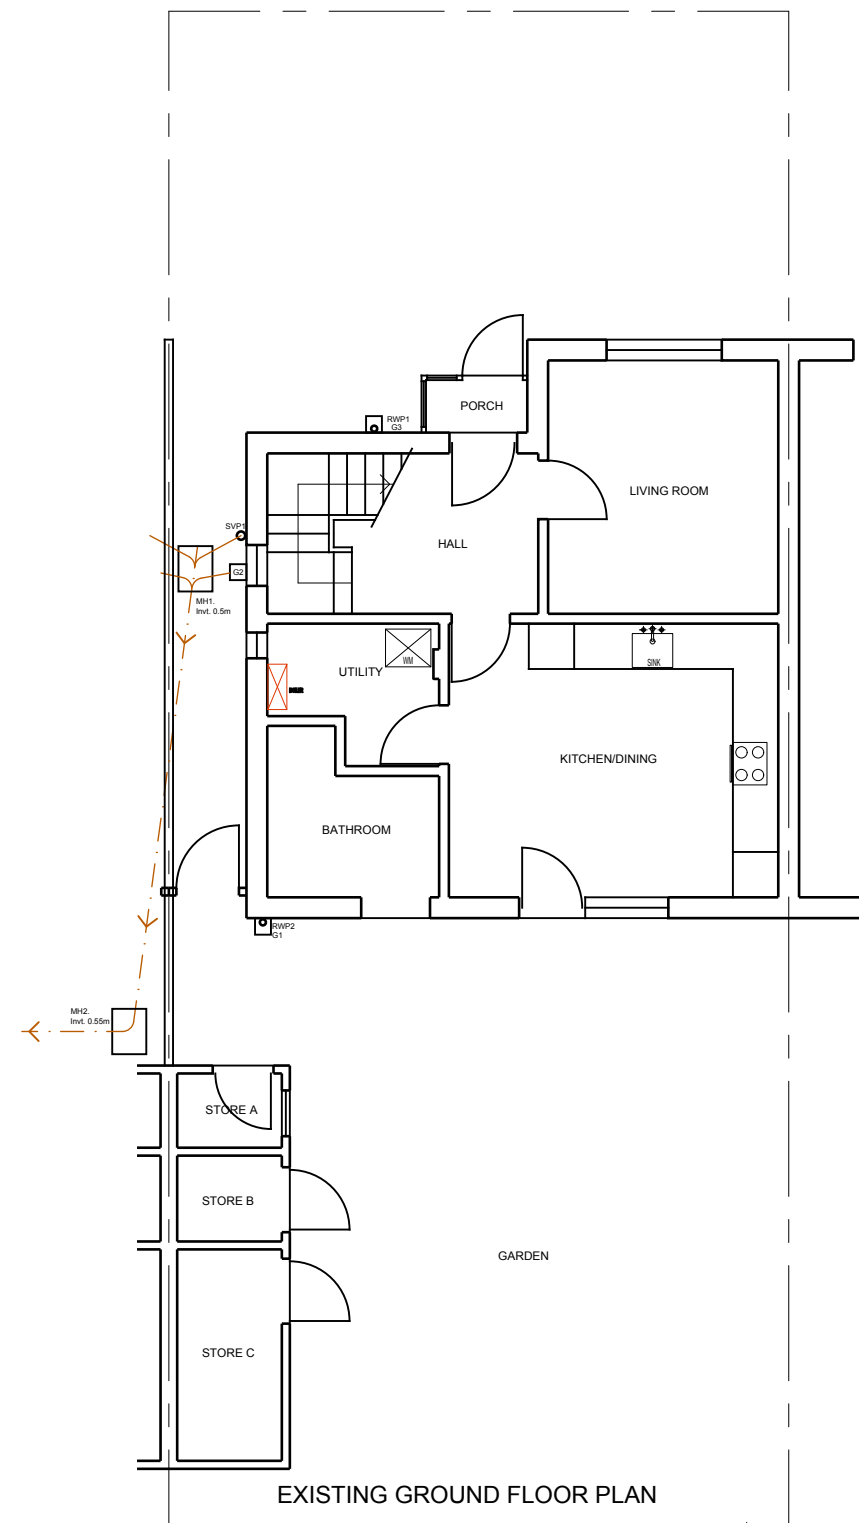


REV A: MAR 2024 SCALE BAR ADDED.
REV A: MAR 2024 MINOR AMENDMENTS RELATING TO THE OUT BUILDING PLANS, ELEVATIONS AND SECTIONS.

PRACTICE NAME
JAMES DOLAN ARCHITECT

TEL: 07505 996340
Email: jamesdolan57@icloud.com

PROJECT
9 CYGNET GARDENS
NORTHFLEET
GRAVESEND
DA11 7DW

TITLE
SINGLE STOREY REAR EXTENSION

EXISTING & PROPOSED, FLOOR PLANS,
ELEVATIONS AND SECTION

SCALE 1:100 **DATE** FEB 2024 **DRAWN BY:** JD

DWG No. 9CG/2024/01 **REVISION** B