


10m 5m 0m 5m 10m

DO NOT SCALE  
These drawings and designs are  
the copyright of  
SEVENCROFT LTD.

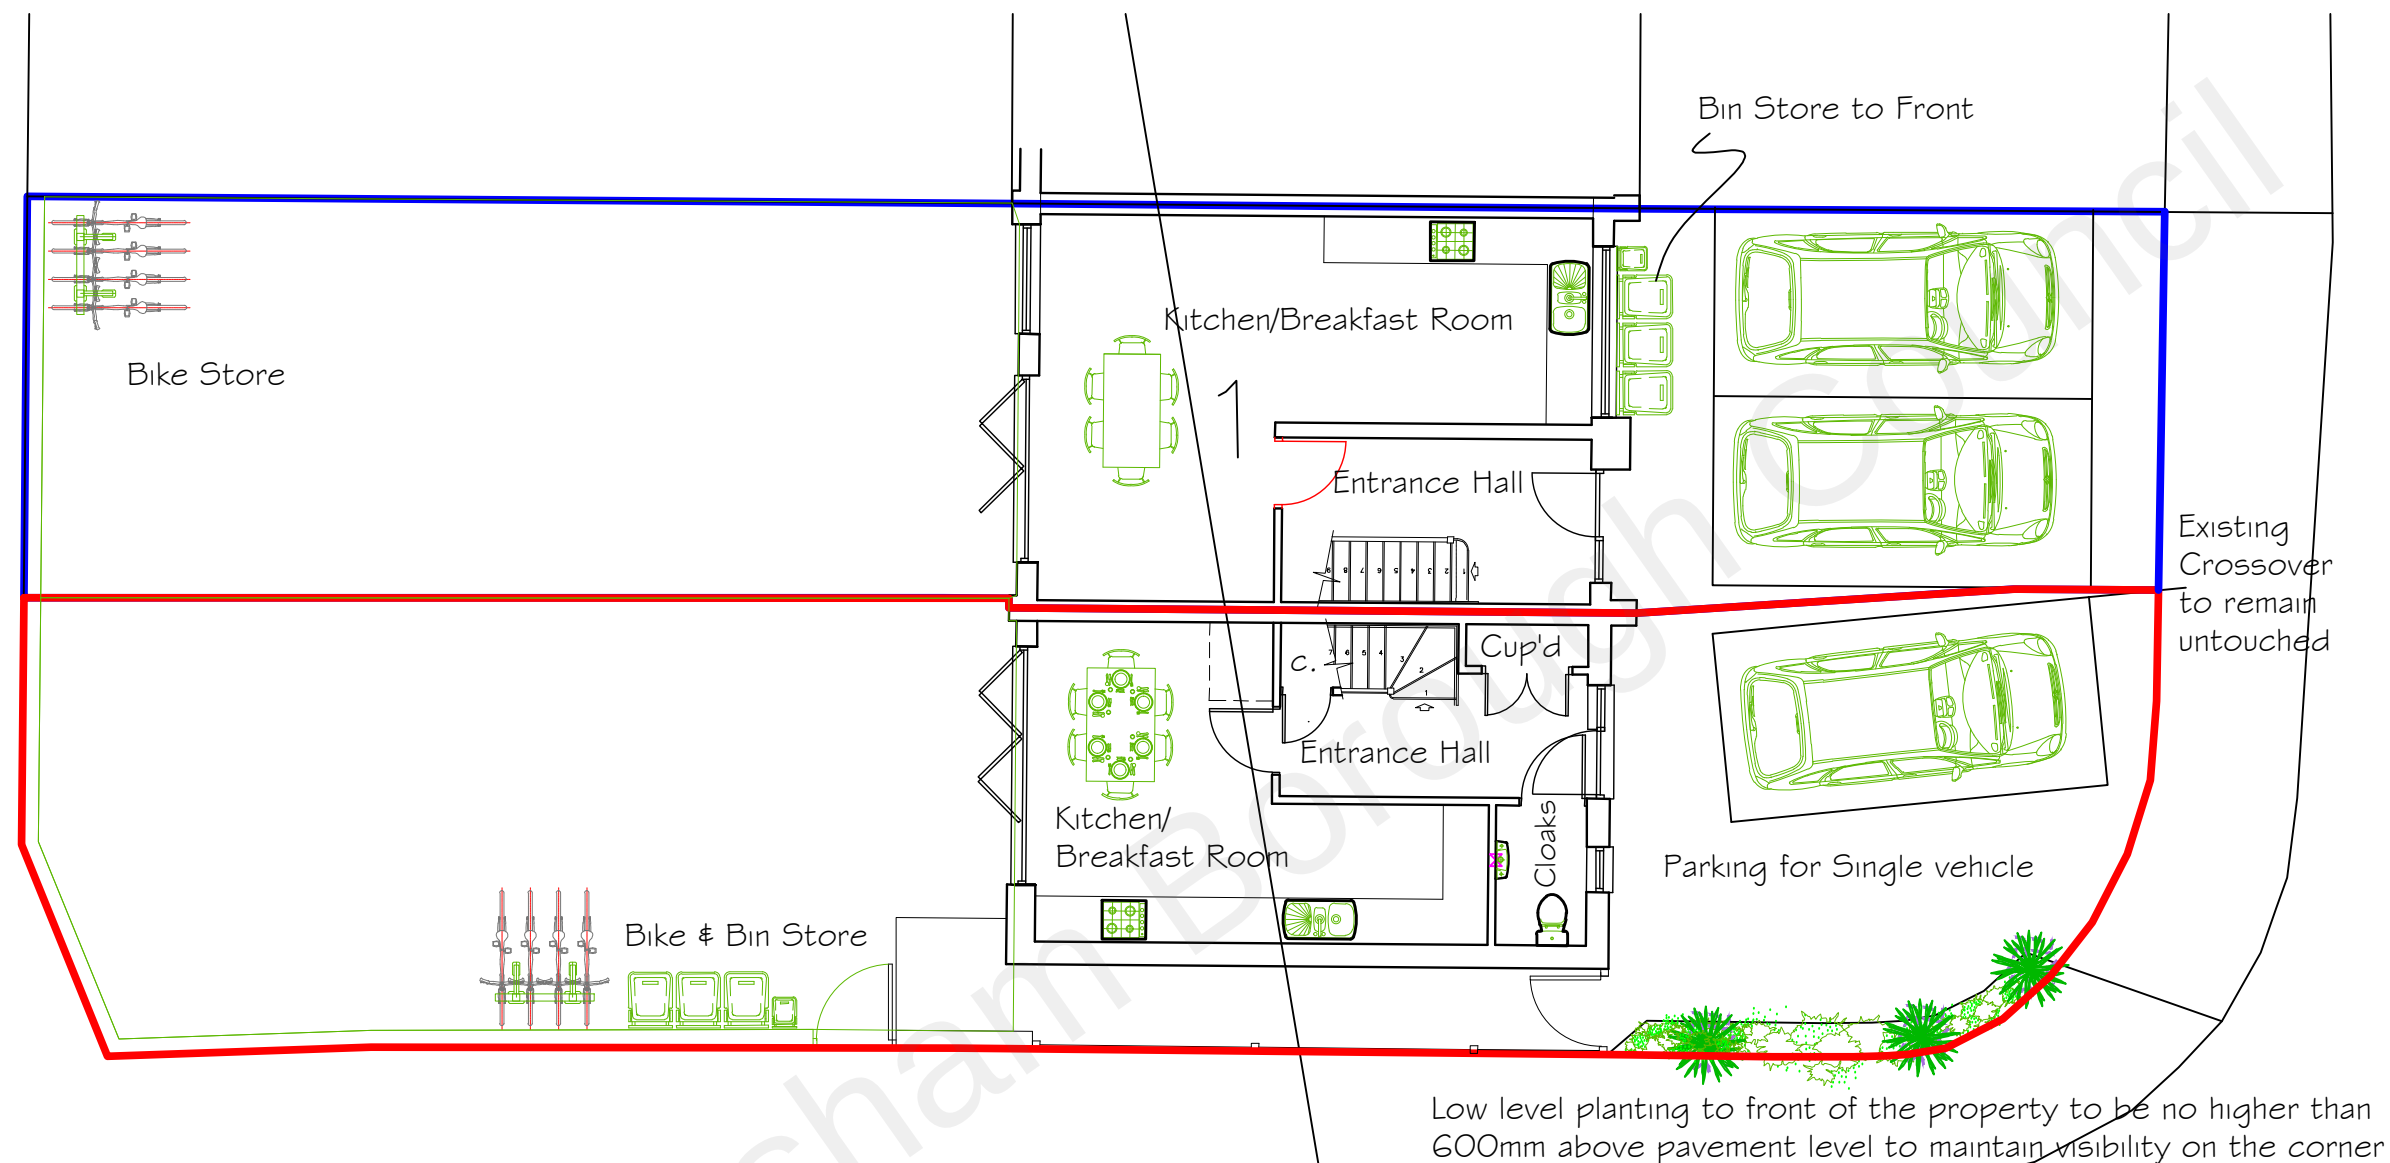

Proposed Ground Floor Plan - Scale 1:100

Proposed Demolition of Existing Annexe & construction of Two Bedroom Dwelling in Land adjacent to 1 Elmfield Close, Gravesend, Kent DA11 0LP

Date March 2022  
Drawing No. 2022/10/07

CORPORATE ARCHITECTURE  
& DESIGN GROUP



SEVENCROFT LTD.  
277 Canterbury Road, Kennington  
Ashford, Kent TN24 9QW  
Tel: 01233 625553  
e-mail : sevincroft@hotmail.co.uk