


FOR PLANNING PURPOSES ONLY
These drawings and designs are the
copyright of
SEVENCROFT LTD.

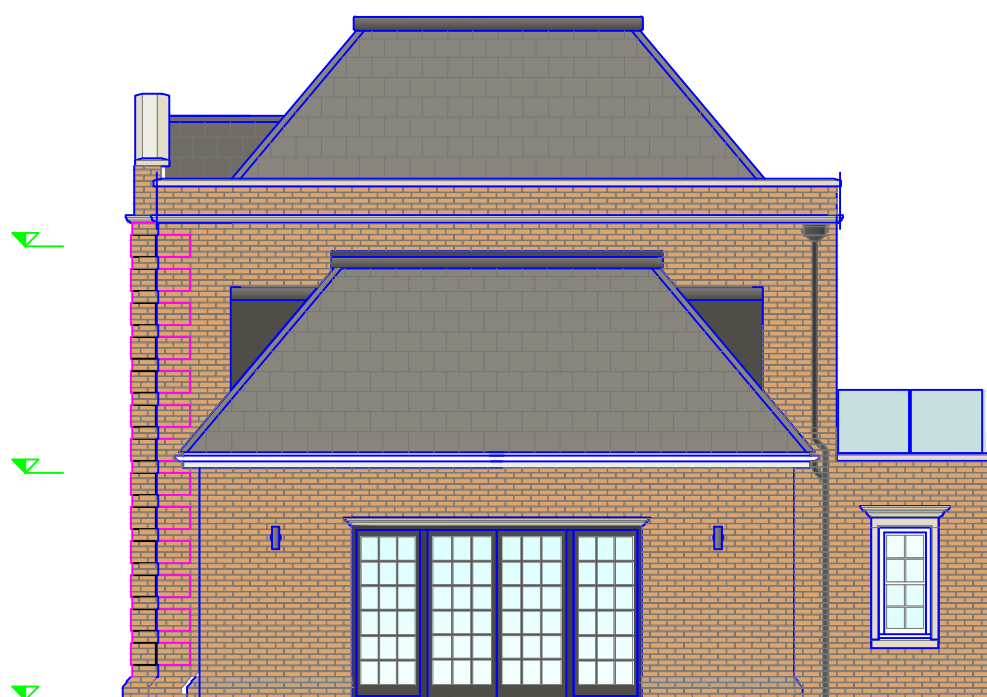

Rear Elevation



Side Elevation

Approved Elevations - Scale 1:100@A3
Sheet 2 of 2

Proposed Demolition of existing dwelling
and erection of a 4-bed detached
replacement dwelling at Courtlands,
Gravesend Road, Shorne, Gravesend,
Kent. DA12 3JR.
Variation to Planning Approval
Reference 20221133

Date April 2024
Drawing No. 2024/10/05@A3



SEVENCROFT LTD.

277 Canterbury Road, Kennington
Ashford, Kent TN24 9QW
Tel. : 01233 625553
e-mail : sevencroft@hotmail.co.uk