


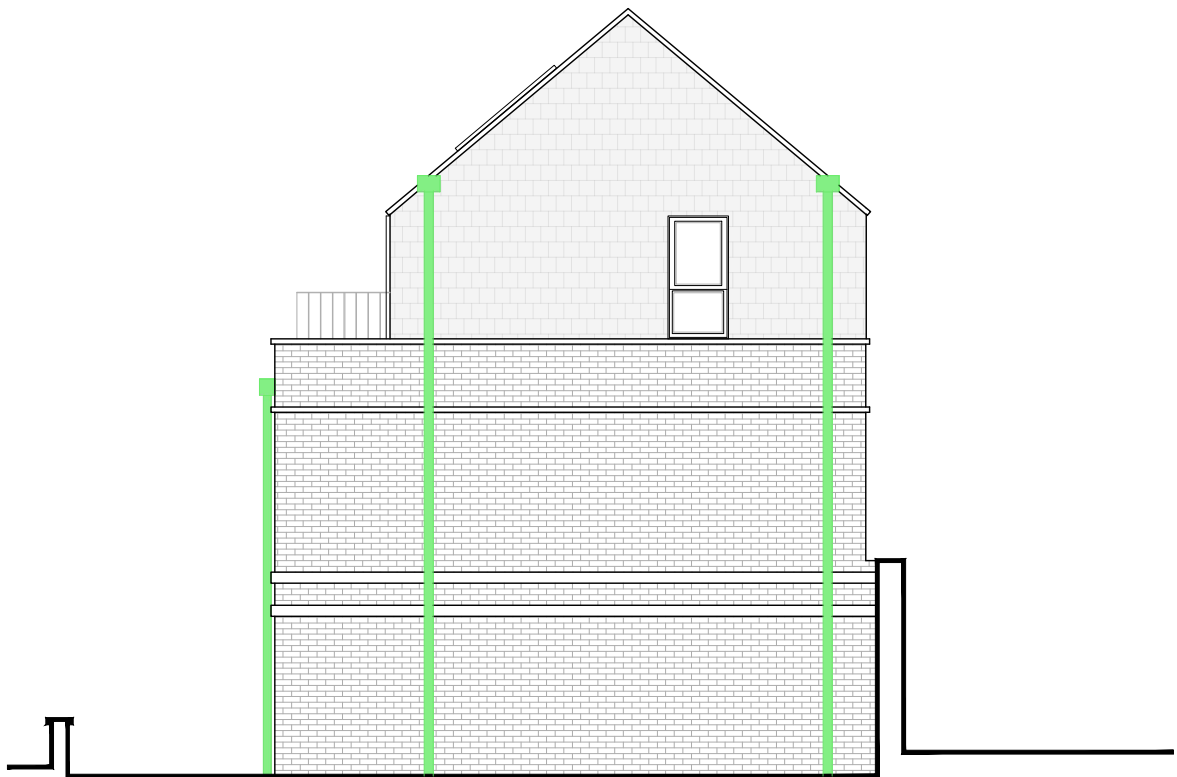


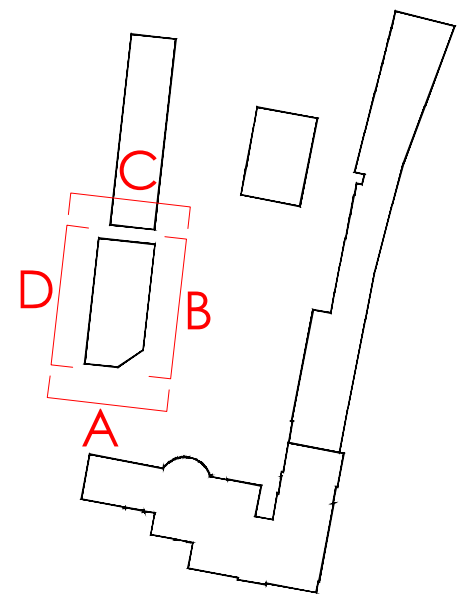

DO NOT SCALE FROM THIS DRAWING
ALL DIMENSIONS TO BE VERIFIED BY THE CONTRACTOR ON SITE

 

NORTH ELEVATION C

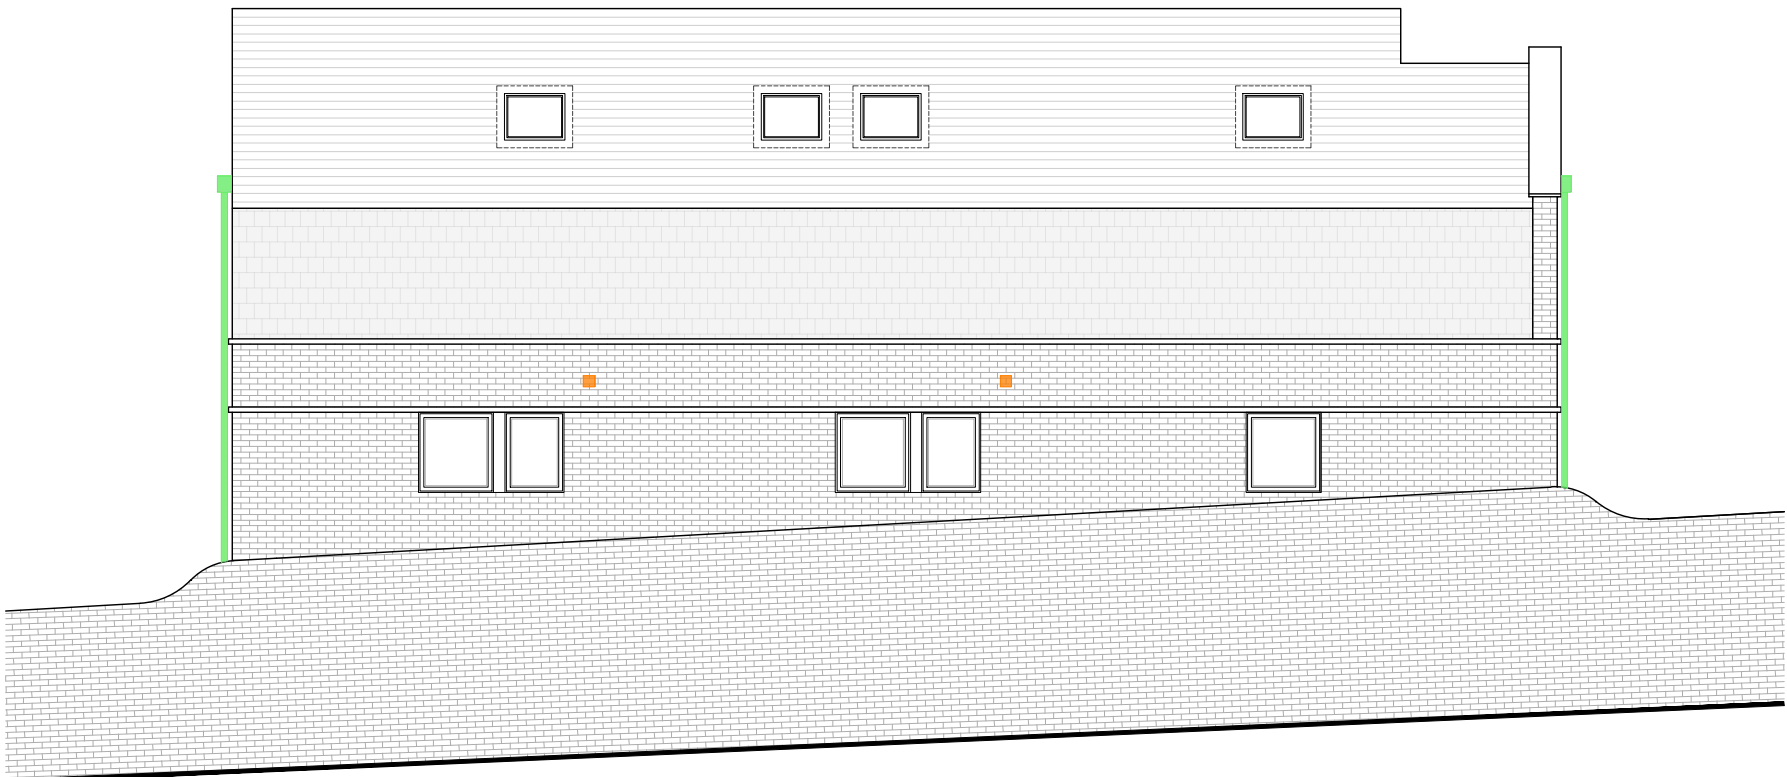

WEST ELEVATION D



SOUTH ELEVATION A



EAST ELEVATION B

Key

- New cast iron 'dummy' soil pipe to conceal new services into main house.
- Existing original cast iron and lead rainwater goods with original hopper.
- New cast iron rainwater goods.
- Existing rainwater goods.
- New black powder coated aluminium, cast iron effect, rainwater goods.
- External soil pipe.
- Mechanical extract external vent location.
- Boiler external extract vent location.
- Area of rainwater goods to be repaired or reinstated as original.

Product Key

Boiler and mechanical extract vent
Black aluminium square grille 200 x 200mm

P03	External materials updated.	April '25	RG	
P02	Vent locations amended and product added.	Dec '24	NS	
P01	Preliminary Issue	Nov '24	NS	
REV	DESCRIPTION	DATE	BY	CHKD

TURNER
JACKSON+DAY
ASSOCIATES

Radio House
Thanet Way, Whitstable
Kent CT15 3DX
t: 01227 261453
e: enquiries@tjda.co.uk
www.turner-jacksonday.co.uk

client details
CUSTOM HOUSE (Gravesend) LIMITED

project details
Custom House
The Terrace, Gravesend, DA12 2DE

drawing title
Proposed External Services Elevations
New Build

date scale drawn by checked by
Sep.'24 1:100 JH

project no:	drawing no:	revision
1735	212	P03

