




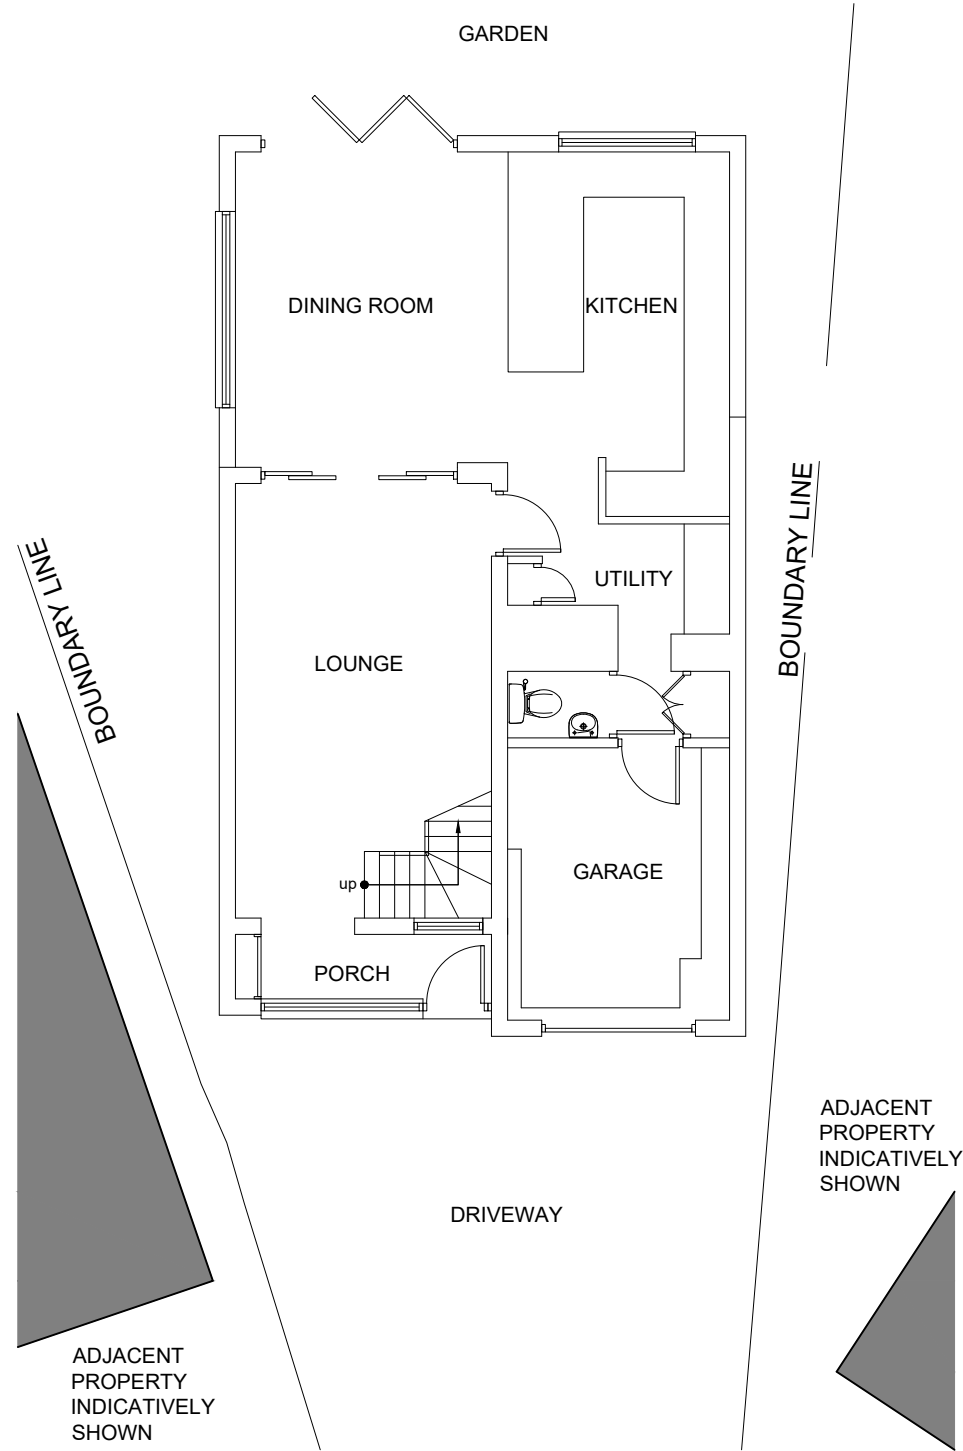


01 EXISTING GROUND FLOOR PLAN  
1:100 @ A1

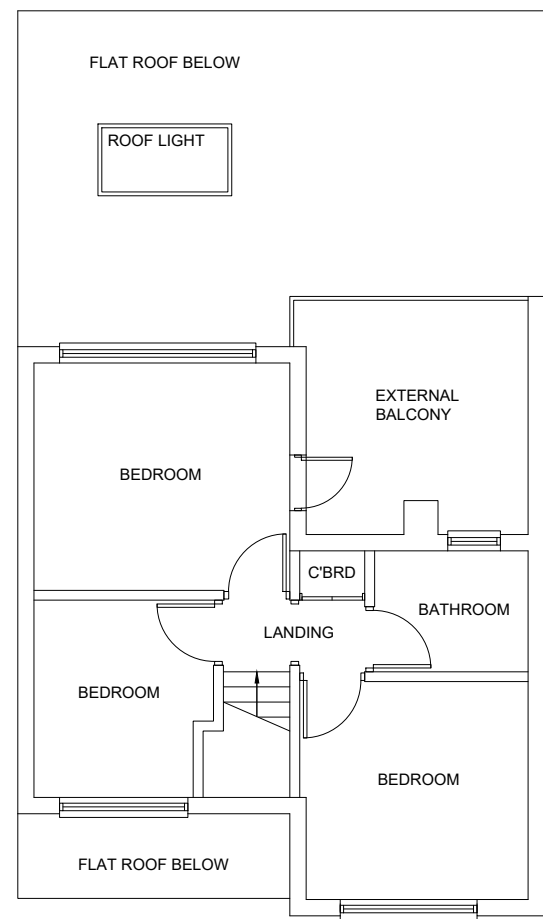


02 EXISTING FIRST FLOOR PLAN  
1:100 @ A1

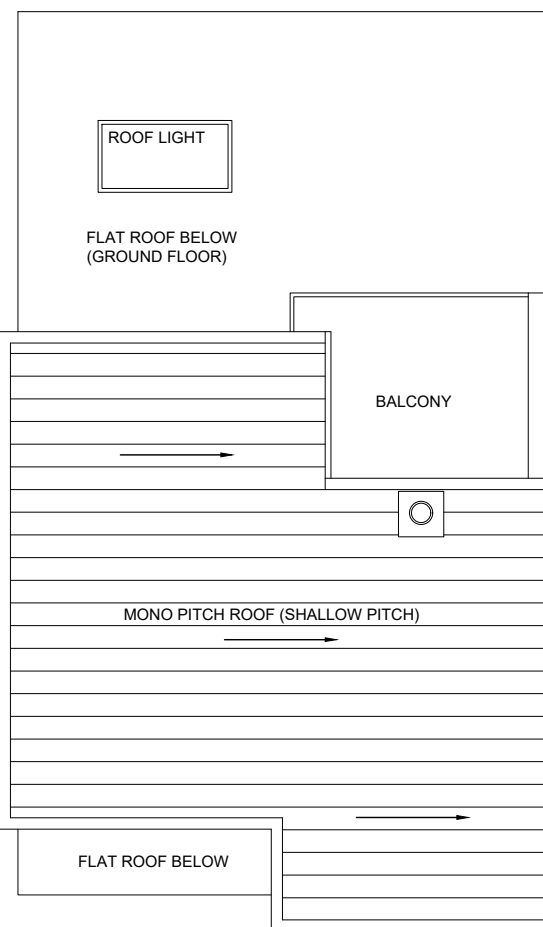


03 EXISTING ROOF PLAN  
1:100 @ A1

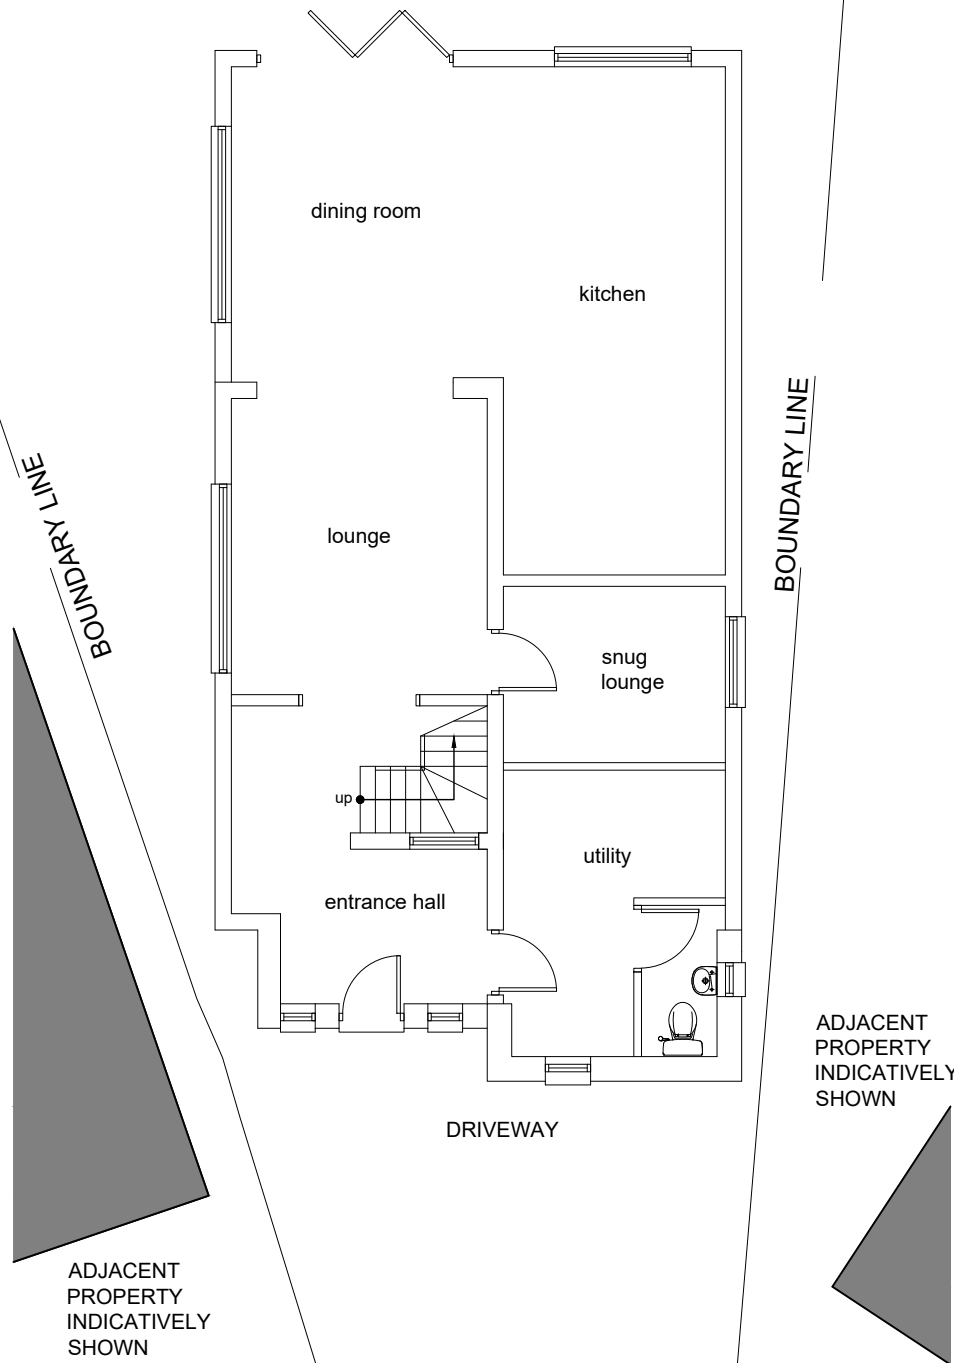


04 PROPOSED GROUND FLOOR PLAN  
1:100 @ A1

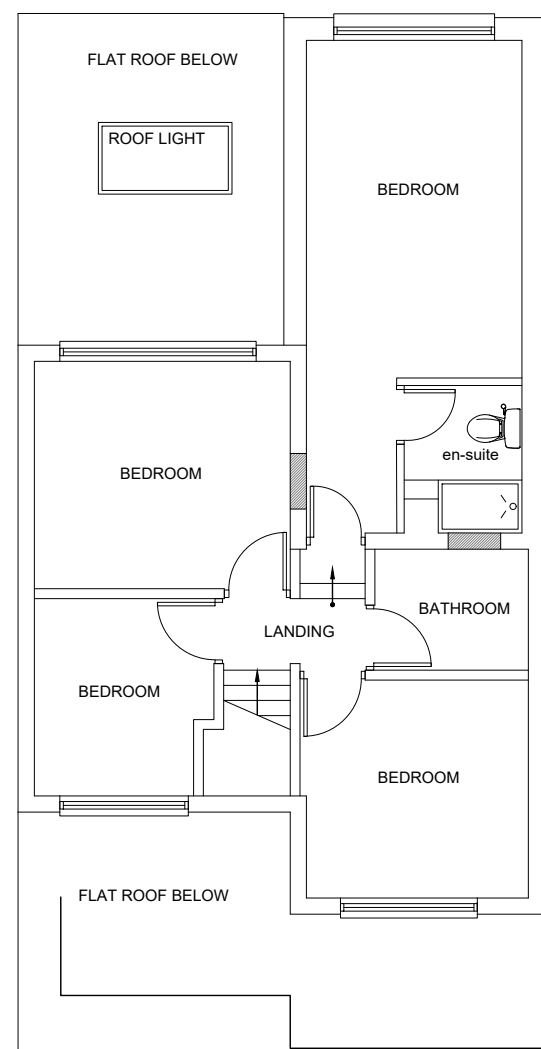


05 PROPOSED FIRST FLOOR PLAN  
1:100 @ A1

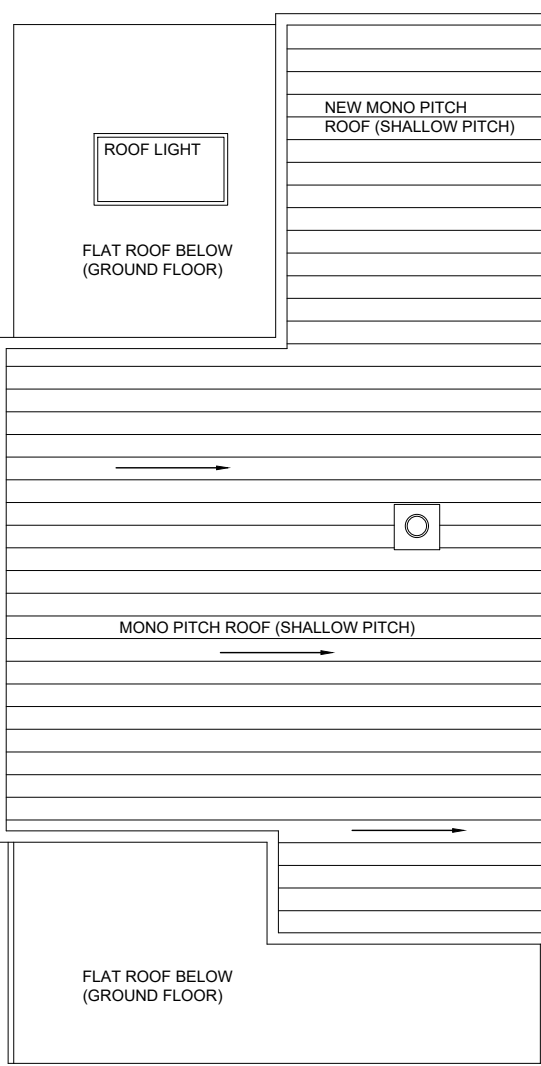

06 PROPOSED ROOF PLAN  
1:100 @ A1

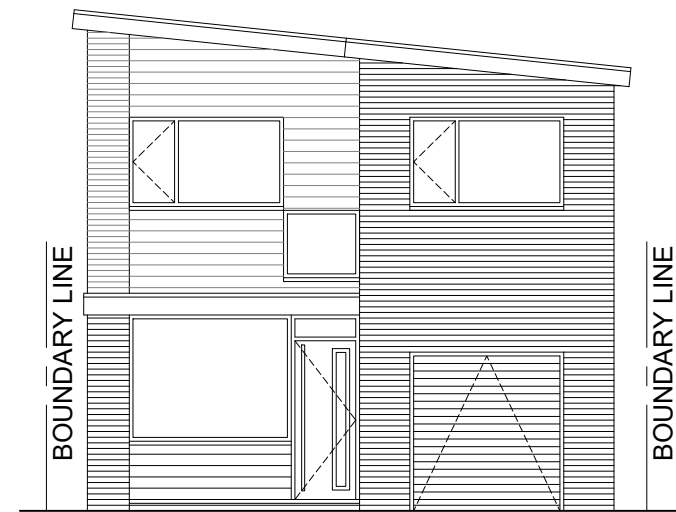


07 EXISTING FRONT ELEVATION  
1:100 @ A1

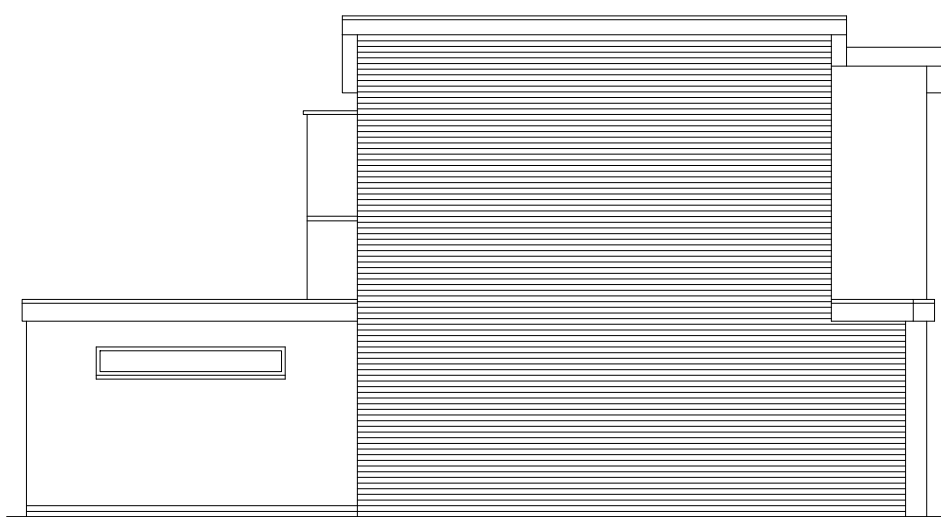

08 EXISTING SIDE ELEVATION  
1:100 @ A1



09 EXISTING REAR ELEVATION  
1:100 @ A1

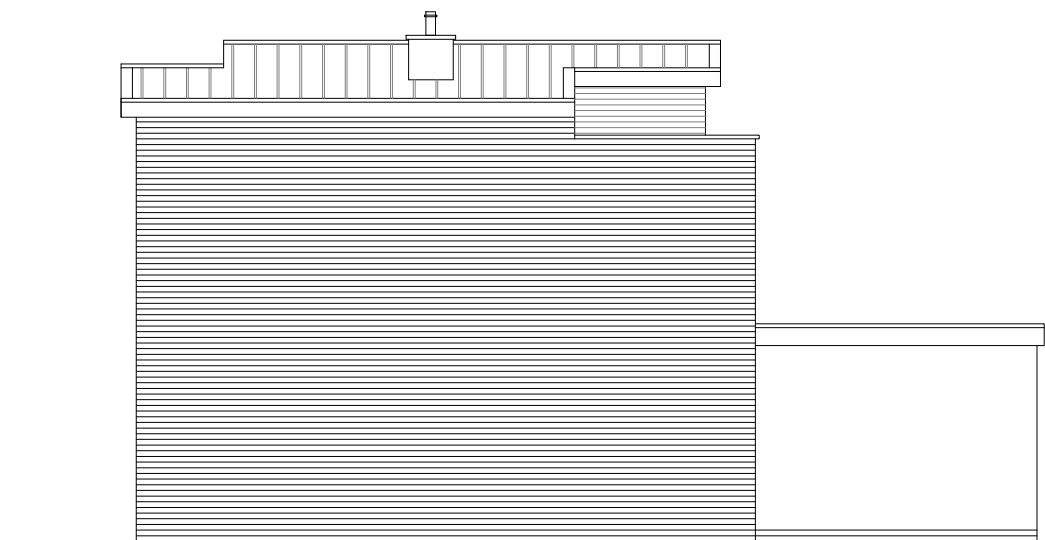


10 EXISTING SIDE ELEVATION  
1:100 @ A1

- EXISTING MATERIALS
- LOW PITCH FLAT ROOF SYSTEM
  - SINGLE PLY MEMBRANE TO FLAT ROOF/S
  - FACE BRICK
  - PAINTED RENDER
  - HORIZONTAL CLADDING BOARD
  - GLASS BALUSTRADE




11 PROPOSED FRONT ELEVATION  
1:100 @ A1

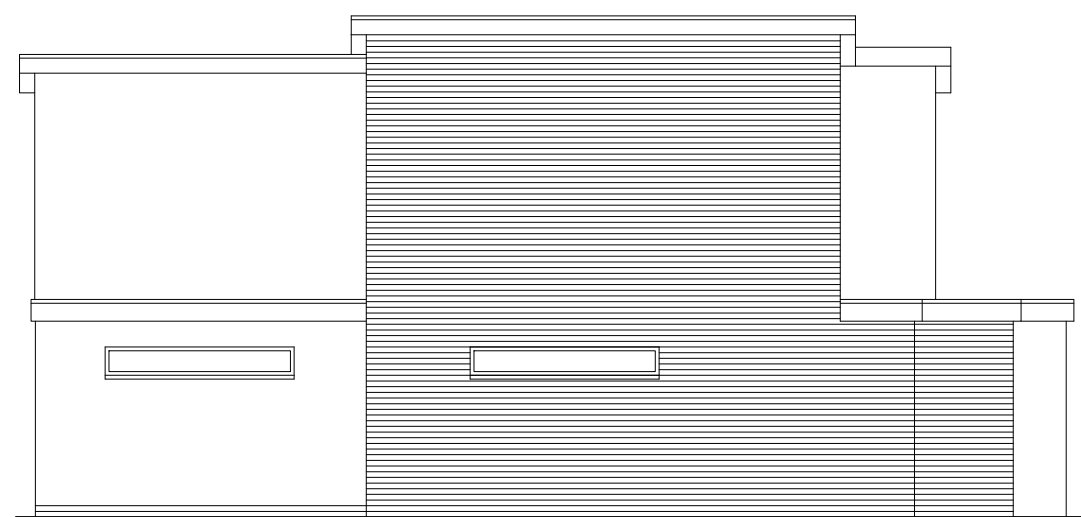

12 PROPOSED SIDE ELEVATION  
1:100 @ A1



13 PROPOSED REAR ELEVATION  
1:100 @ A1

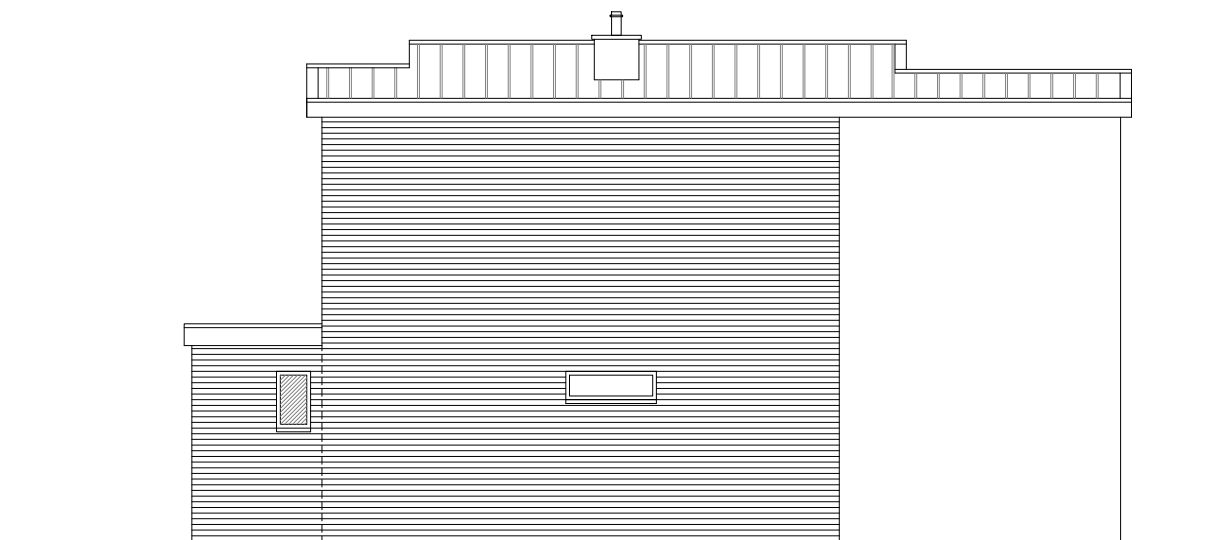

14 PROPOSED SIDE ELEVATION  
1:100 @ A1

Revisions

P1 17.11.25 elevations amended

No. Date Description

Drawing Status

FULL HOUSEHOLDER  
PLANNING APPLICATION

Client/Project

Mr & Mrs T Gibbons  
20 Appleshaw Close  
Gravesend  
Kent DA11 7PB

Drawing Title

EXISTING & PROPOSED  
PLANS & ELEVATIONS

Drawing No.

A102/P

Scale 1:100@A1

Revision P1

Project No. 25020

Date 08/09/2025