


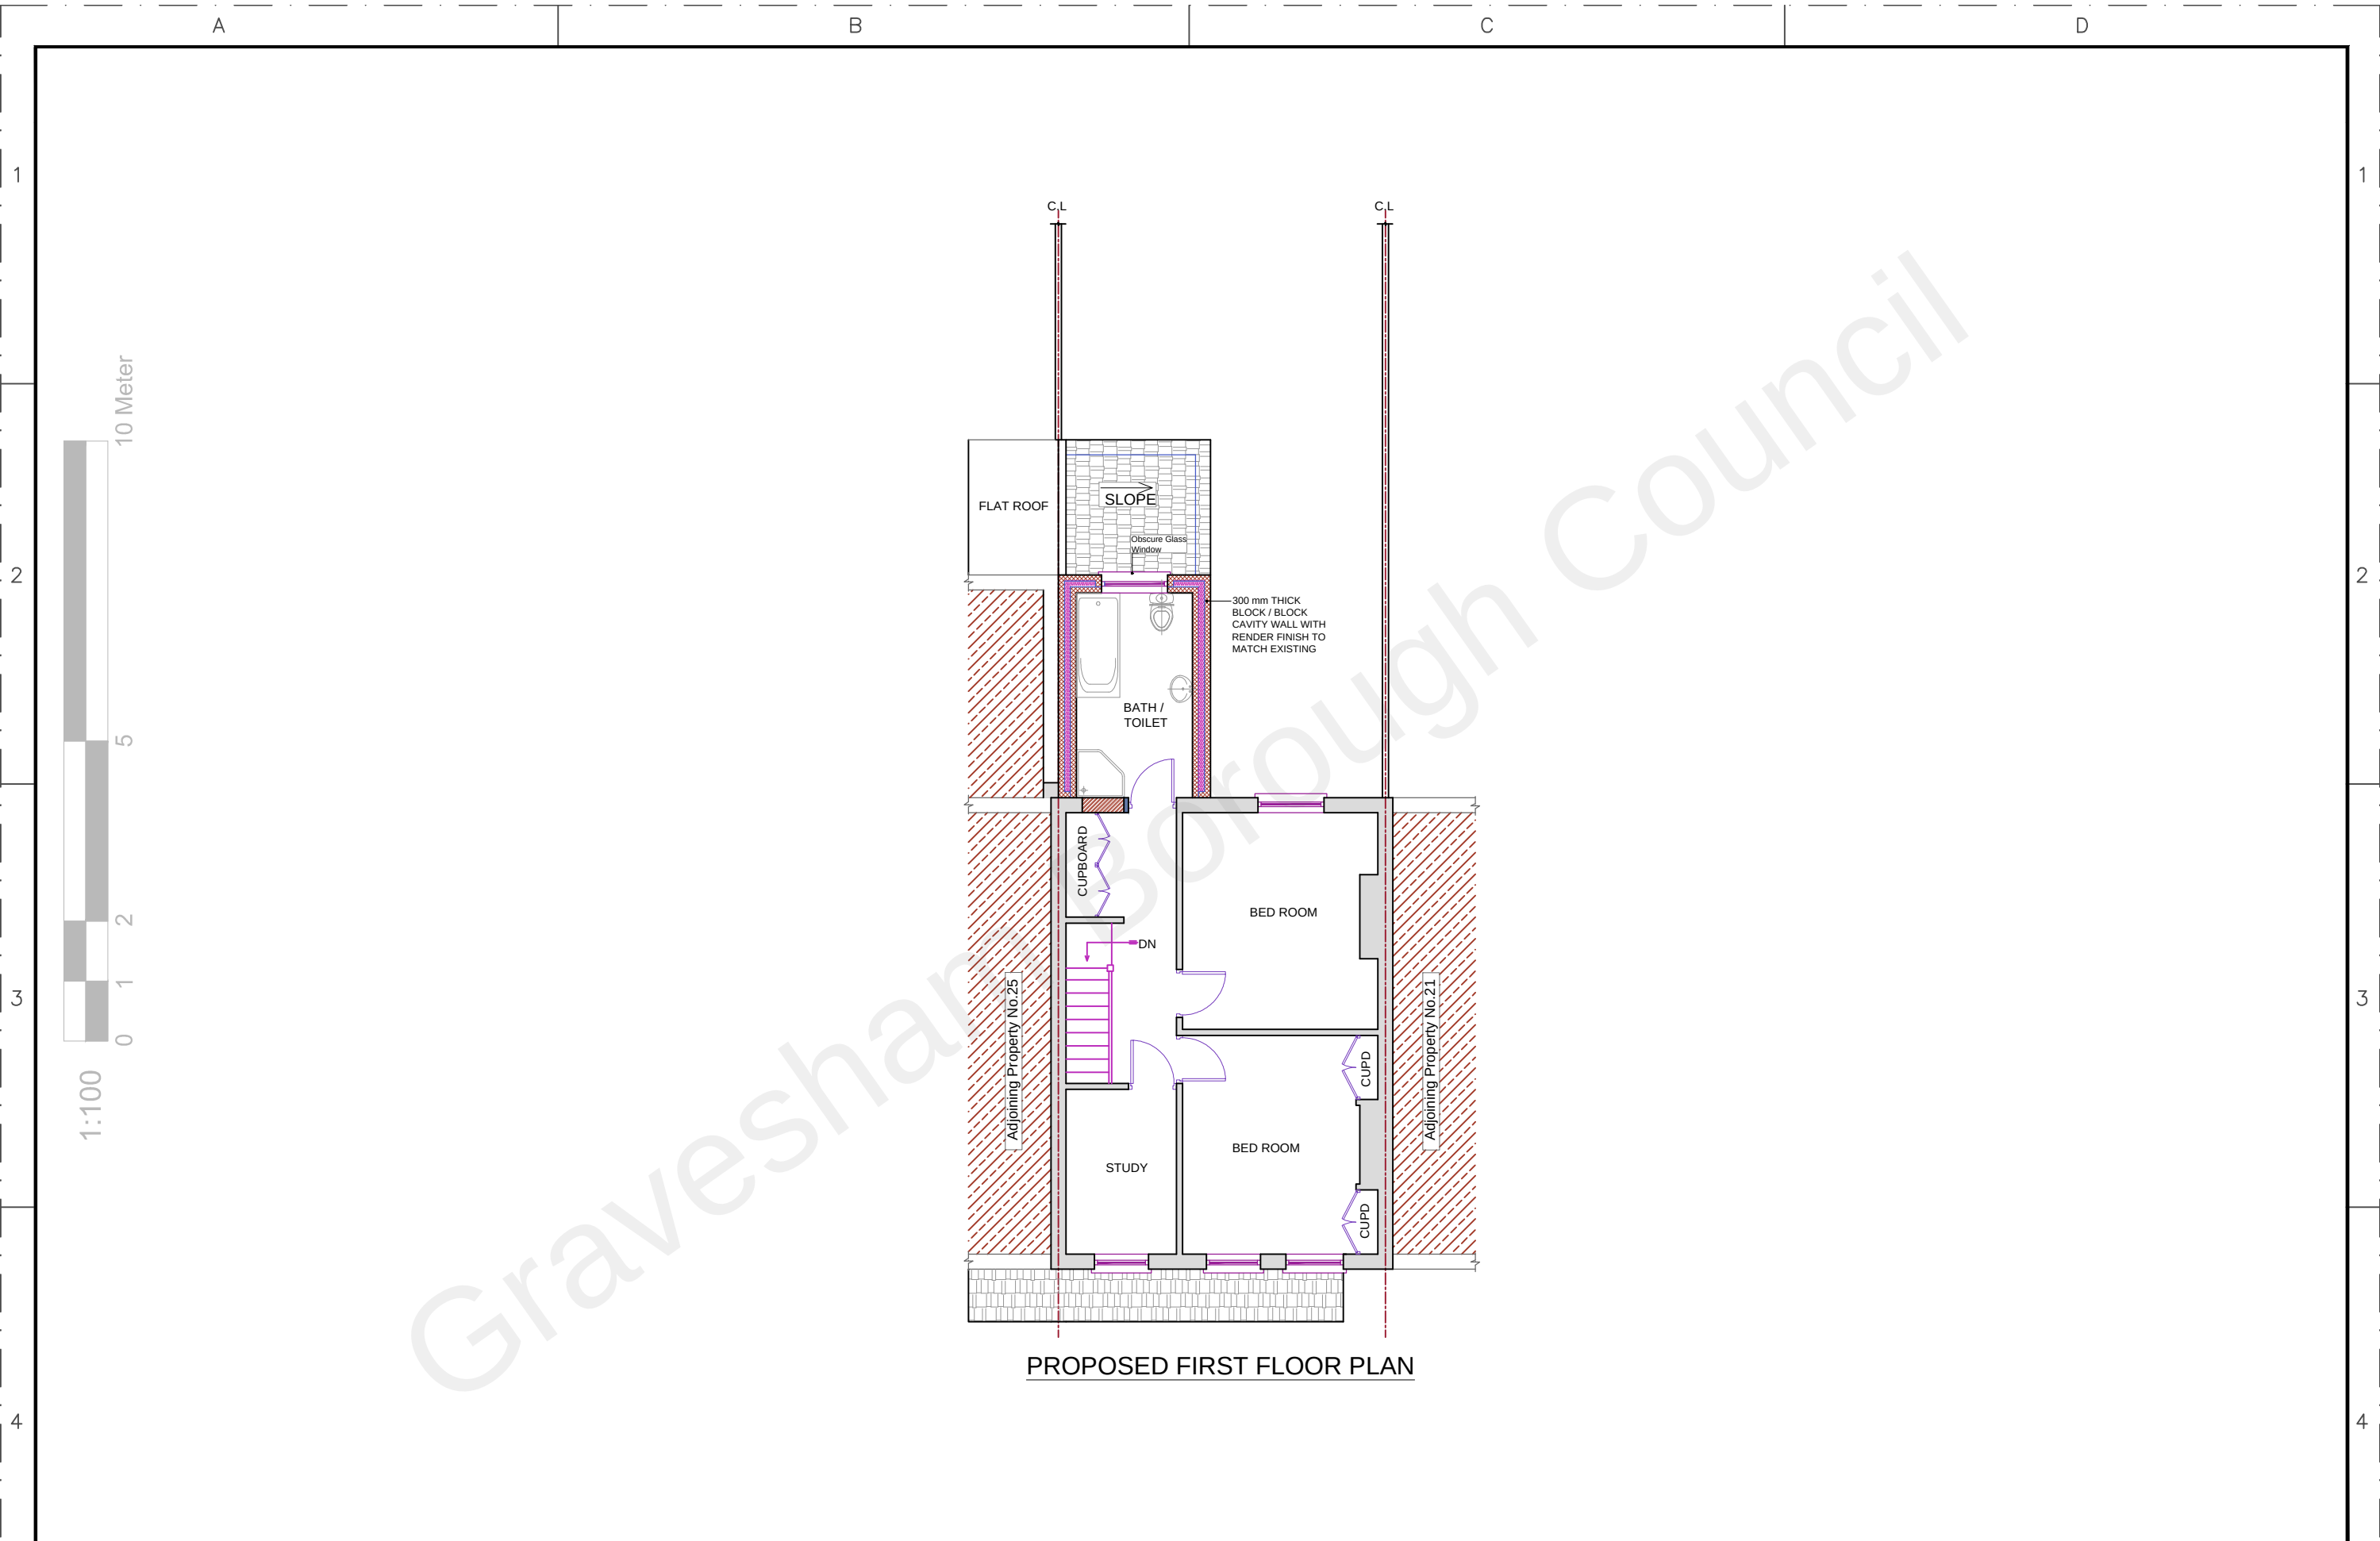

PROPOSED FIRST FLOOR PLAN

| REFERENCE DRAWINGS |  | GENERAL NOTES<br>This drawing is for planning use only do not use this drawing for any purpose other than that for which it was issued.<br>Structural Design and Building Control Approval is required before construction commences.<br>This drawing is subject to copyright do not reproduce this drawing without prior permission. | No | DATE | REVISION | BY | CHK | <div>CONSULTANT</div> <div>CIVIL ENGINEERS<br/>STRUCTURAL ENGINEERS<br/>ARCHITECTURAL DESIGNERS<br/>Contact: 07947249323</div> | DRAWN<br>SH    | CLIENT/PROJECT<br><b>23 Napier Road Northfleet</b><br><b>Gravesend Kent DA11 7BY</b> |              | DRAWING No.<br><b>D02</b> |
|--------------------|--|---|----|------|----------|----|-----|---|----------------|--------------------------------------------------------------------------------------|--------------|---------------------------|
|                    |  |   |    |      |          |    |     |   | CHECKED<br>A.R | TITLE<br>PROPOSED FIRST<br>FLOOR PLAN                                                | SCALE: 1:100 | DATE:<br>14-03-2022       |
|                    |  |   |    |      |          |    |     |   | PROJECT NO.    |                                                                                      |              |                           |
|                    |  |   |    |      |          |    |     |   |                |                                                                                      |              |                           |