
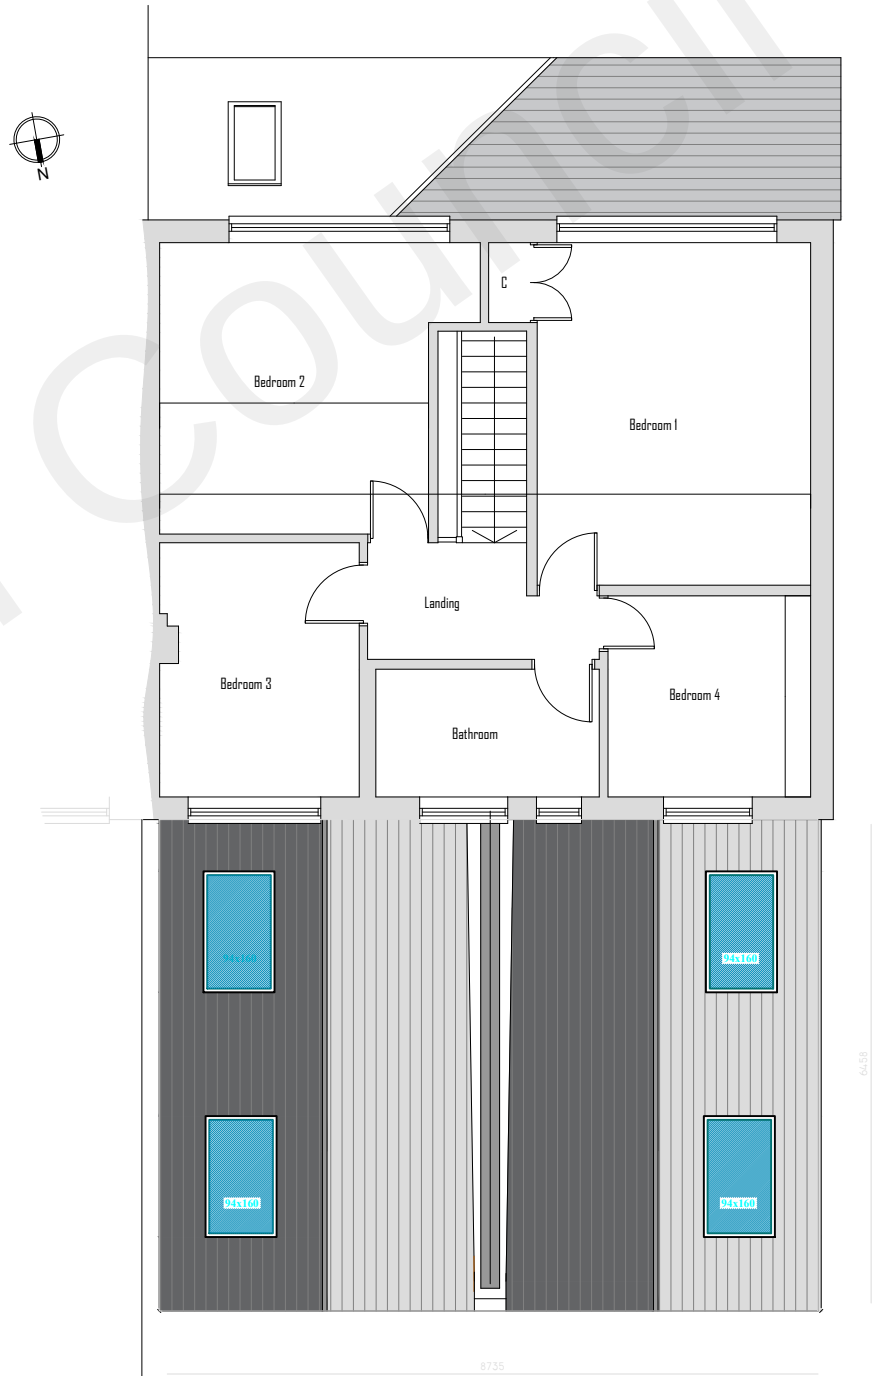
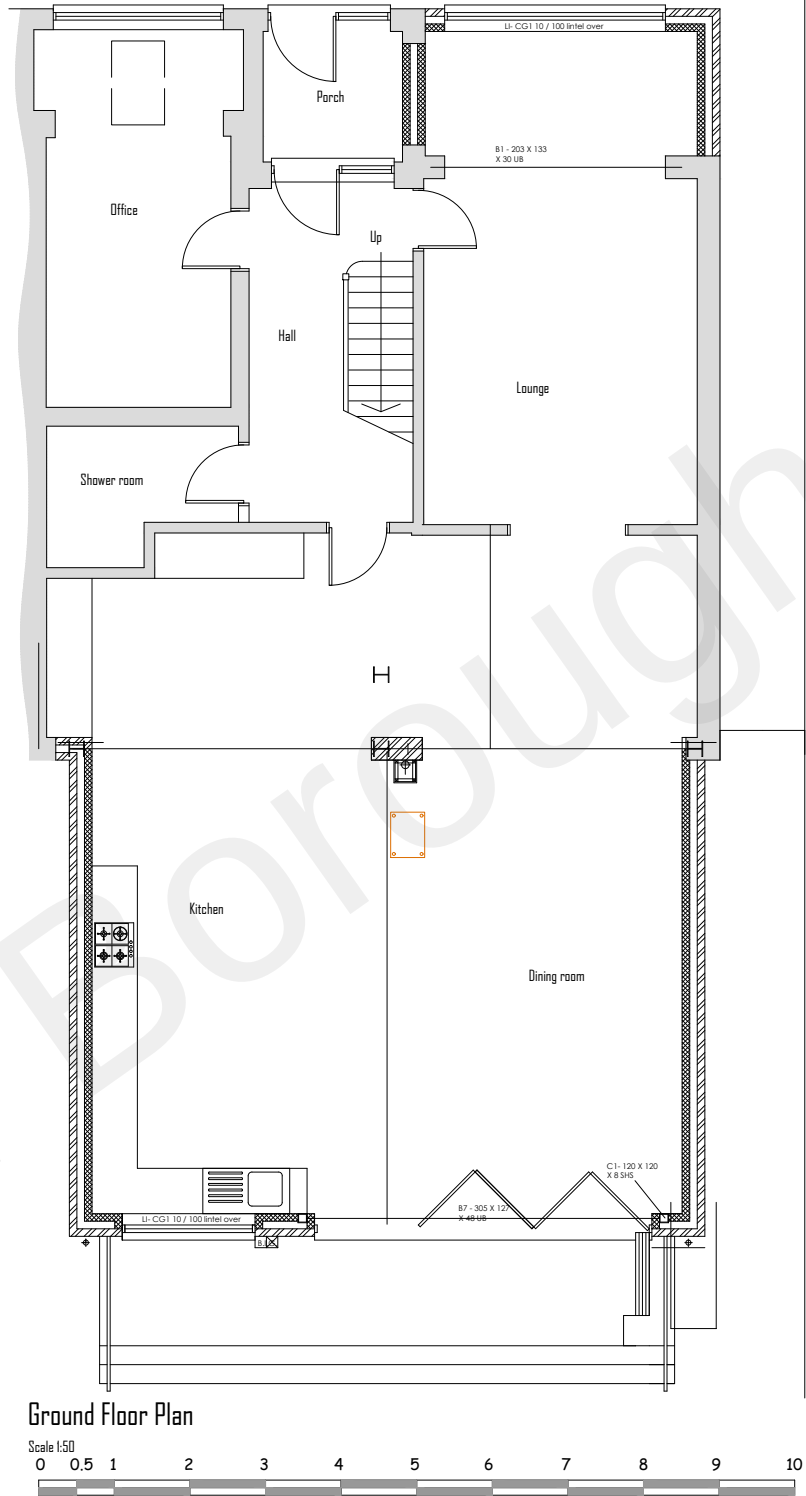
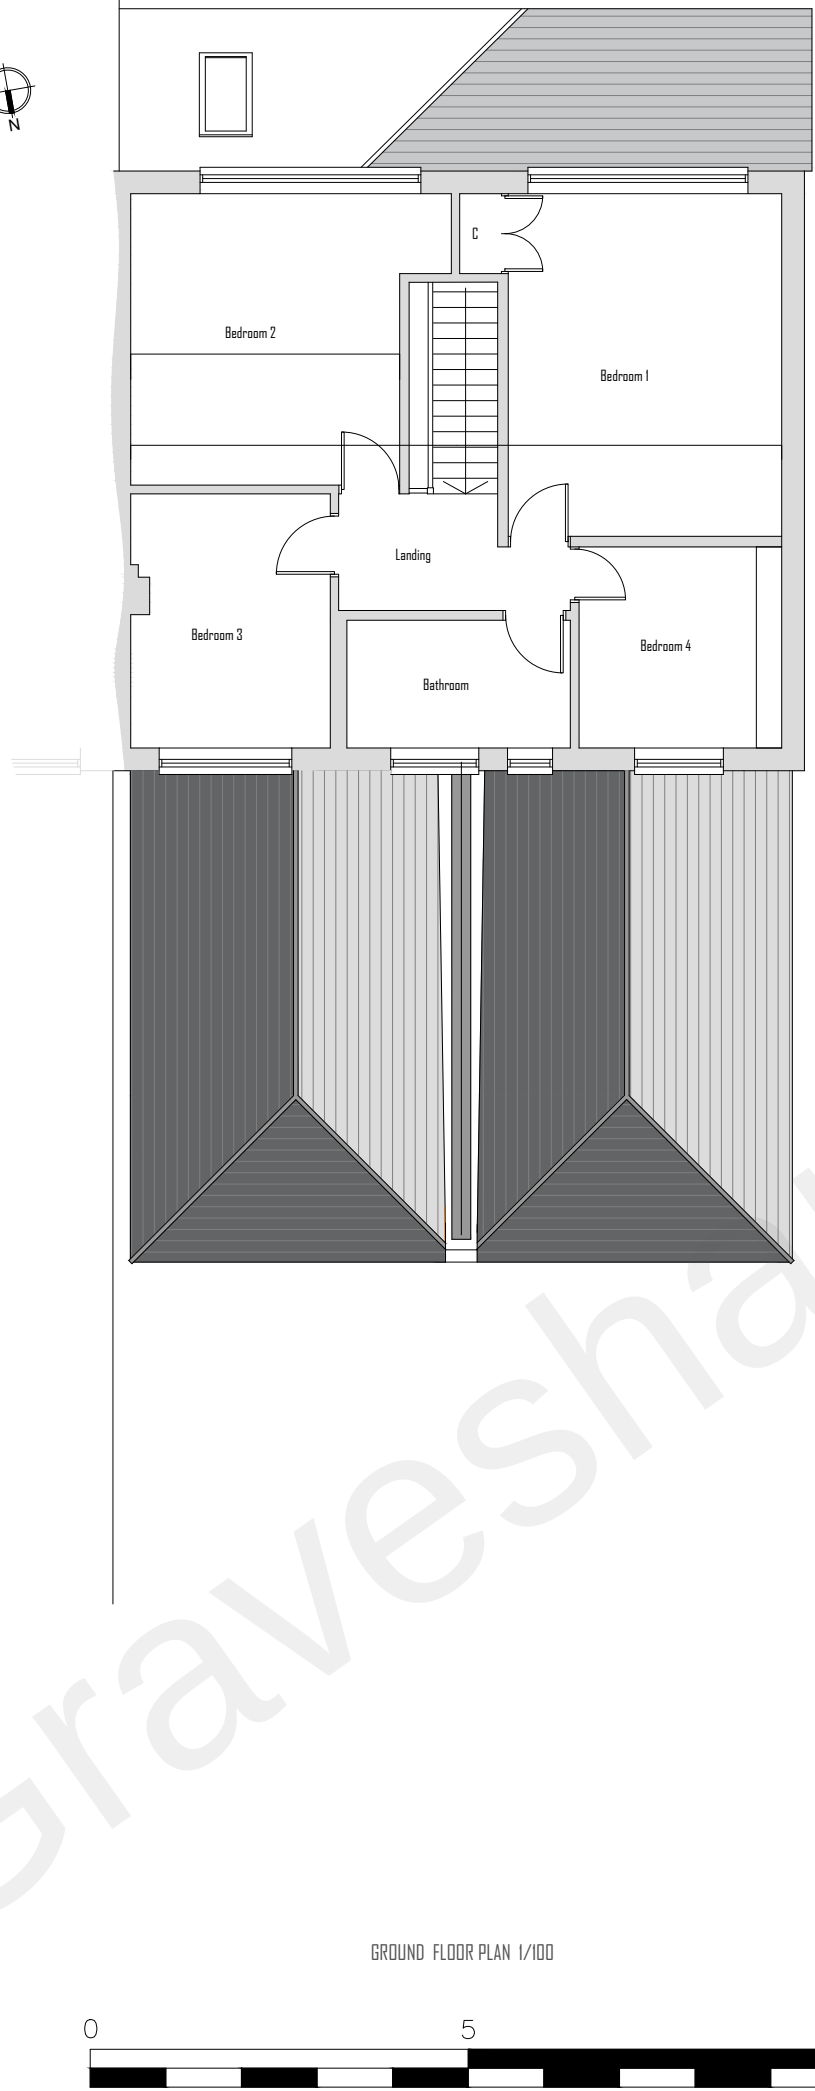


- NOTES:
- Do not scale from this drawing.
 - All dimensions to be verified on site and is in mm.
 - Builder to verify all dimensions, heights and levels prior to commencement of work.
 - All documents shall be checked to ensure that they are compatible by the contractor before construction commences. In the event of apparent ambiguity or contradiction the engineer and/ or architect shall be notified immediately.
 - The contractor in preparing his estimate shall visit the site and acquaint himself with the problems involved .
 - The contrator shall issue all statutory notices to the local Authority during progress and completion of works.

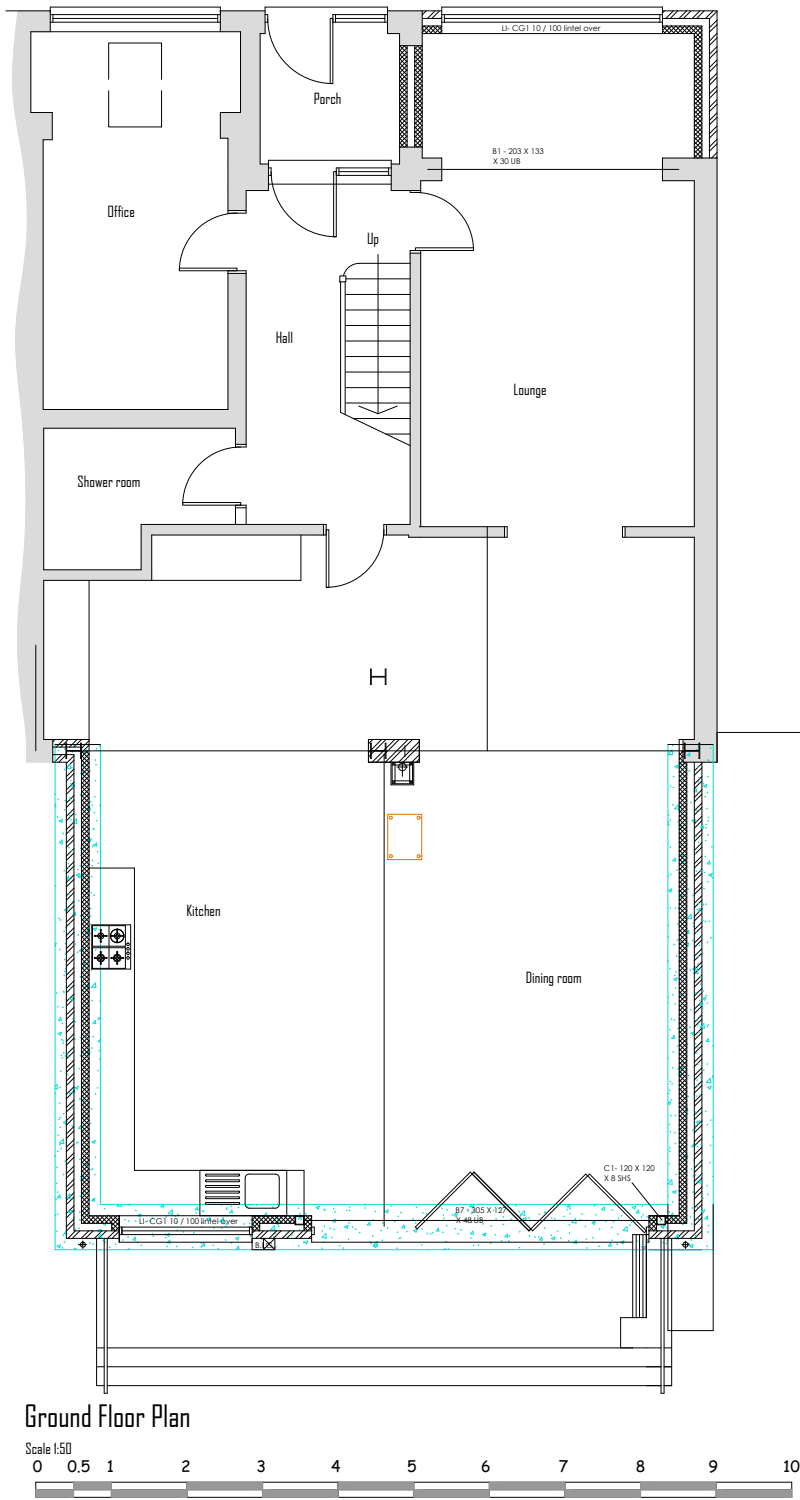

REV.	DESCRIPTION	DRAWN	DATE
REVISIONS			
Issued for			
PLANNING			
SITE ADDRESS			
53 NICKELBY ROAD GRAVESEND KENT DA12 4UQ			
CLIENT			
Moeeed Sheikh			
SCALE	SHEET SIZE	DRAWN	DATE
1:100	A2	KC	27-10-21
DRAWING TITLE			
PREVIOUSLY APPROVED FLOOR PLANS PROPOSED FLOOR PLANS			
DRAWING NUMBER		REVISION	
A102		-	

UNIT 4
INNOVATION CENTRE
CANAL STREET
ROCHESTER, KENT
ME2 4DT

T: 014-7440-7575
M: 073-7501-9174
www.moo-designers.com
info@moo-designers.com
Company Reg. No. 1141890
VAT Reg. No. 356 2764 15