




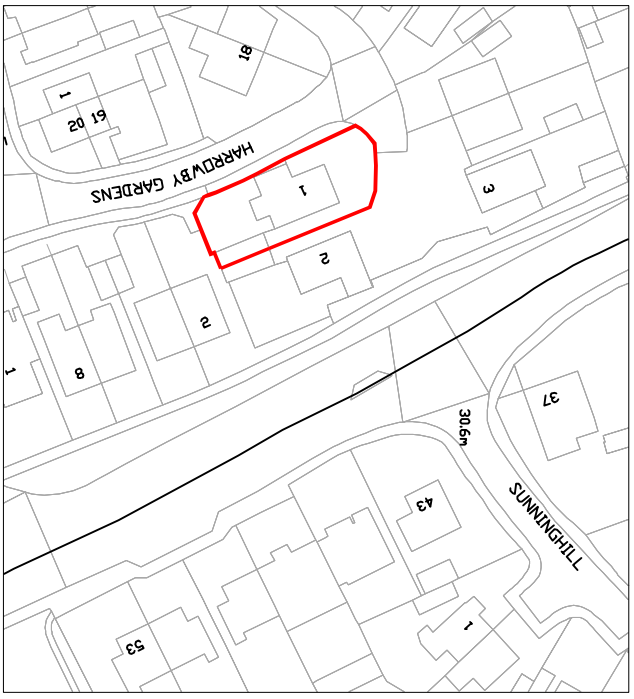

OS Plan Scale 1:1250
10m 20m 30m 40m 50m

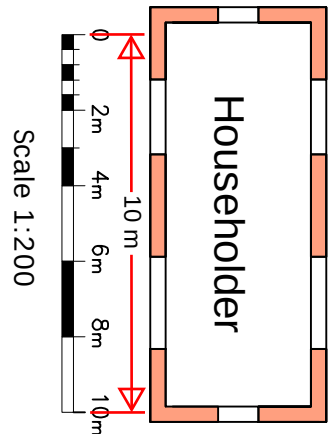

PI	ISSUED TO PLANNING	06.01.23	
Rev		Date	

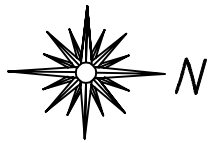

9A THE PINNACLE - 169 HIGH ROAD, GOSWELL HEATH - NING 6NN
0794021222

Job Title
1 Harrowby Gardens
Northfleet Gravesend
DA11 8SH

Drawing Title
Existing Block and Site plan

Scale	1:200 @ A1	Date	
Job No.	51-1000-989	Page No.	S01
		Rev	P1