


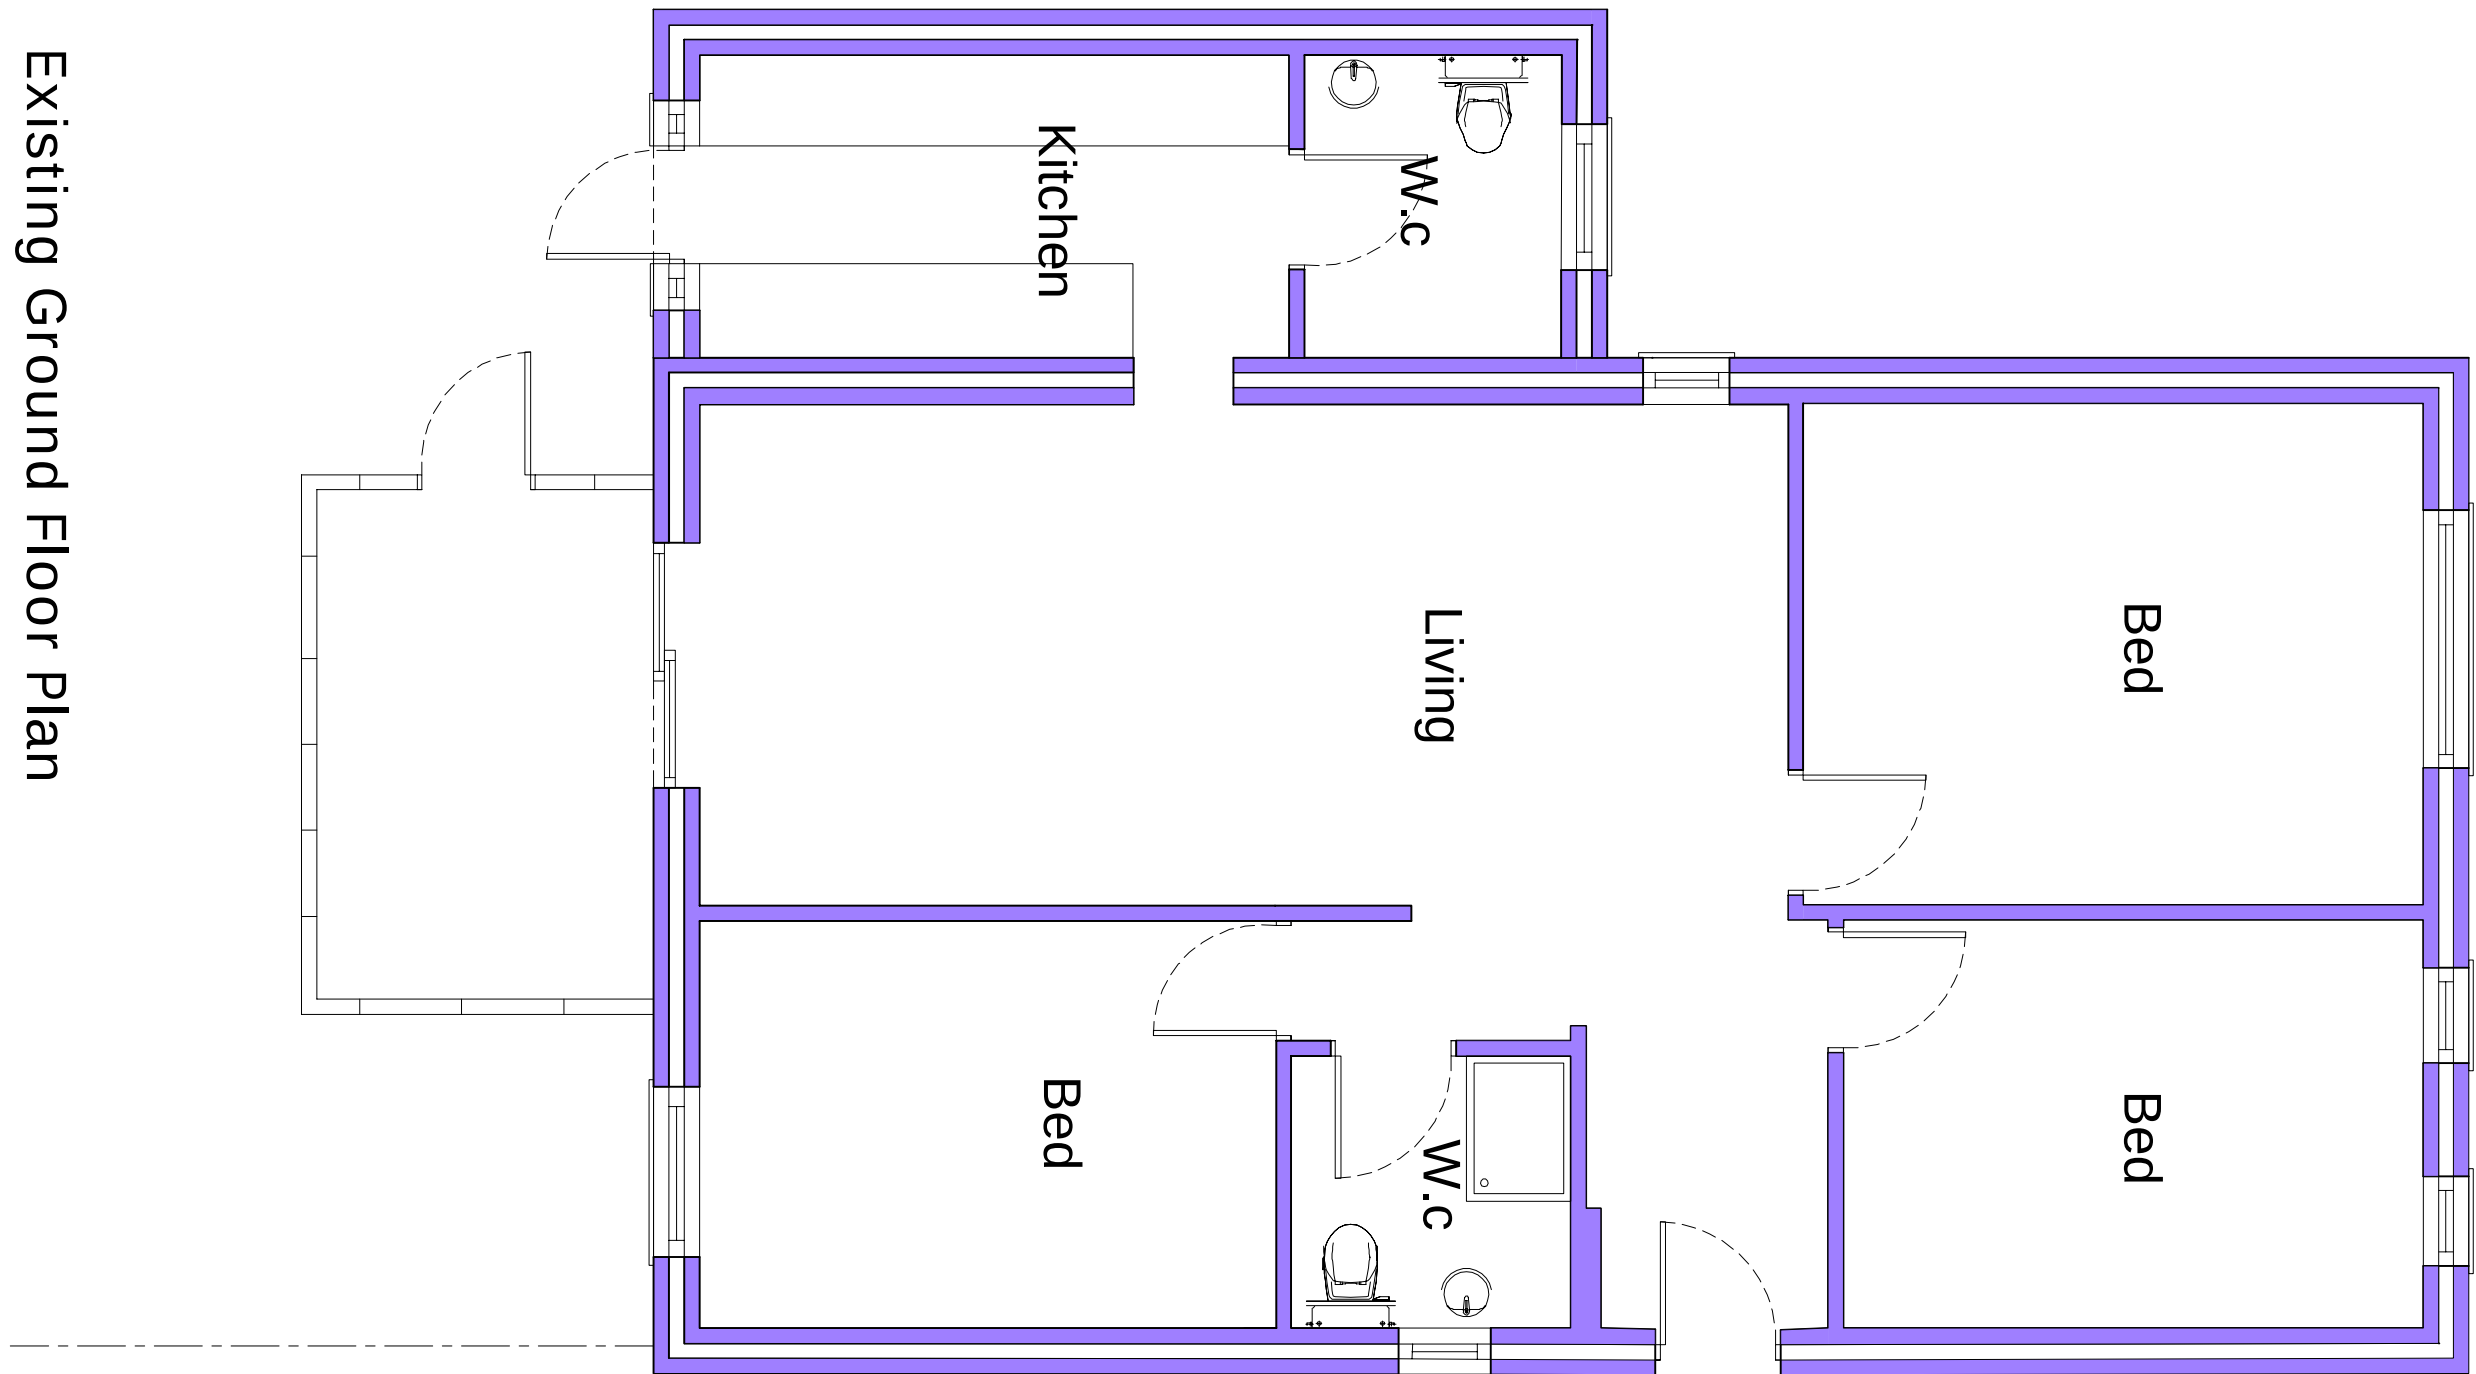


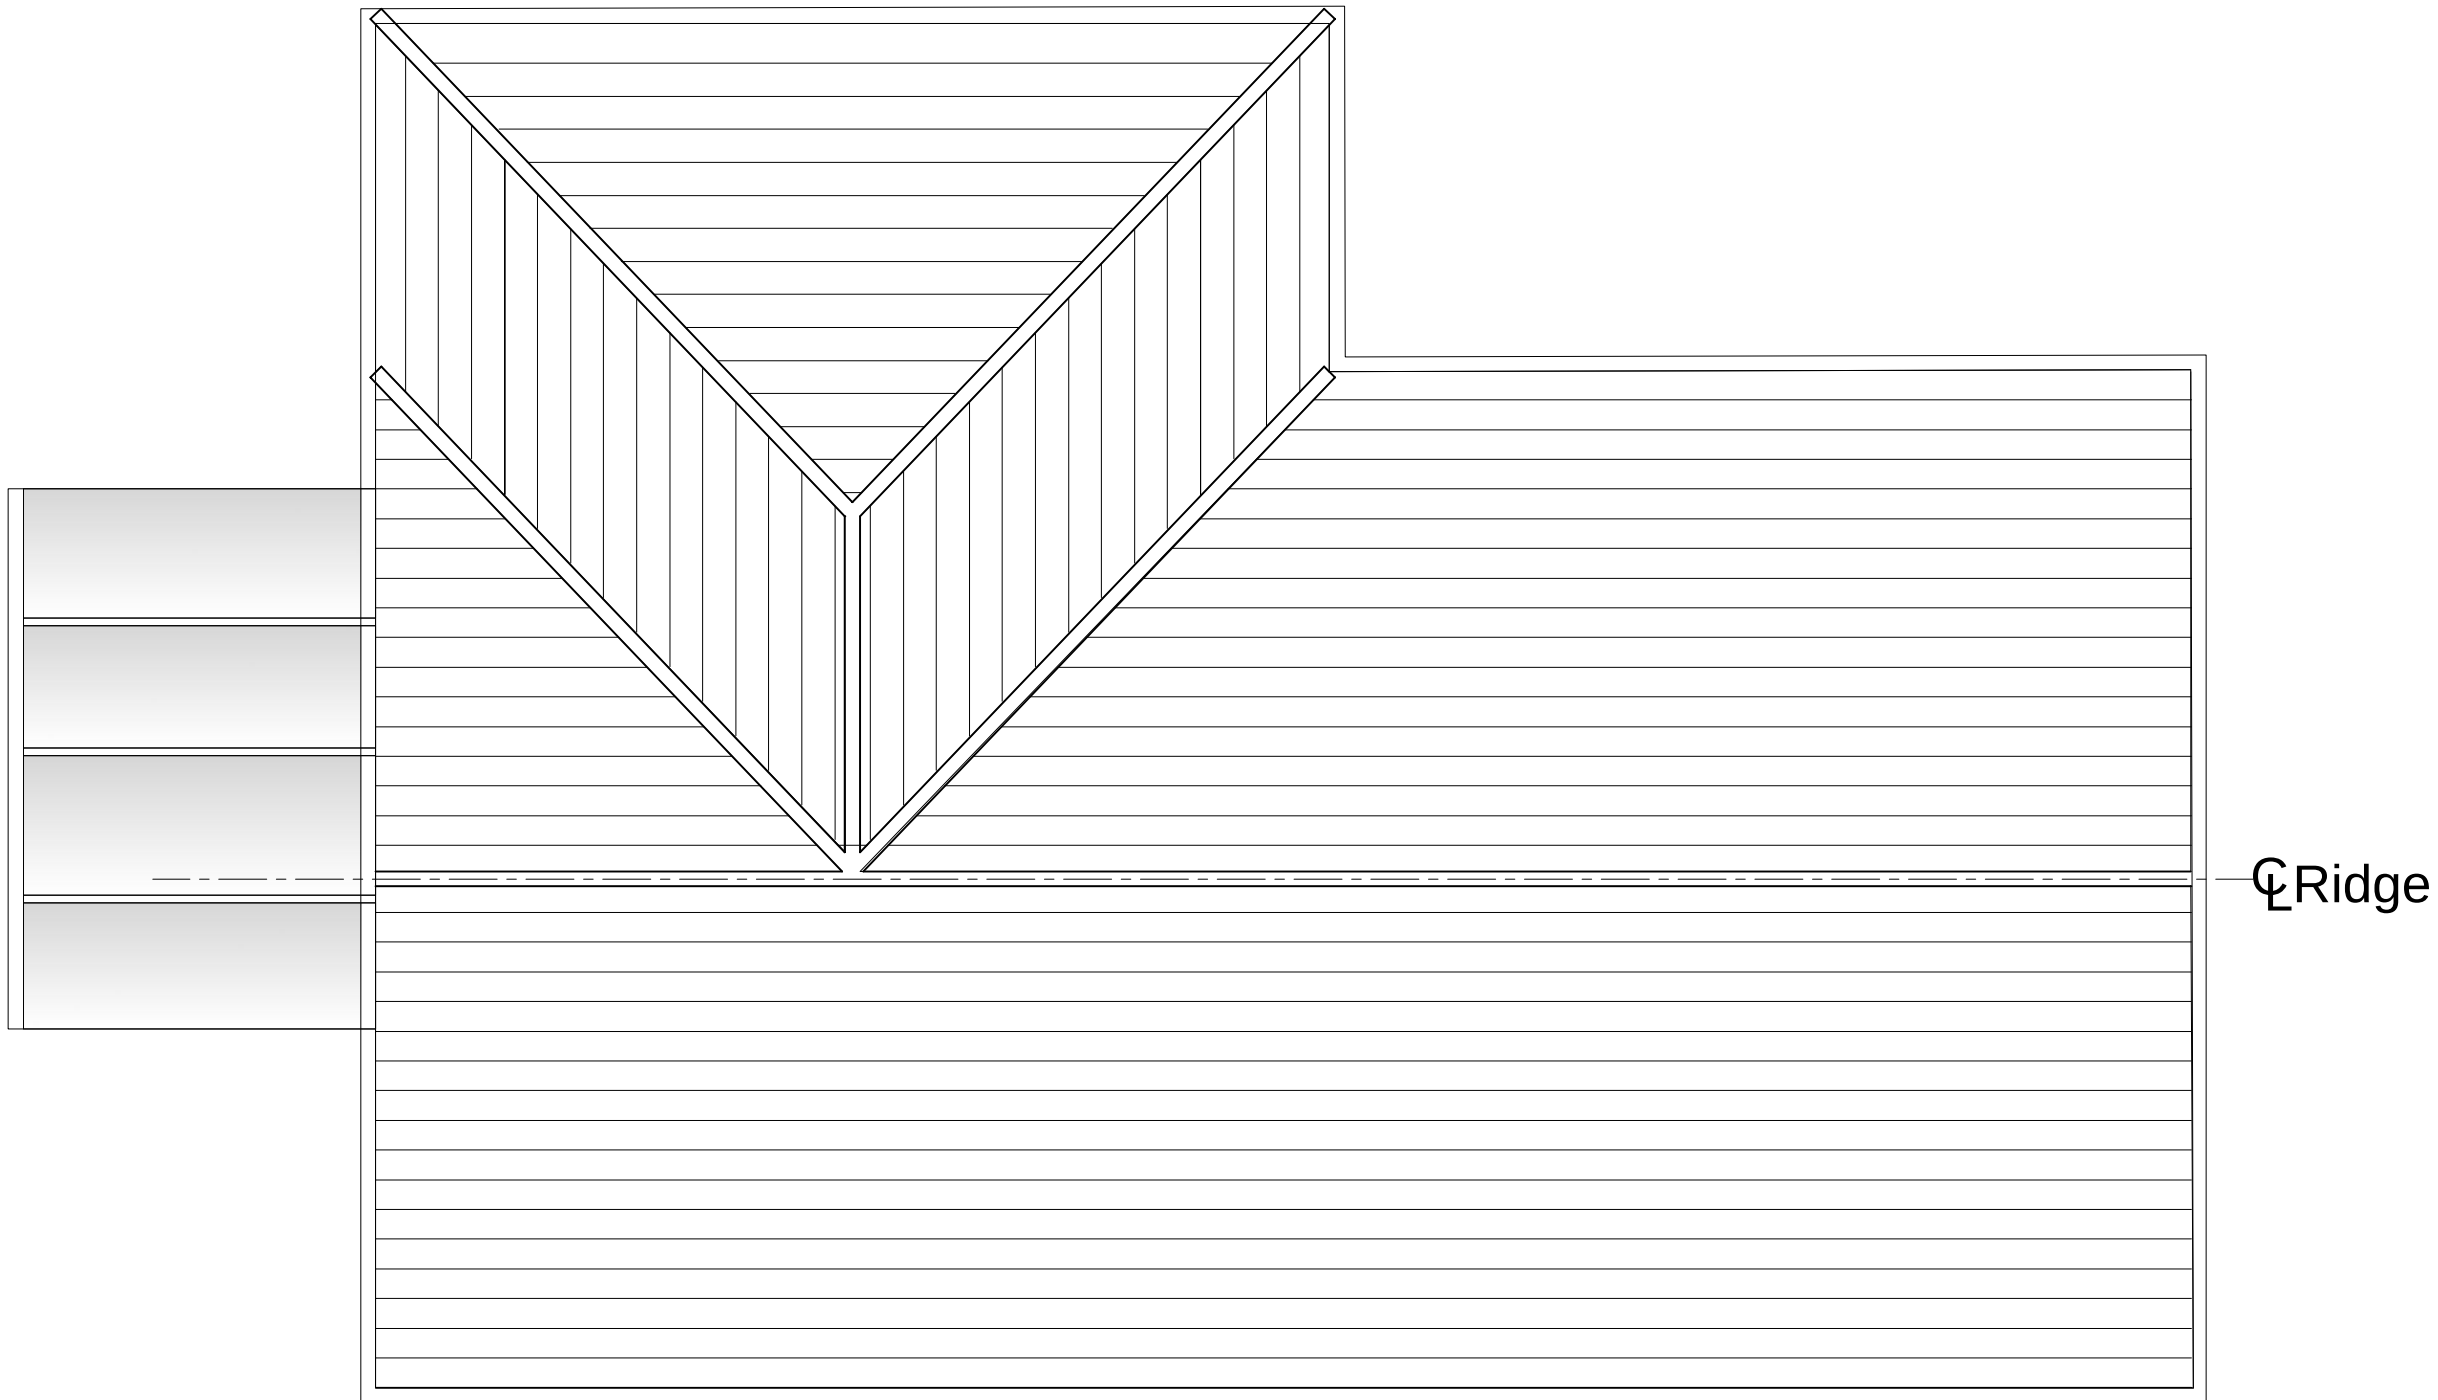


Existing Ground Floor Plan

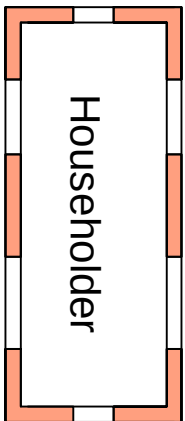

Existing Roof Plan

 

P1	ISSUED TO PLANNING	06.01.23		
Rev		Date		

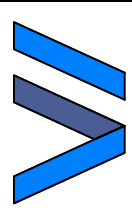

IMPERIAL
STRUCTURAL PLANNING LTD

9A THE PINNACLE · 169 HIGH ROAD · GOSNELL HEATH · RM6 6PH
07940212122

Job Title
1 Harrowby Gardens
Northfleet Gravesend
DA11 8SH

Drawing Title
Existing Plans

Scale	1:50 @ A1		
Job No.	51-1000-989	Page No.	S03
		Rev	P1