




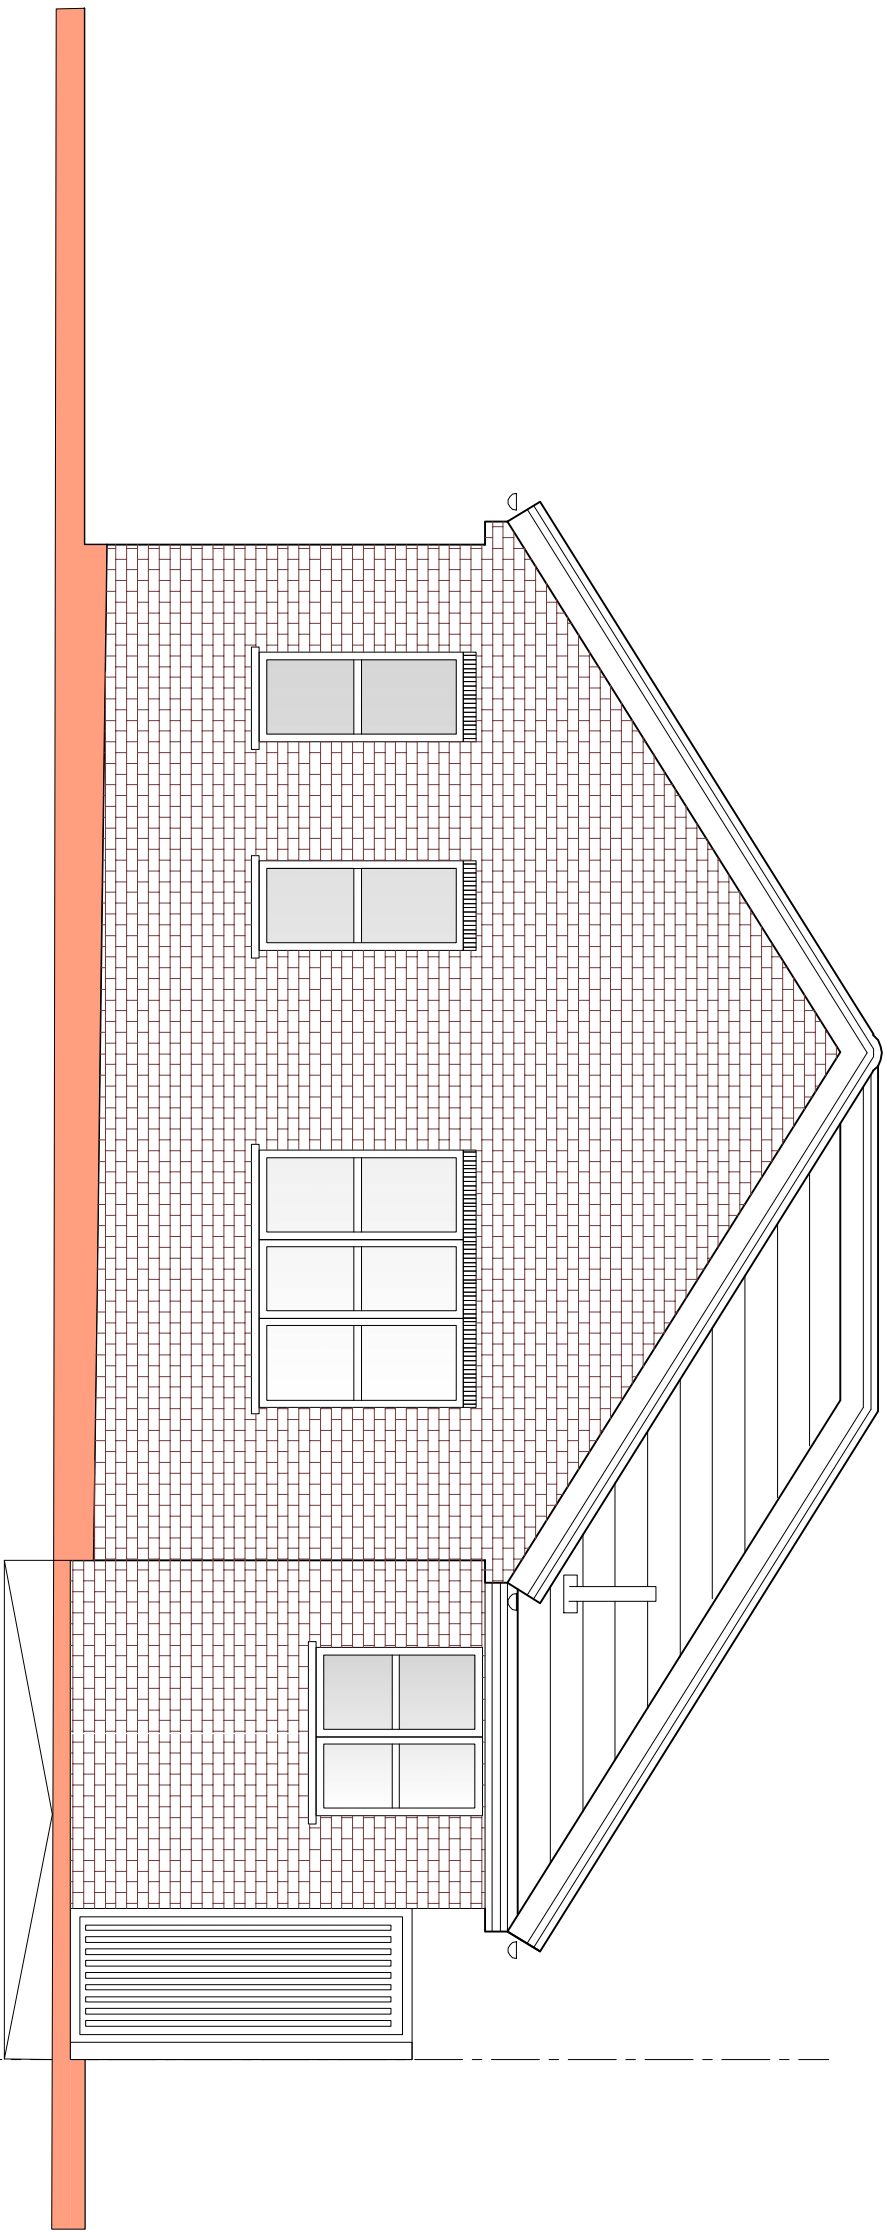


Existing Front Elevation

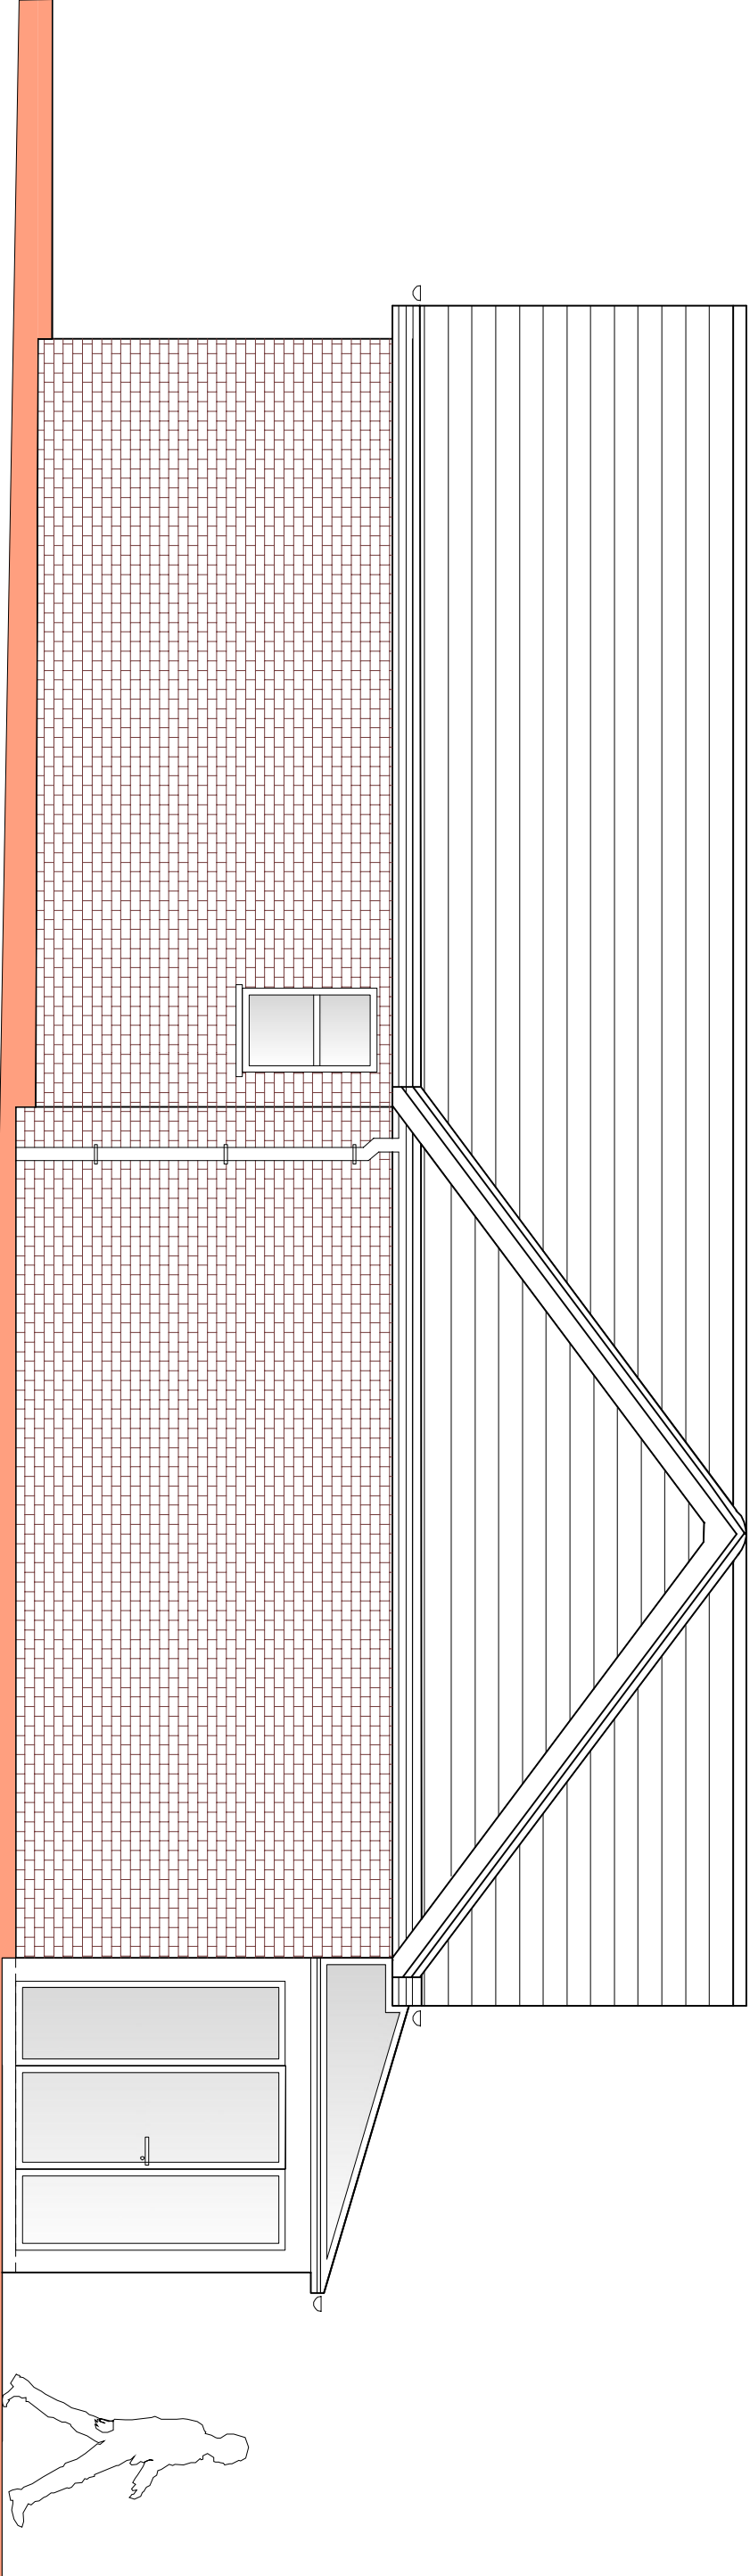

Existing Side Elevation

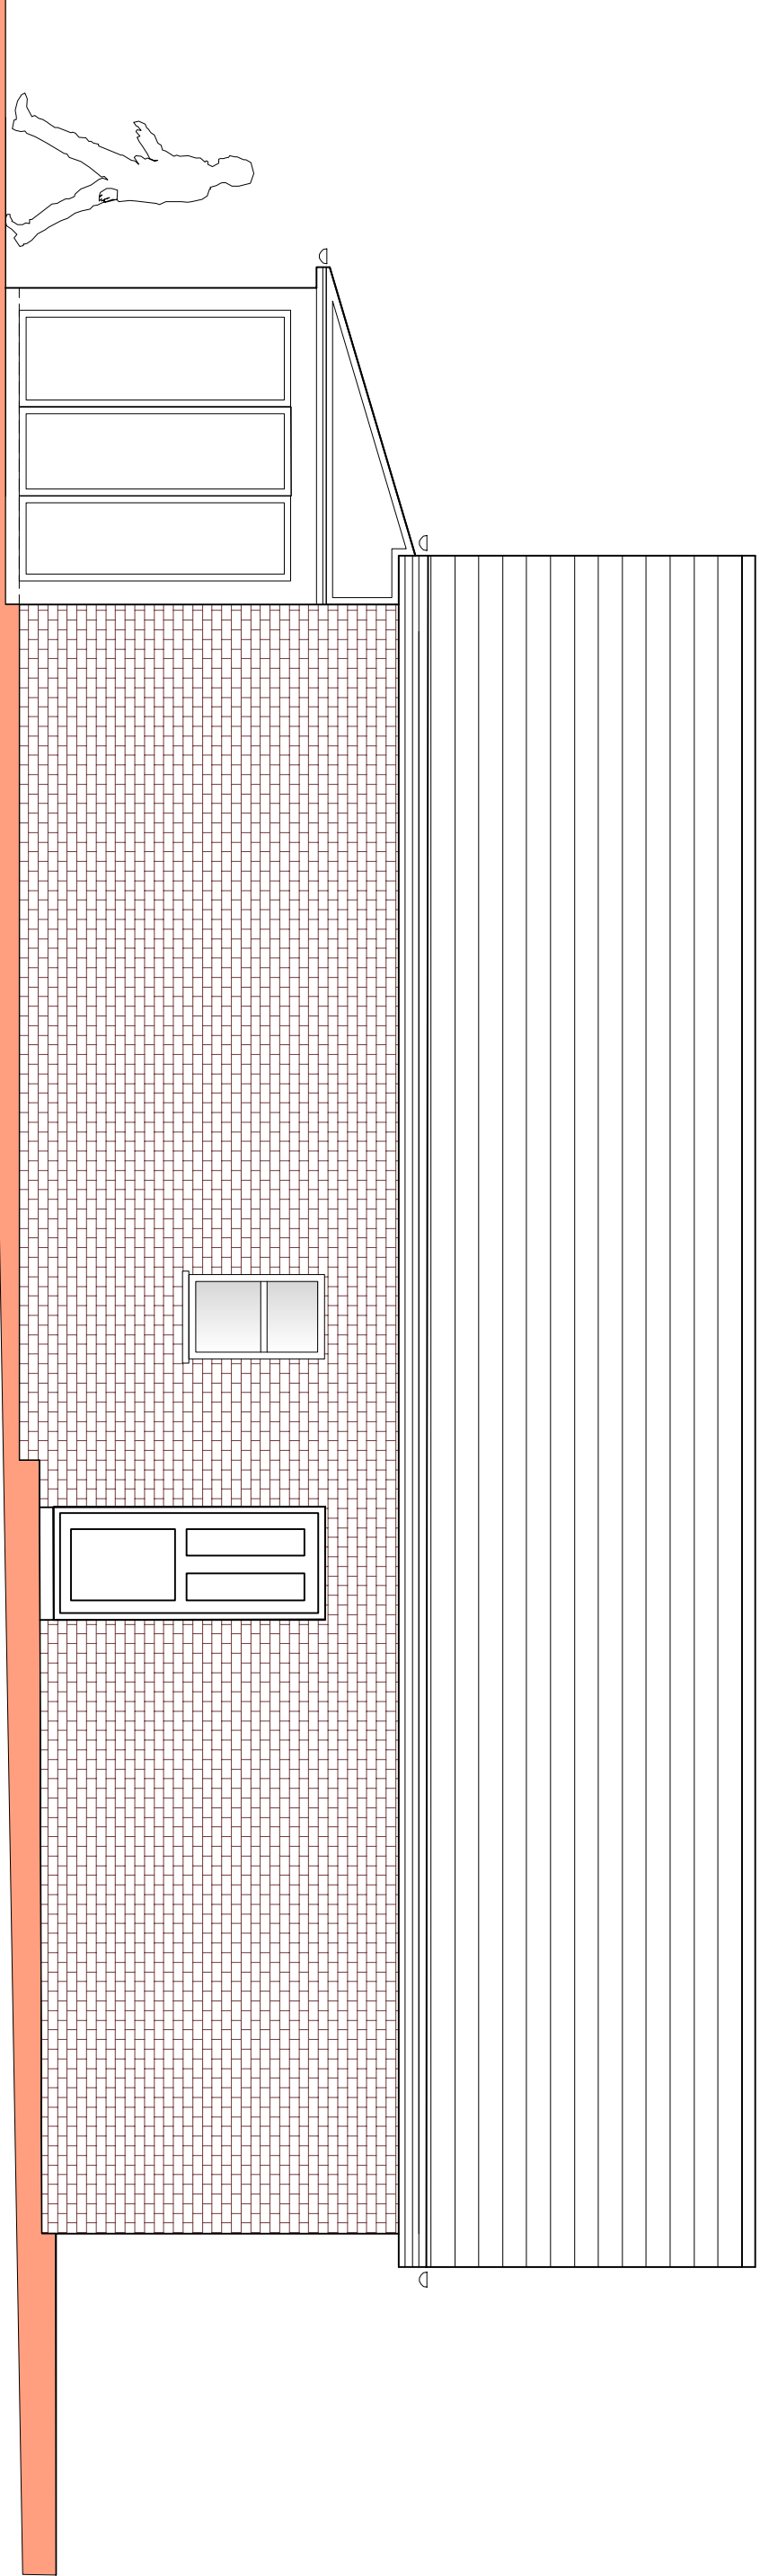


Existing Other Side Elevation

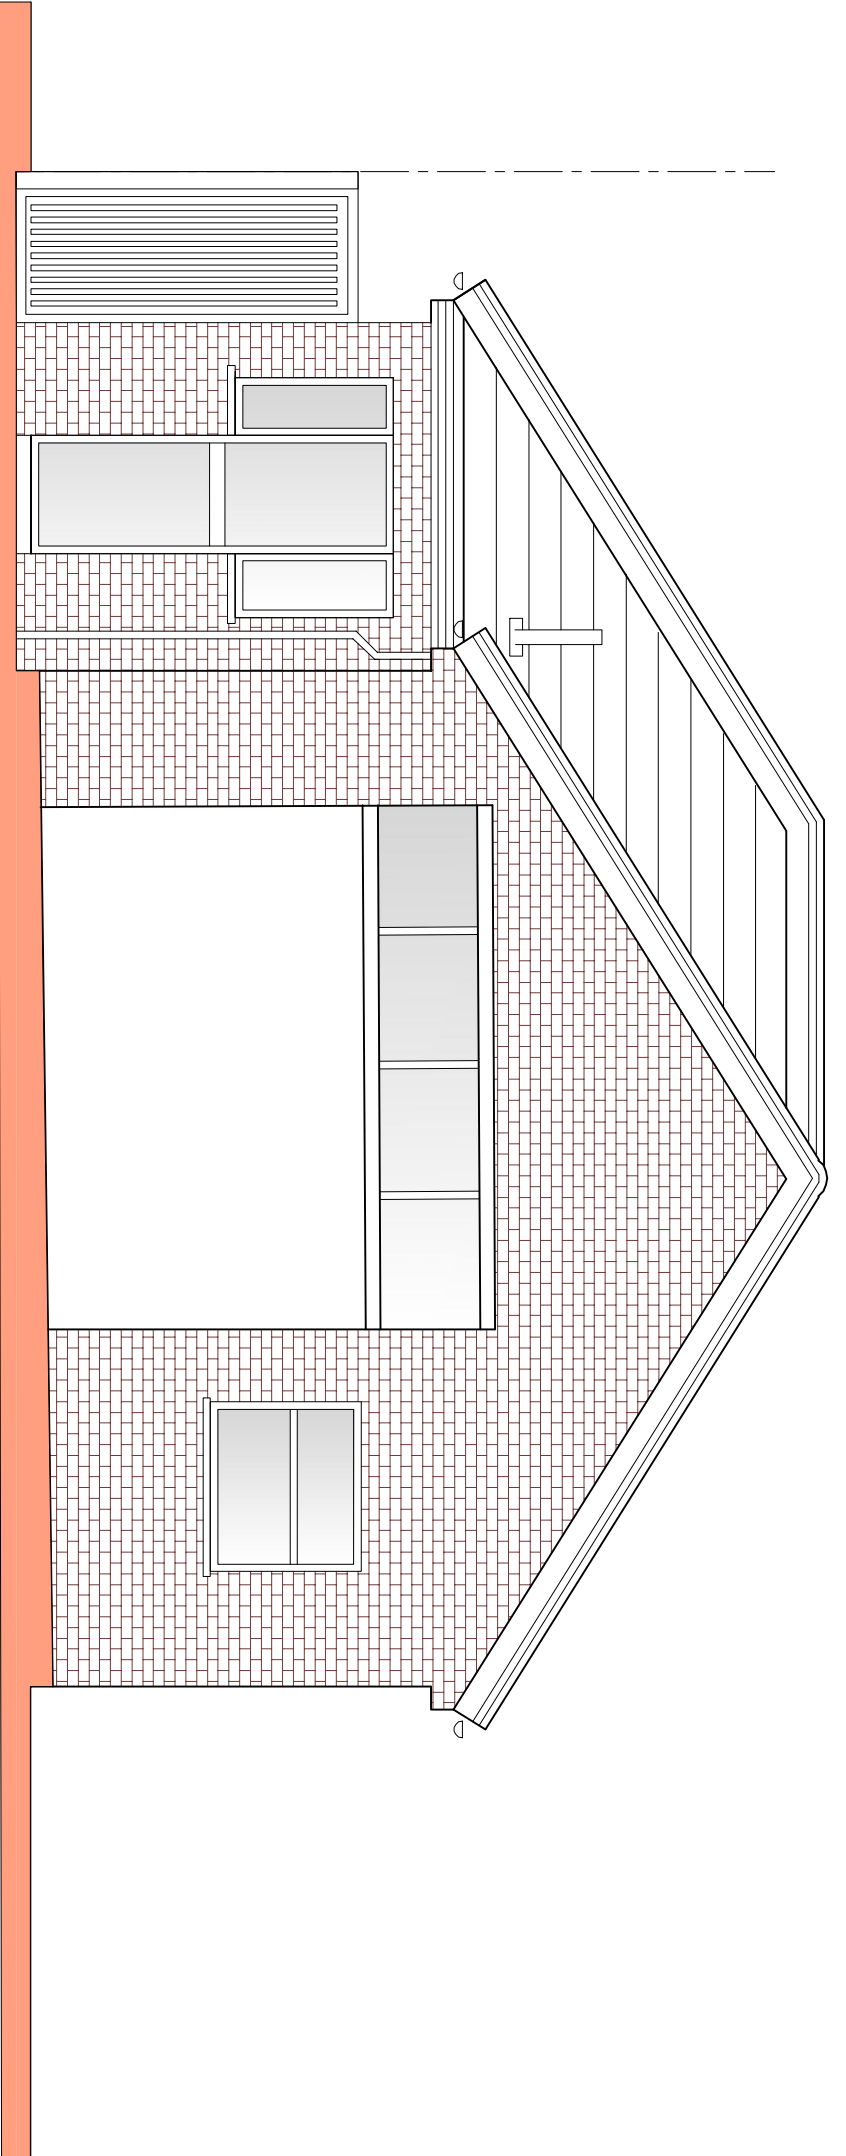

Existing Rear Elevation

Householder

P1	ISSUED TO PLANNING	06.01.23		
Rev		Date		

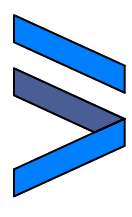

IMPERIAL
STRUCTURAL PLANNING LTD

9A THE PINNACLE · 169 HIGH ROAD · GOSNELL HEATH · RM6 6PH
0794021222

Job Title
1 Harrowby Gardens
Northfleet Gravesend
DA11 8SH

Drawing Title
Existing Elevations

Scale			
1:50 @ A1			
Job No.		Proj No.	Rev
51-1000-989	S04		P1

