


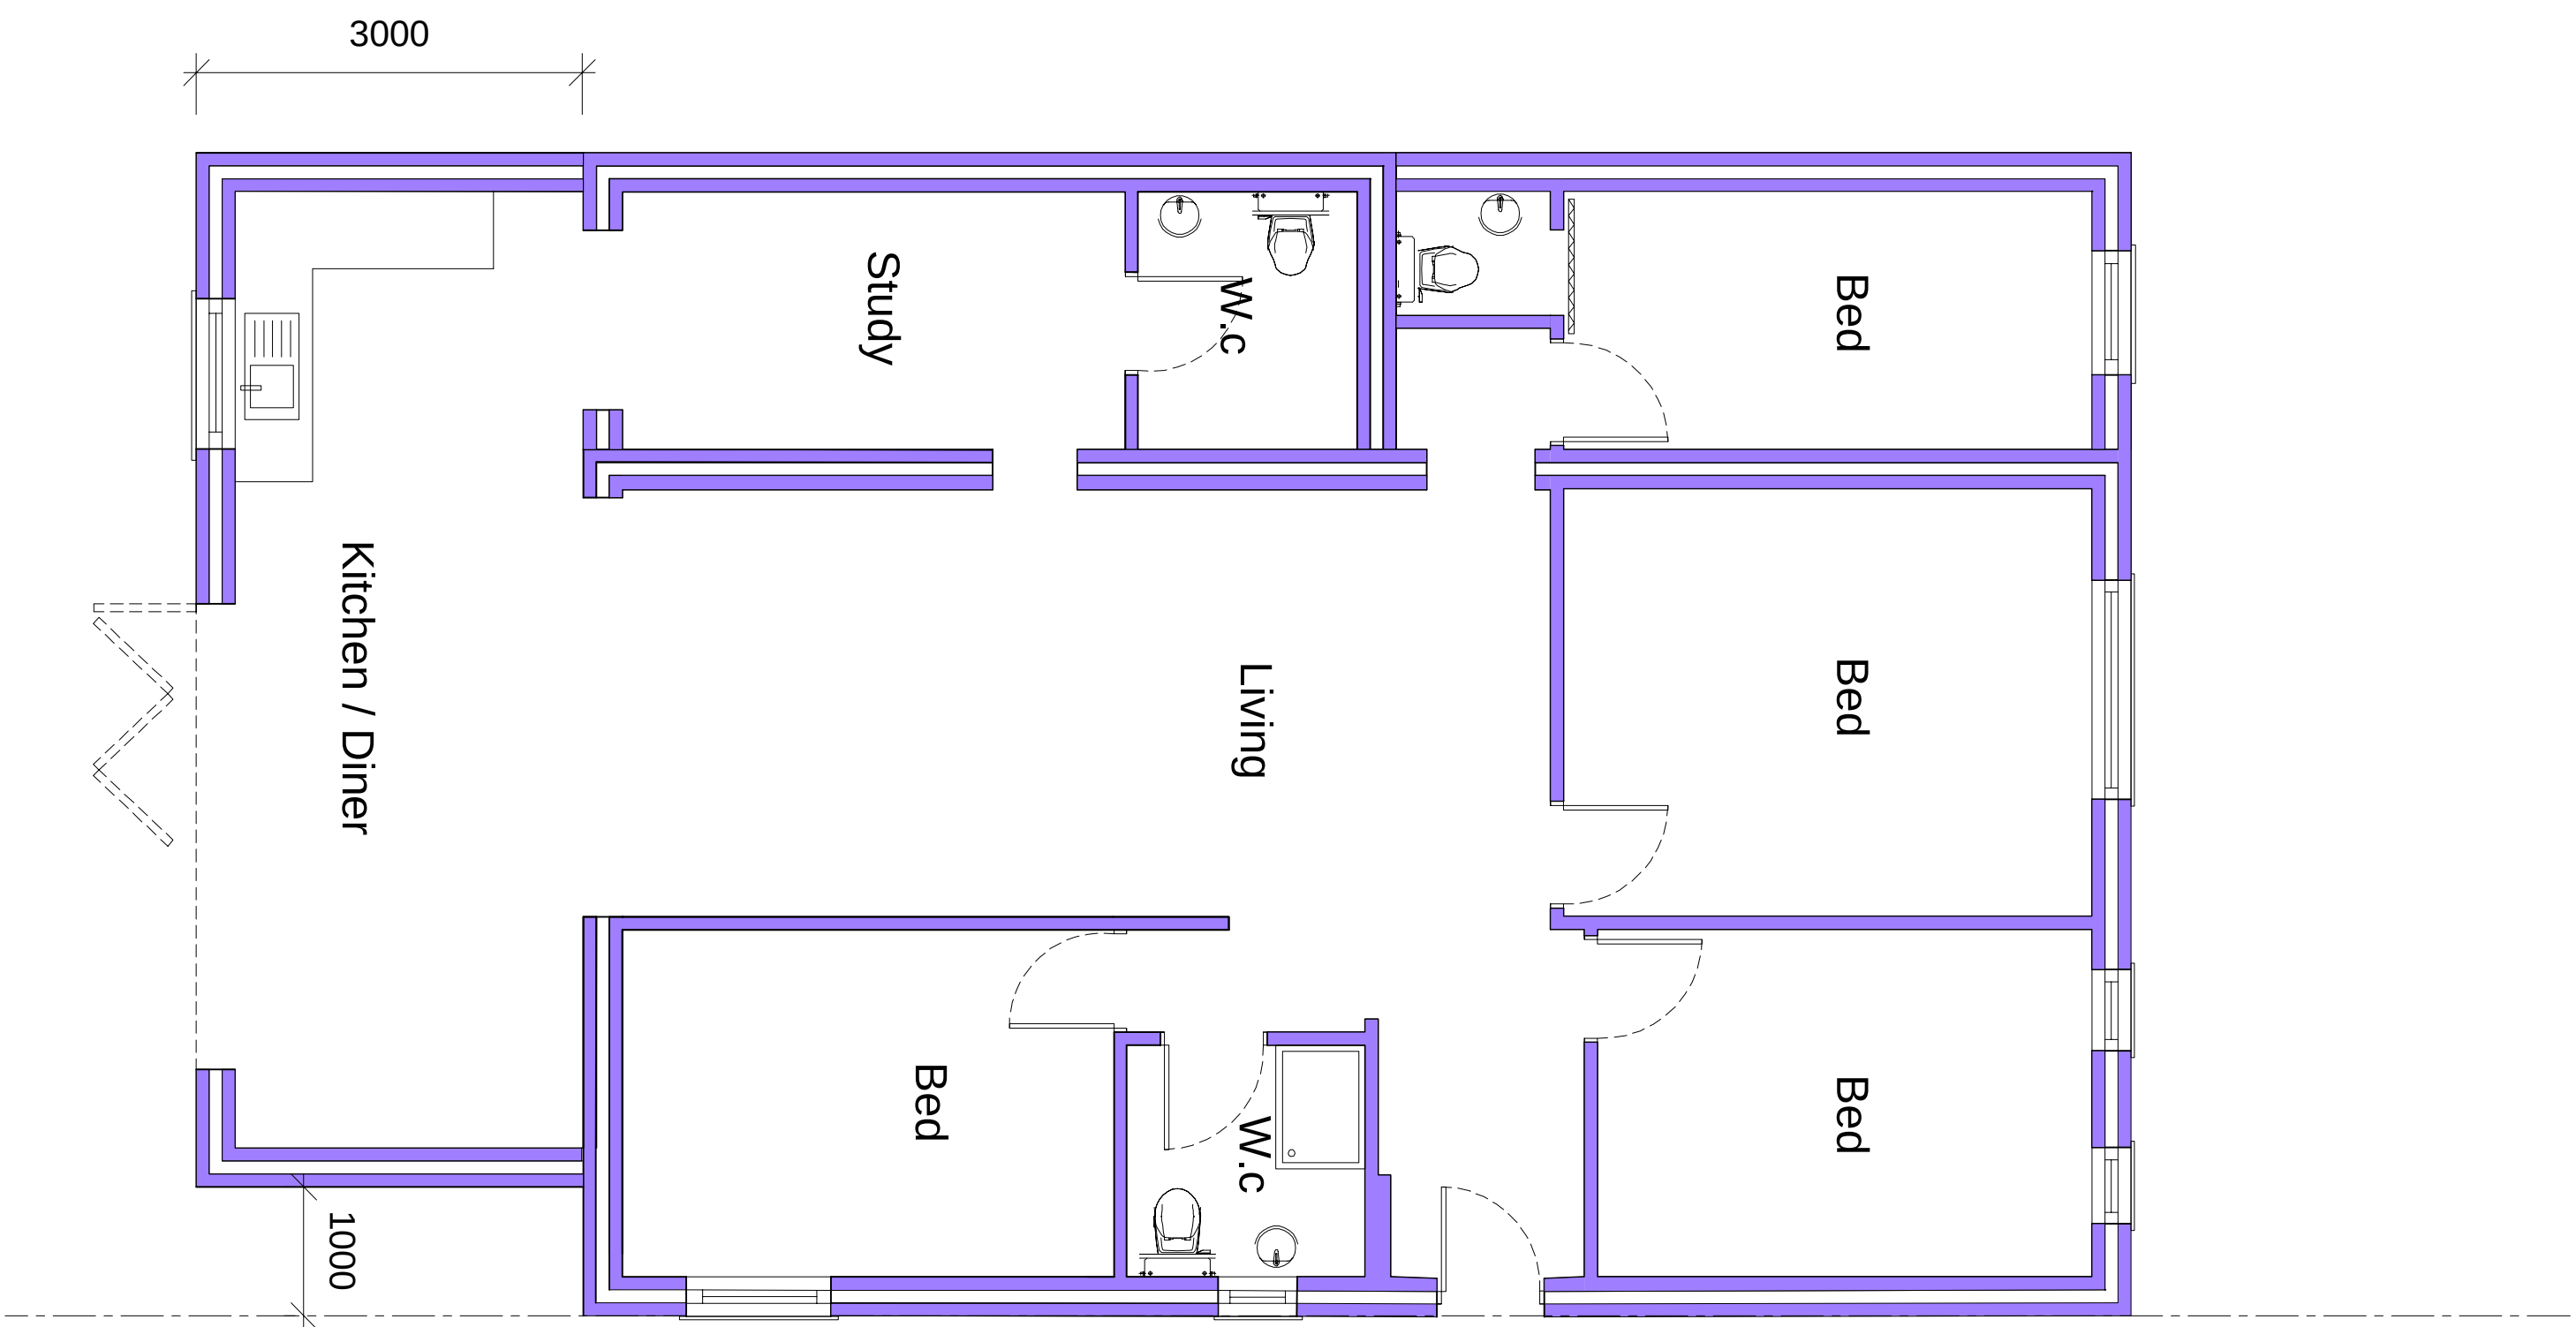


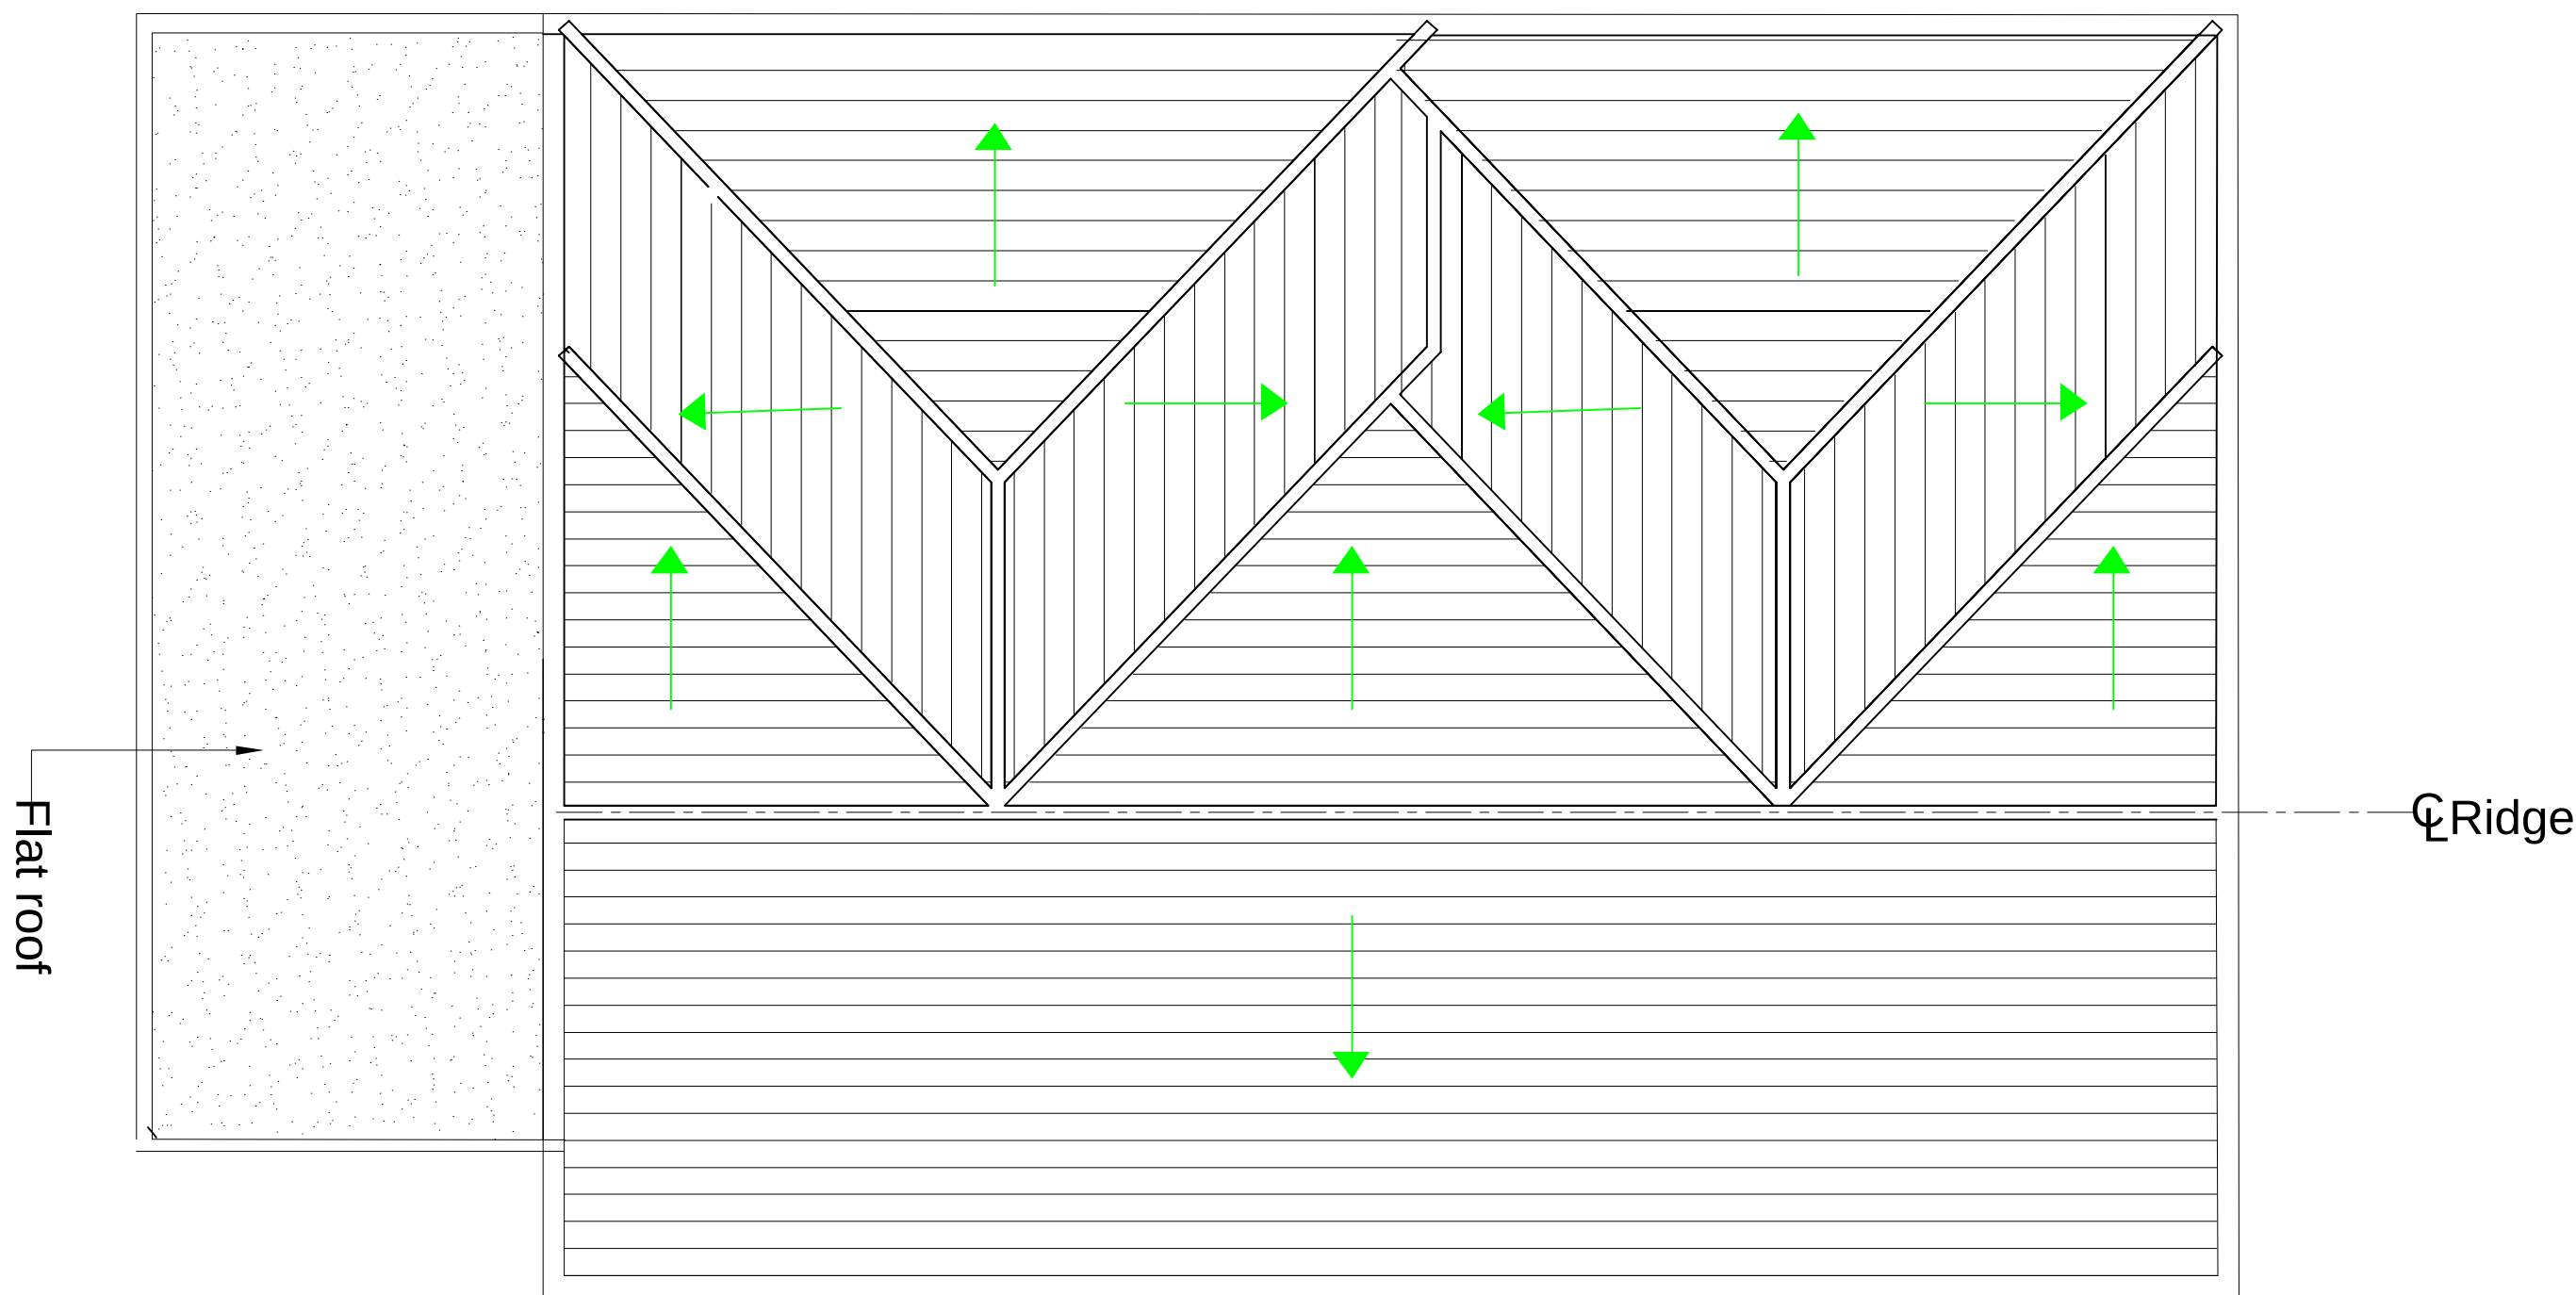

Proposed Ground Floor Plan

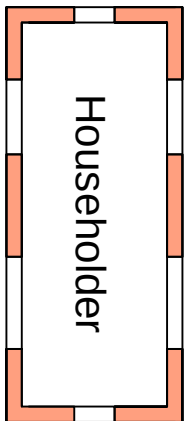

Proposed Roof Plan

 

P2	ISSUED TO PLANNING			
P1	ISSUED TO PLANNING			
Rev		Date		



9A THE PINNACLE · 169 HIGH ROAD · GOSWELL HEATH · NORFOLK · NR6 6PH
01940121222

Job Title
1 Harrowby Gardens
Northfleet Gravesend
DA11 8SH

Drawing Title
Proposed Plans

Scale	1:50 @ A1		
Job No.	51-1000-989	Proj No.	S05
		Rev	P2