



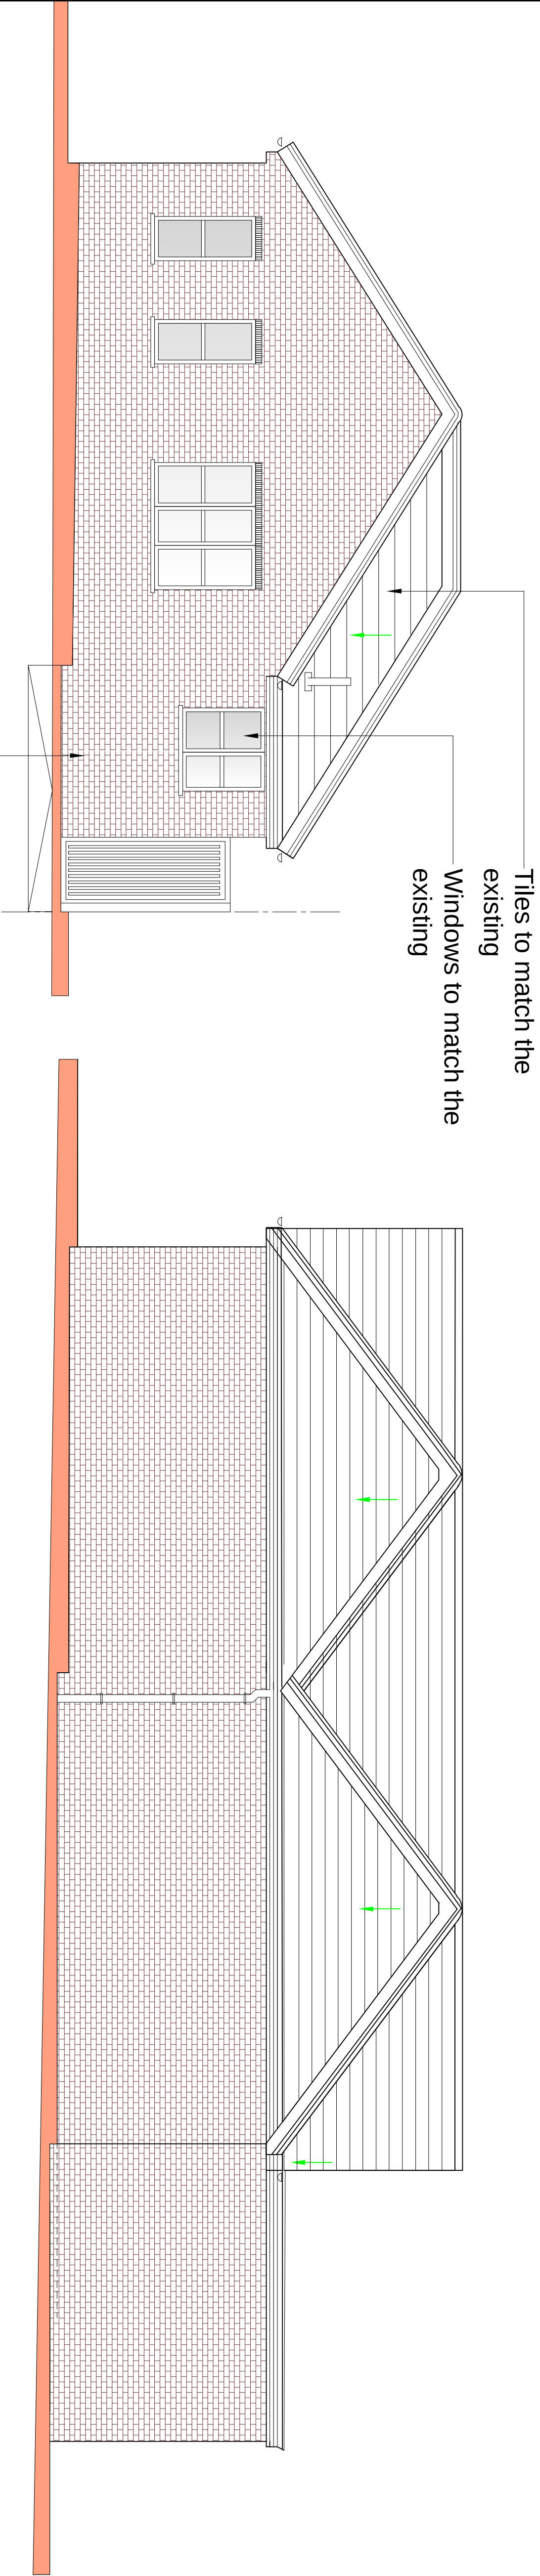


Proposed Front Elevation

Proposed Side Elevation

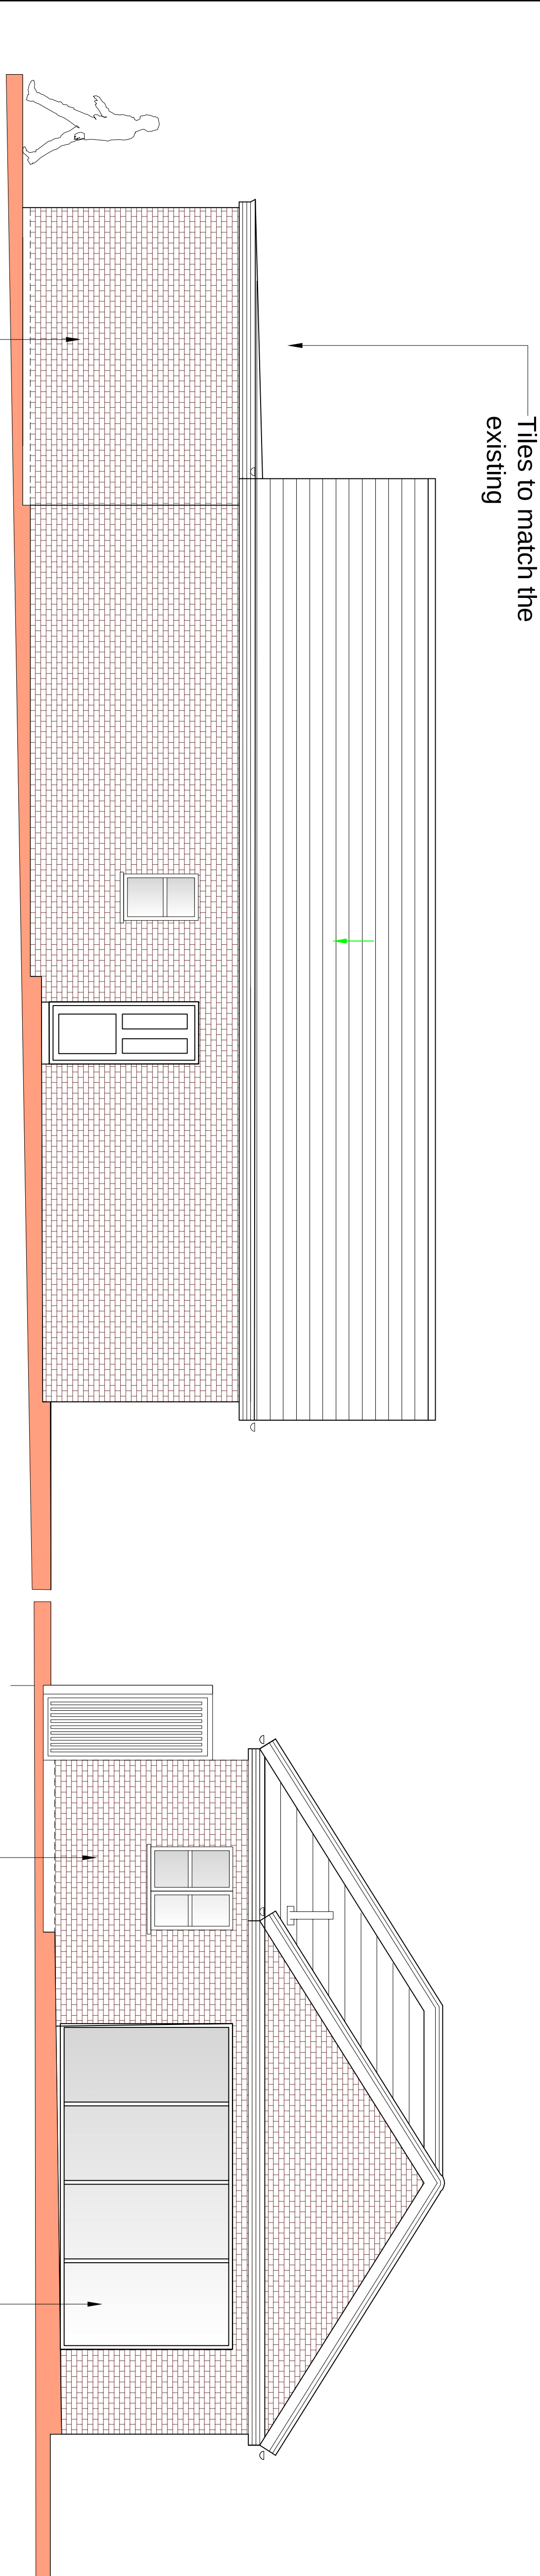


Proposed Other Side Elevation

Proposed Rear Elevation

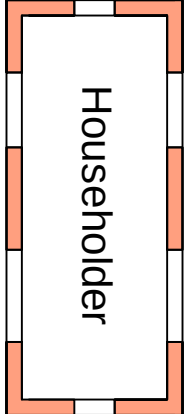

P2	ISSUED TO PLANNING	06.01.23		
P1	ISSUED TO PLANNING	06.01.23		
Rev		Date		

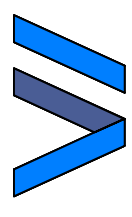

IMPERIAL

STRUCTURAL PLANNING LTD

9A THE PINNACLE · 169 HIGH ROAD · GOSWELL HEATH · RM6 6PH
0794021222

Job Title

1 Harrowby Gardens
Northfleet Gravesend
DA11 8SH

Drawing Title

Proposed Elevations

Scale			
1:50 @ A1			
Job No.		Proj No.	Rev
51-1000-989	S06		P2

