

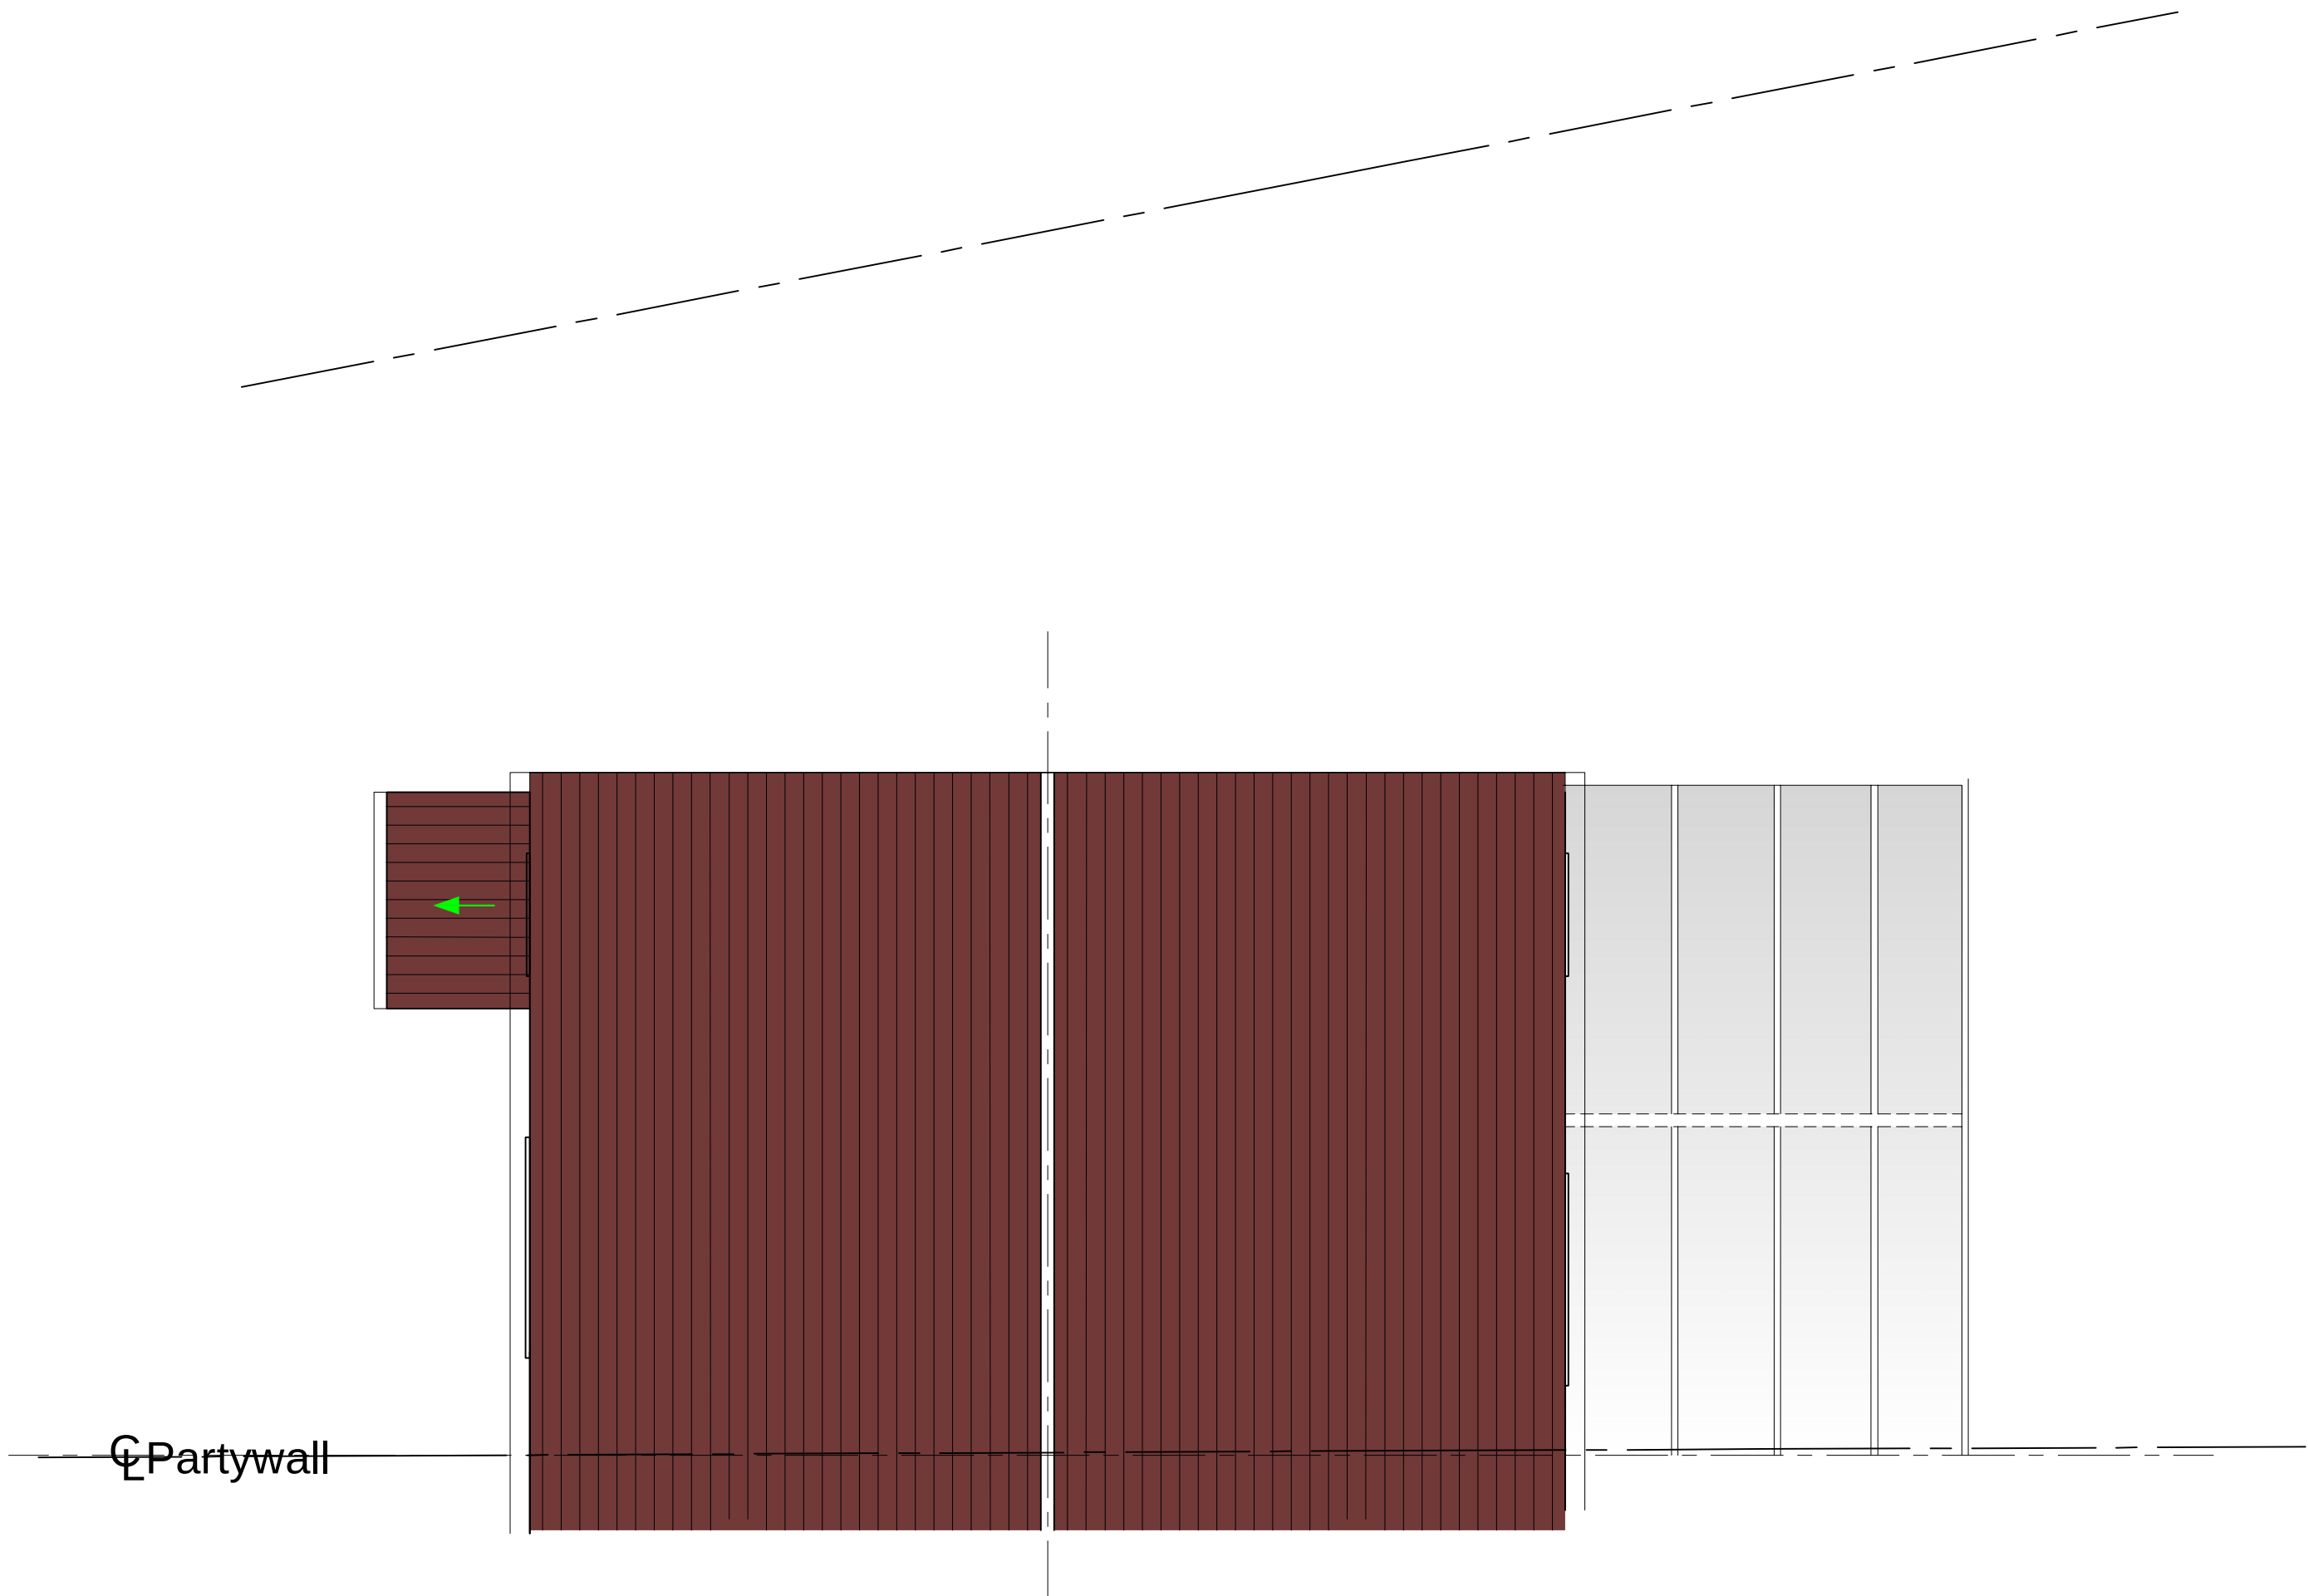


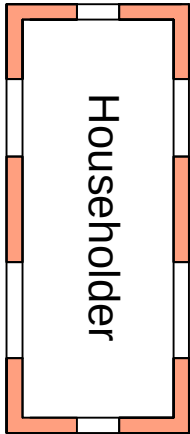


Existing Roof Plan

 

P1	ISSUED TO PLANNING	06.01.23		

Rev		Date		
-----	--	------	--	--

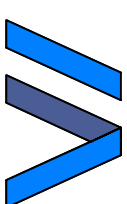

IMPERIAL

STRUCTURAL PLANNING LTD

GRANGE LANE, 85-87, TOTTENHAM ROAD, LONDON SW1V 1BZ

07394612322

Job Title

18 Saunders Close
Gravesend DA11 8SJ

Drawing Title

Existing Plan

Scale	1:50 @ A1		
Job No.		Dwg No.	Rev
51-1000-989	S04-A	P1	