


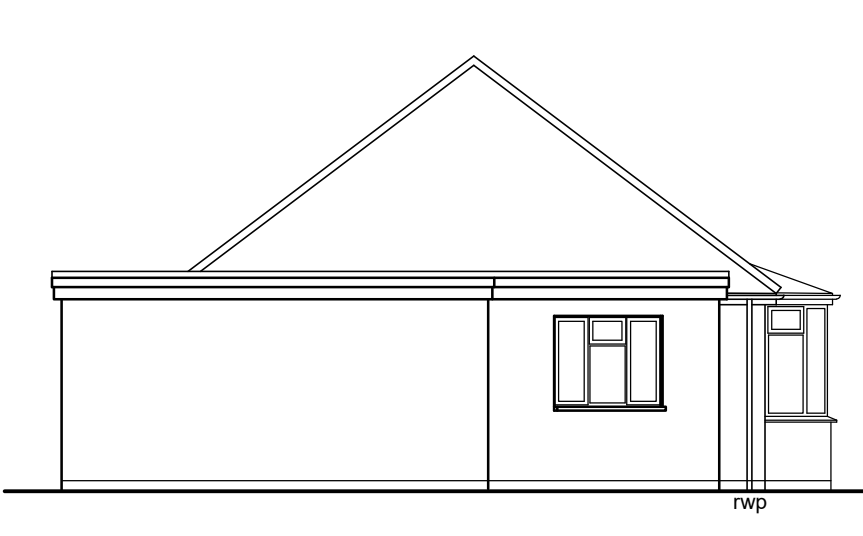


SIDE ELEVATION
(1:100)




FRONT ELEVATION
(1:100)




SIDE ELEVATION
(1:100)

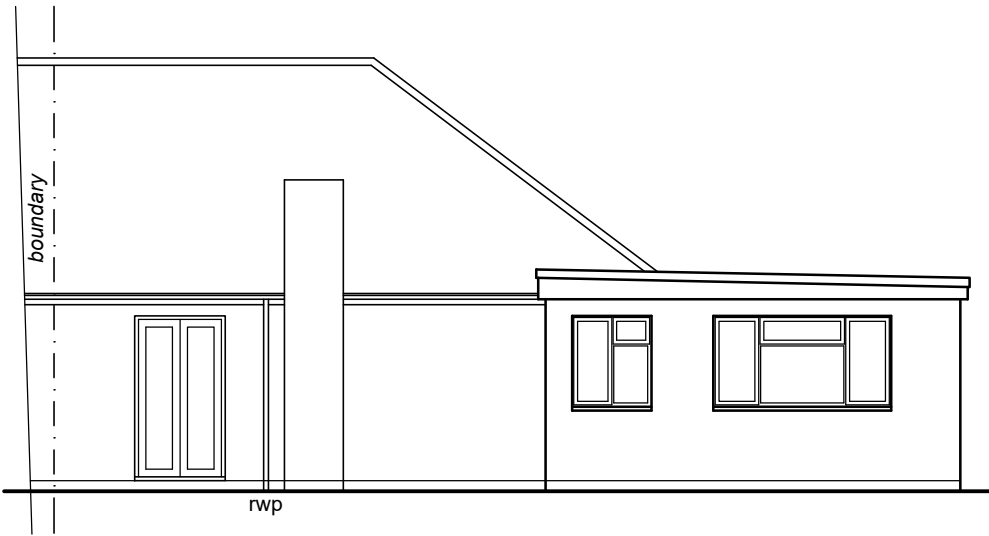


REAR ELEVATION
(1:100)

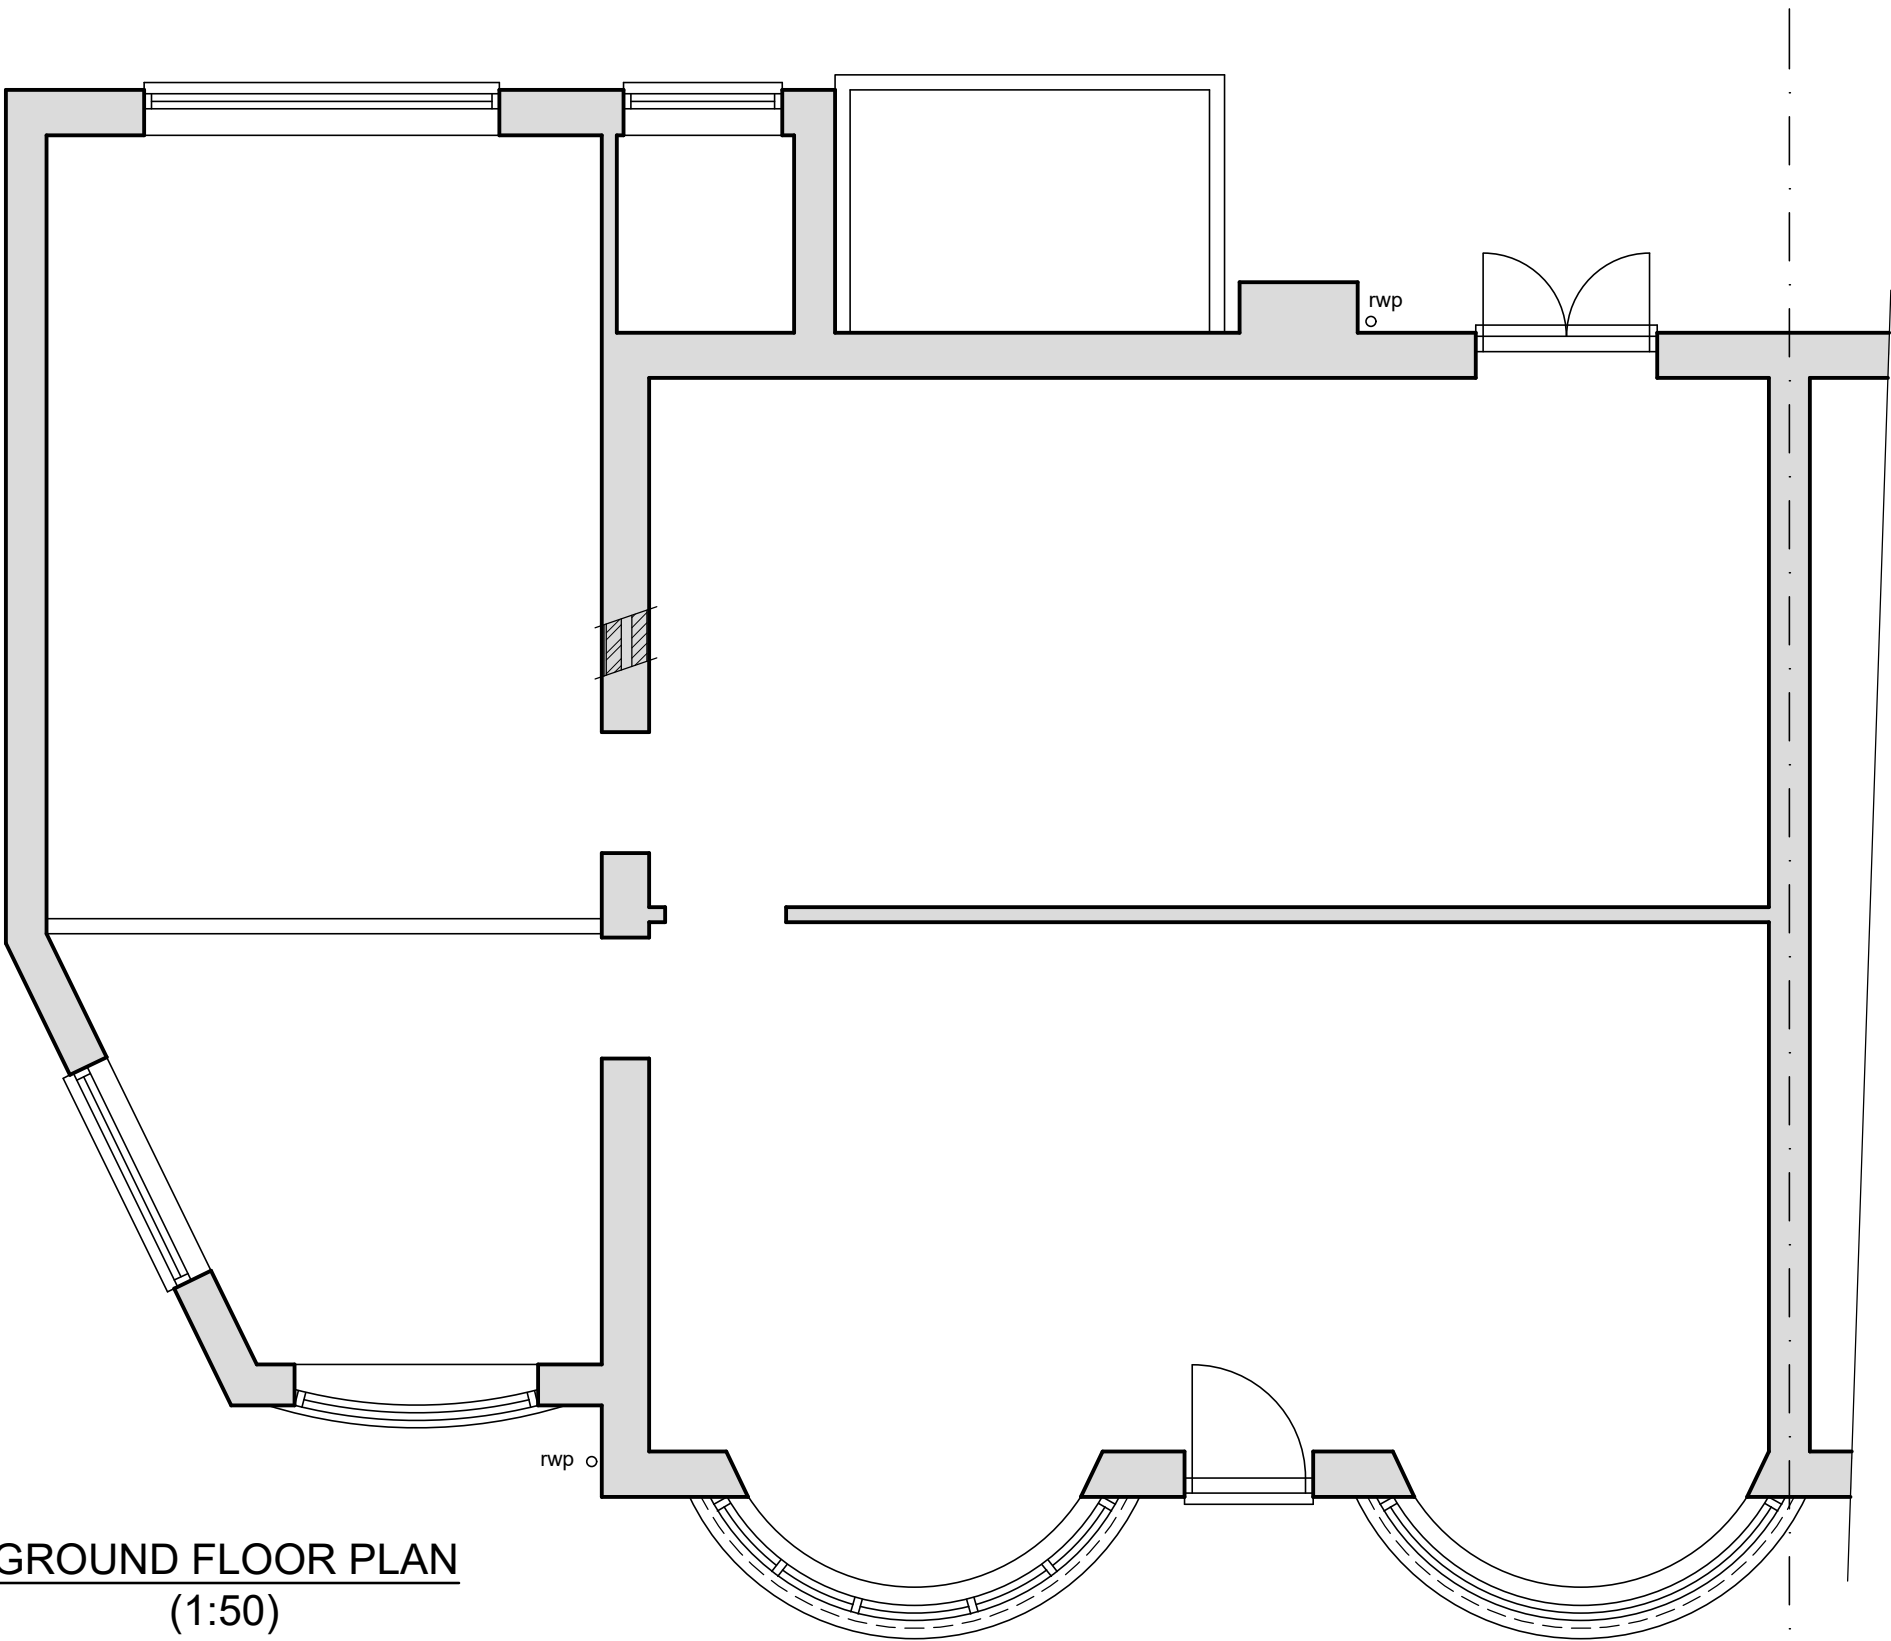

GROUND FLOOR PLAN
(1:50)

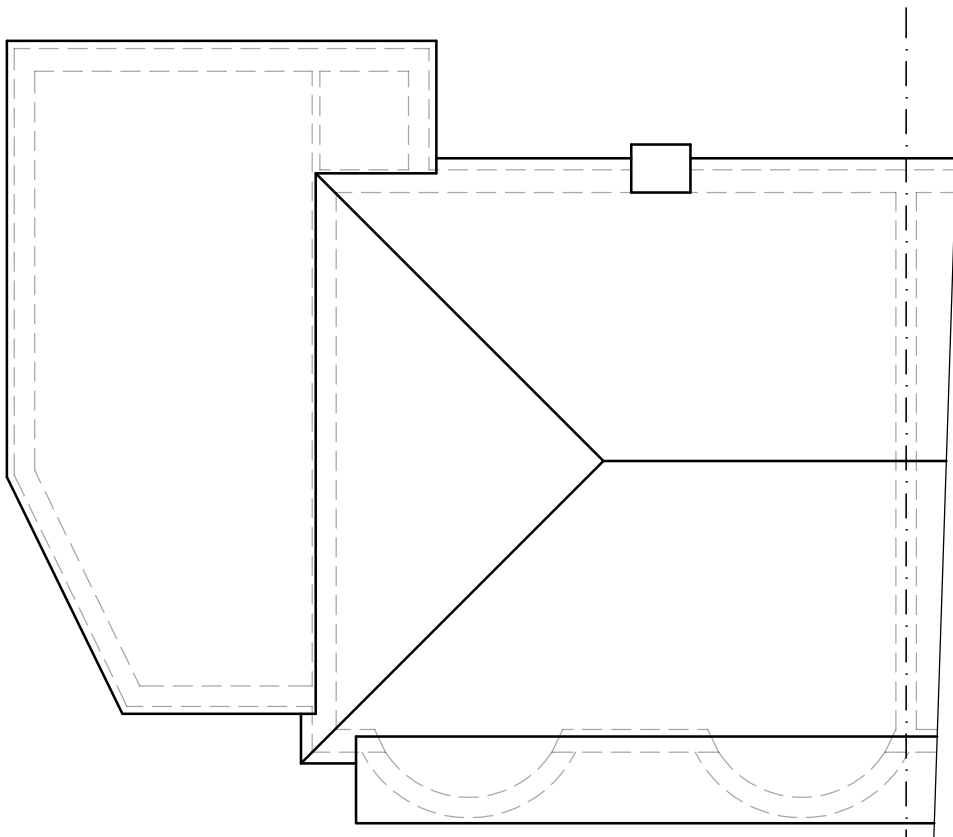


ROOF PLAN
(1:100)

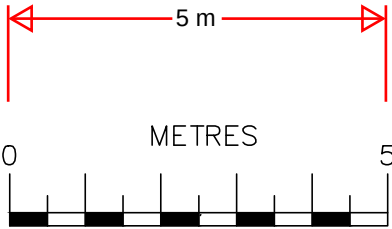

SCALE

SCALE BAR @ 1:100

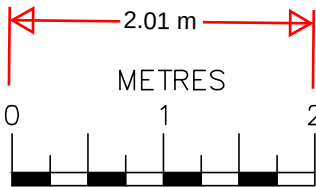

SCALE

SCALE BAR @ 1:50

Date	No	Revision
Penfold Project Services		
Epmarket, Wrotham Road, Meopham, Kent, DA13 0JH		
Telephone: 01474 816690		
e-mail: apenfold448@btinternet.com		
Job Title:	1 WALMERS AVENUE HOGHAM ROCHESTER KENT ME3 7EJ	
Dwg Title:	PLANS & ELEVATIONS AS EXISTING	
Scale:	1:50 & 1:100 @ A2	
Dwg No.:	01	
Date:	March 2023	