


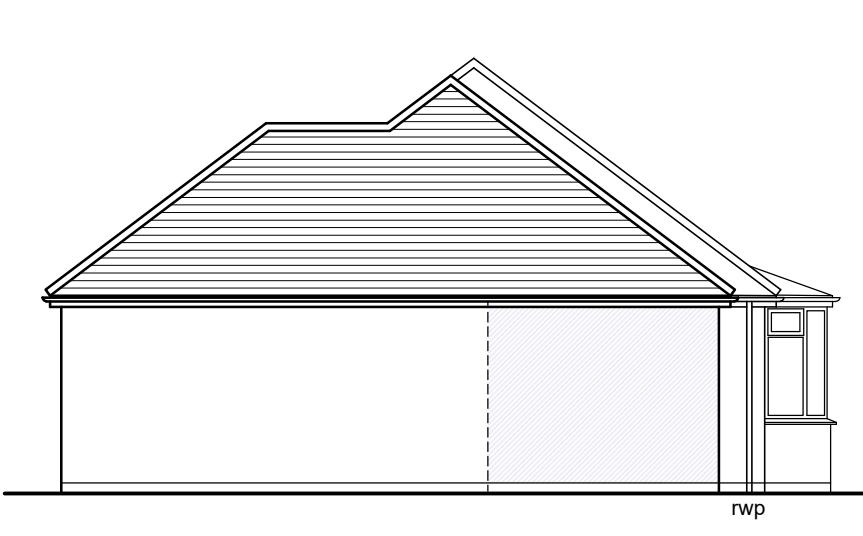


SIDE ELEVATION
(1:100)




FRONT ELEVATION
(1:100)



SIDE ELEVATION
(1:100)

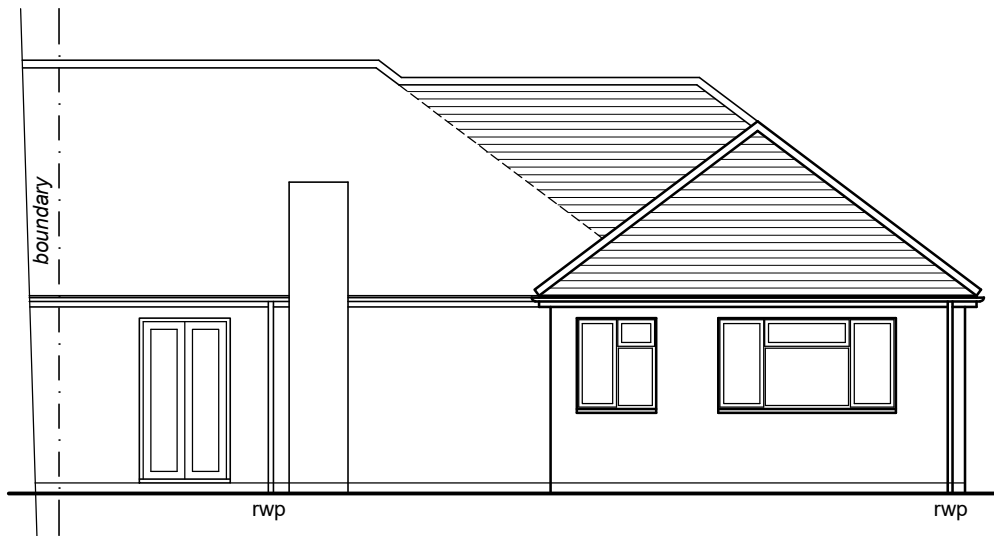

REAR ELEVATION
(1:100)

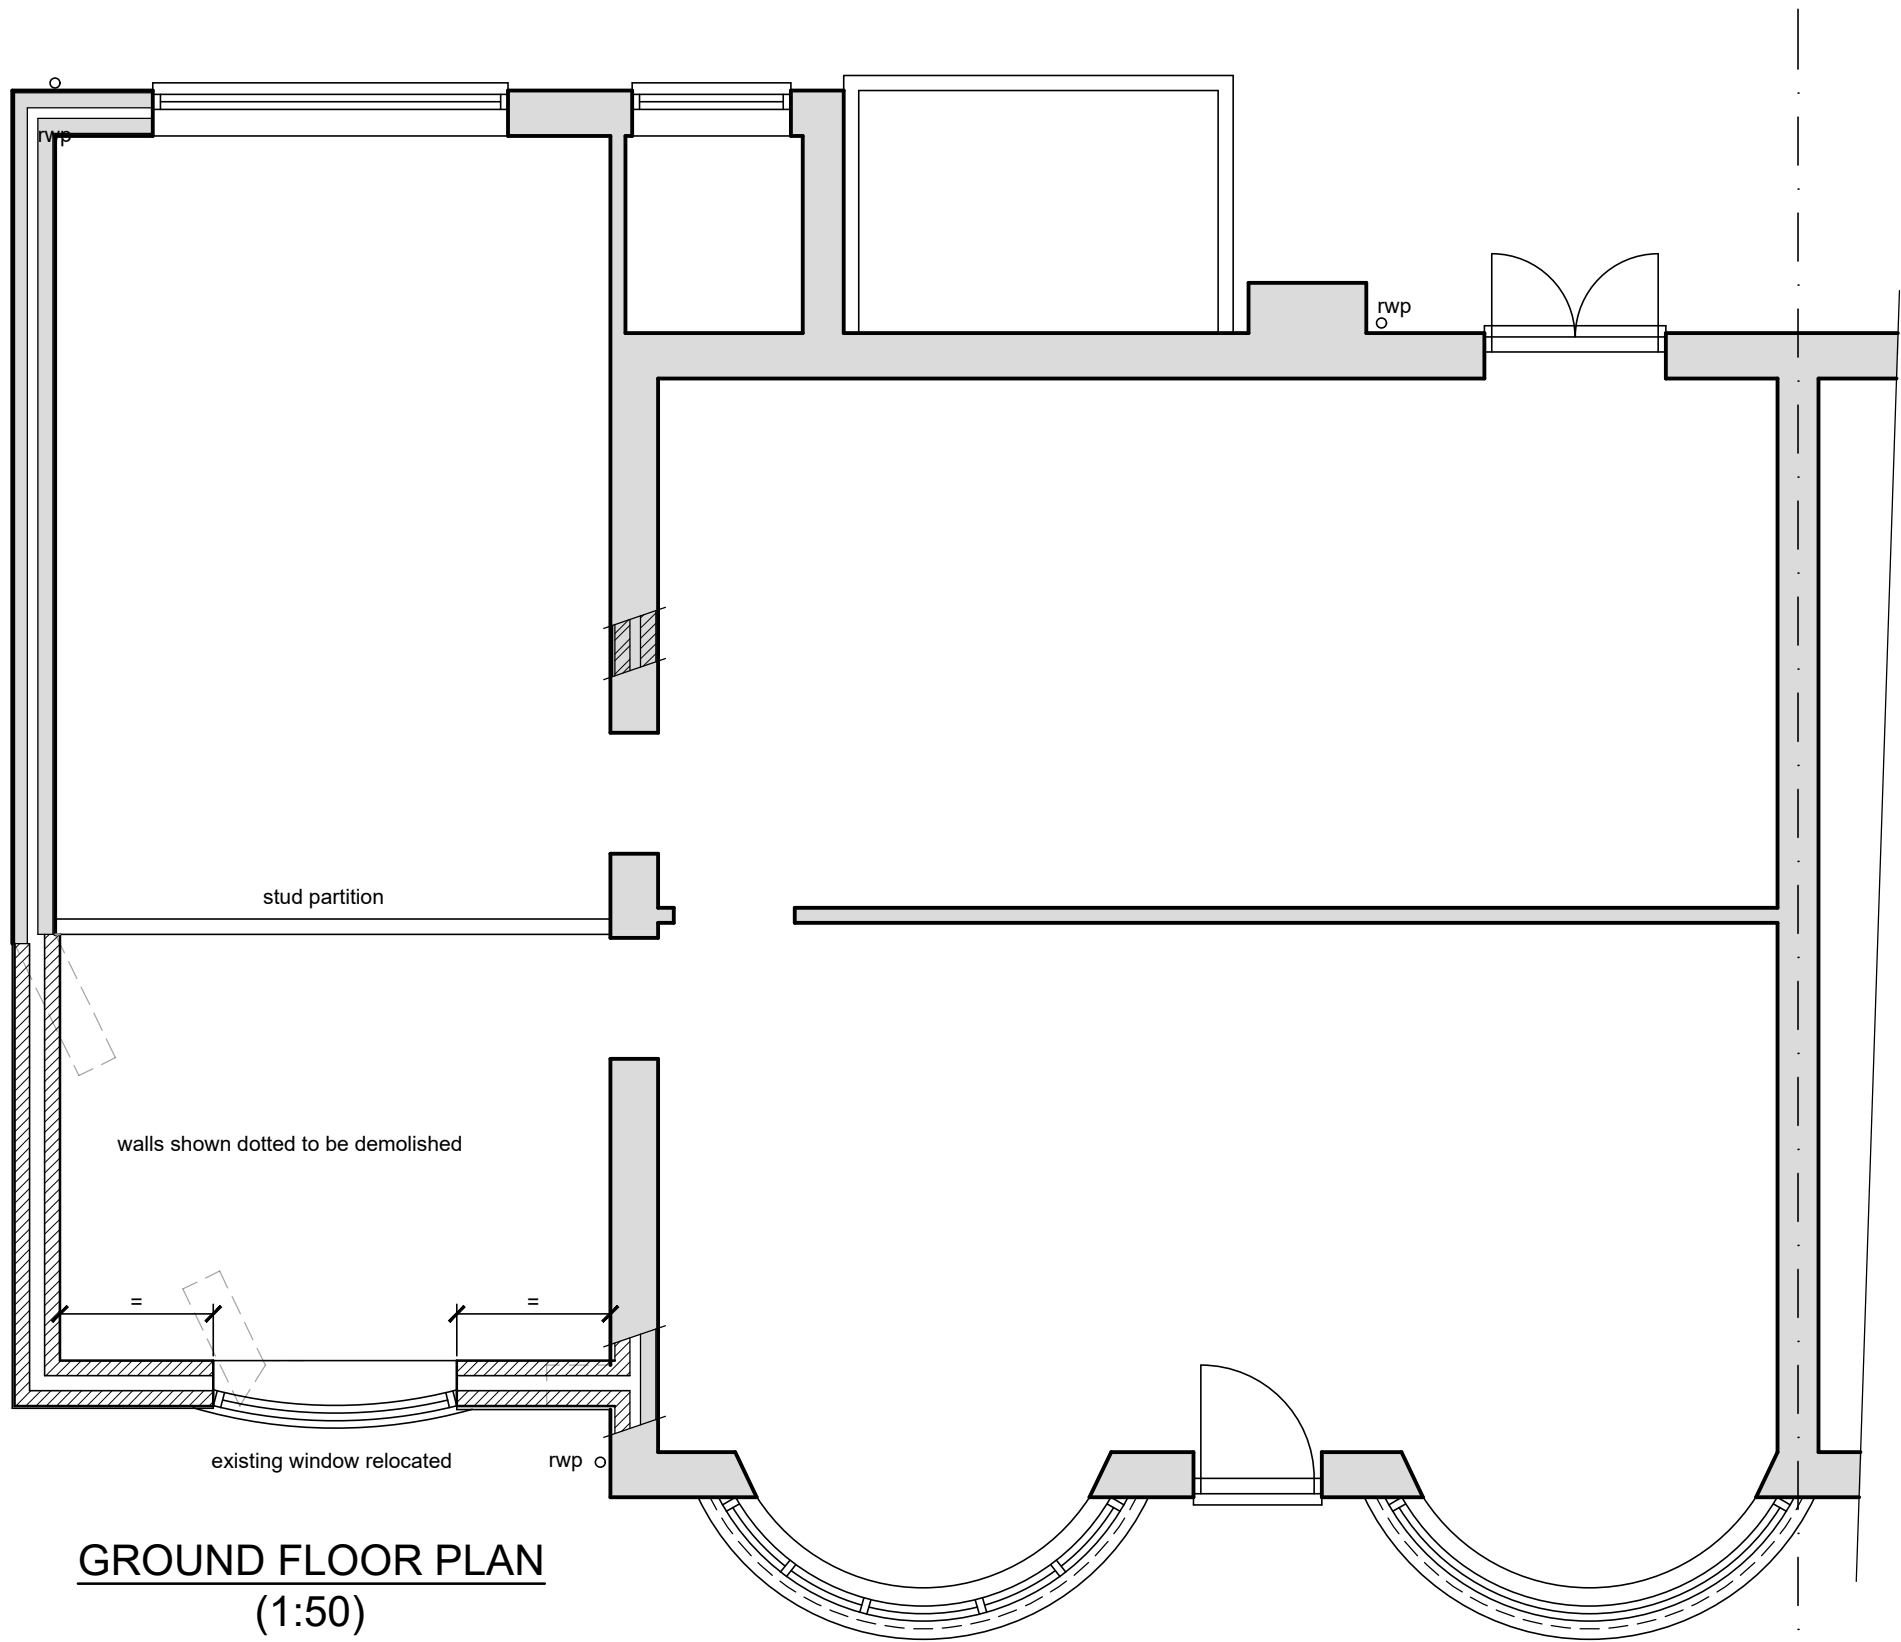


GROUND FLOOR PLAN
(1:50)


MATERIALS

ROOF
ROOF TILES - COLOUR TO MATCH MAIN DWELLING


WALLS
PAINTED RENDER AND FACING BRICKWRK TO MATCH MAIN DWELLING

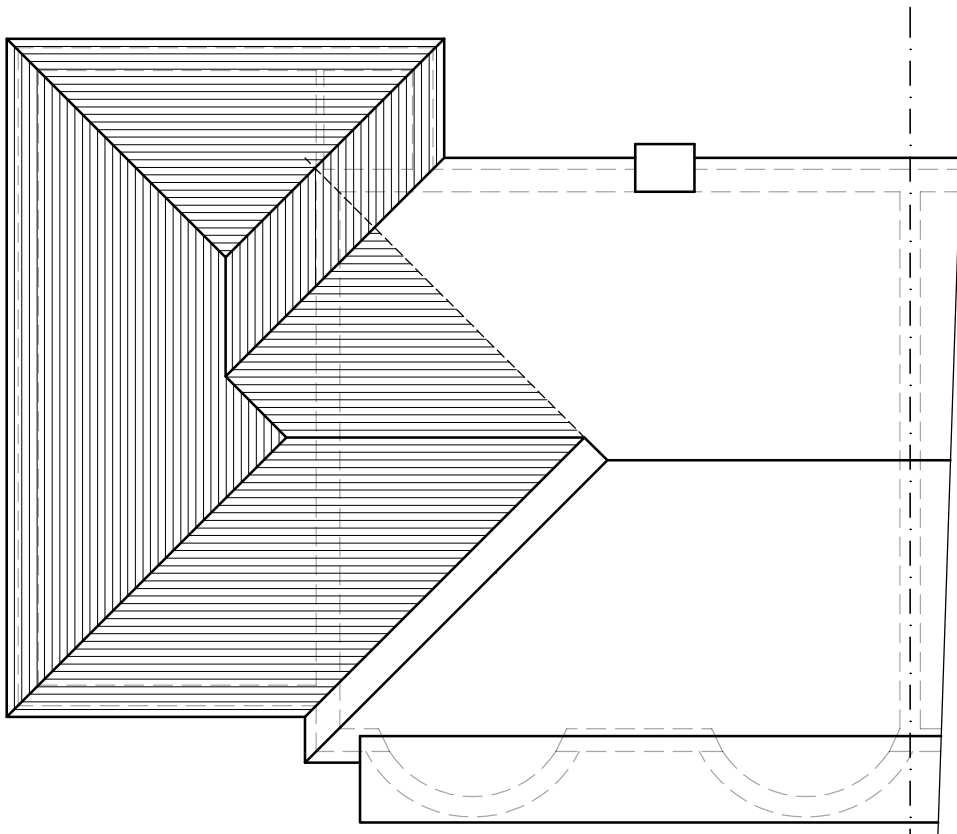

ROOF PLAN
(1:100)

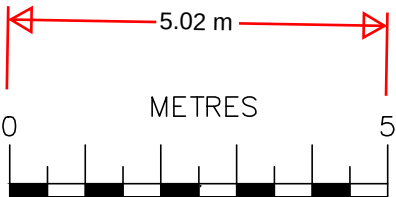

SCALE BAR @ 1:100

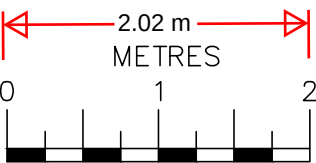

SCALE BAR @ 1:50

Date	No	Revision
Penfold Project Services		
Epmarket, Wrotham Road, Meopham, Kent, DA13 0JH Telephone: 01474 816690 e-mail: apenfold448@btinternet.com		
Job Title:	1 WALMERS AVENUE HOGHAM ROCHESTER KENT ME3 7EJ	
Dwg Title:	PLANS & ELEVATIONS AS PROPOSED	
Scale:	1:50 & 1:100 @ A2	
Dwg No.:	02	
Date:	March 2023	