



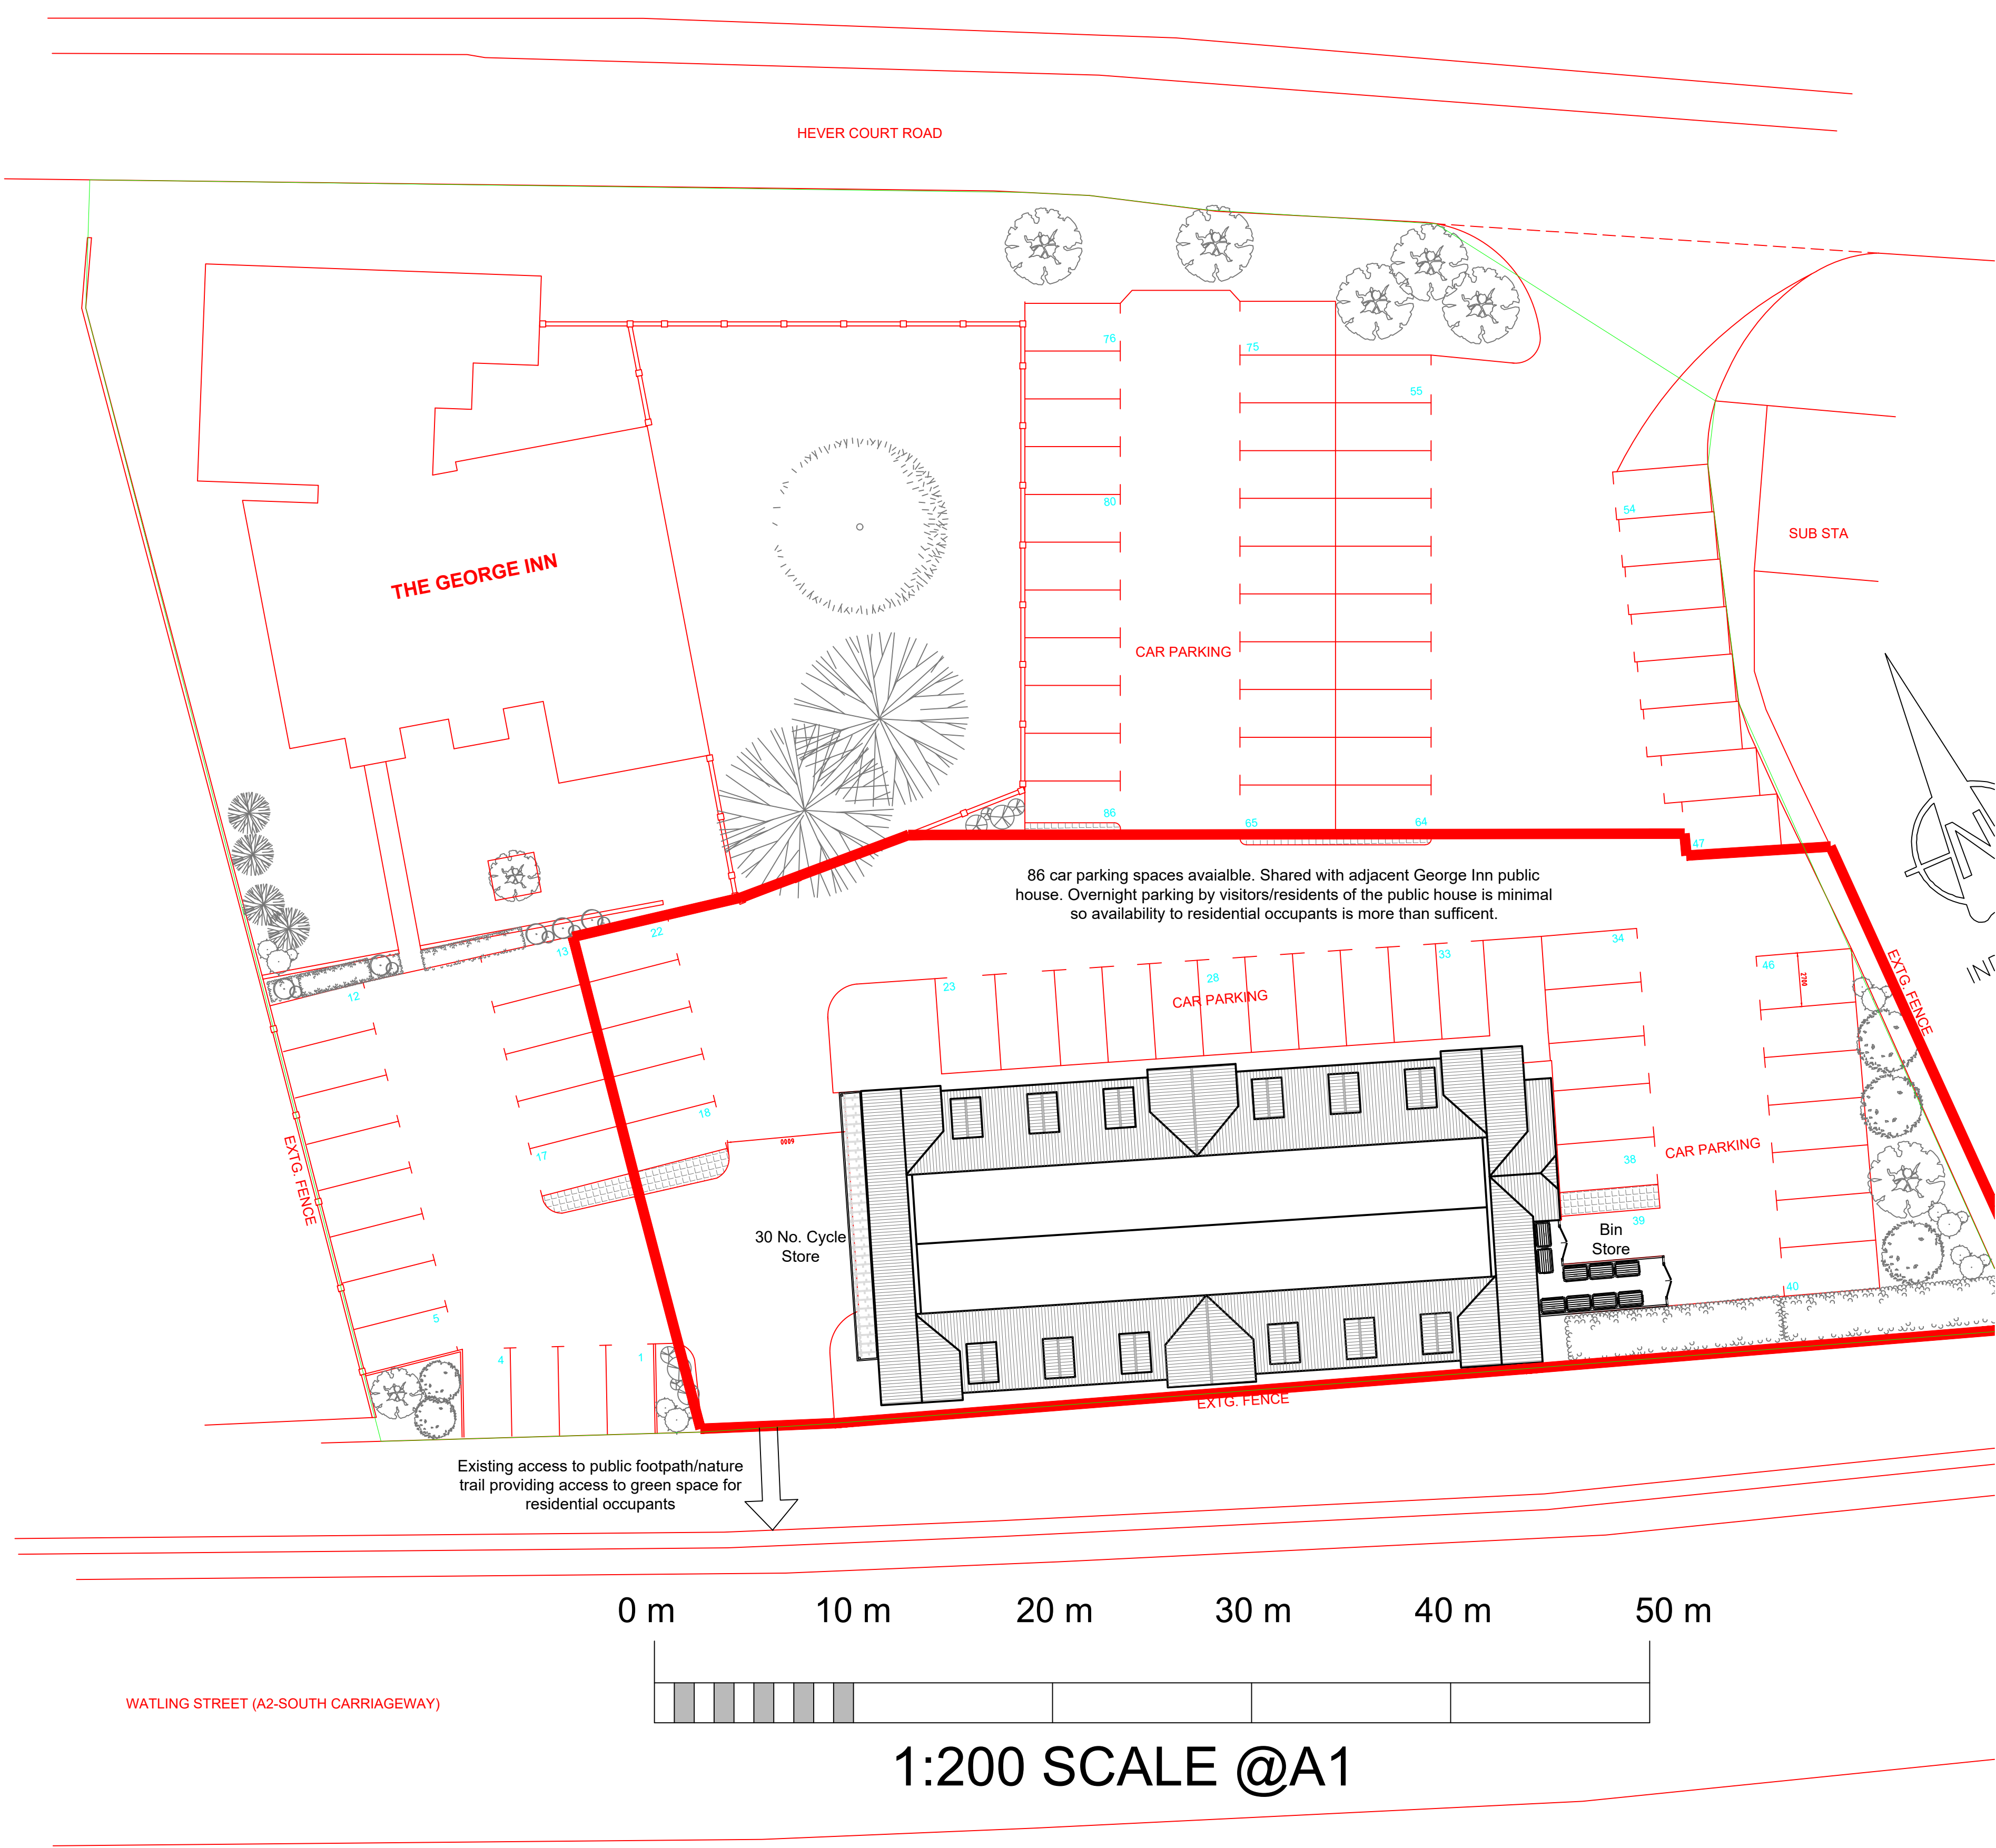

02
AR04

PROPOSED SITE PLAN

SCALE 1:200

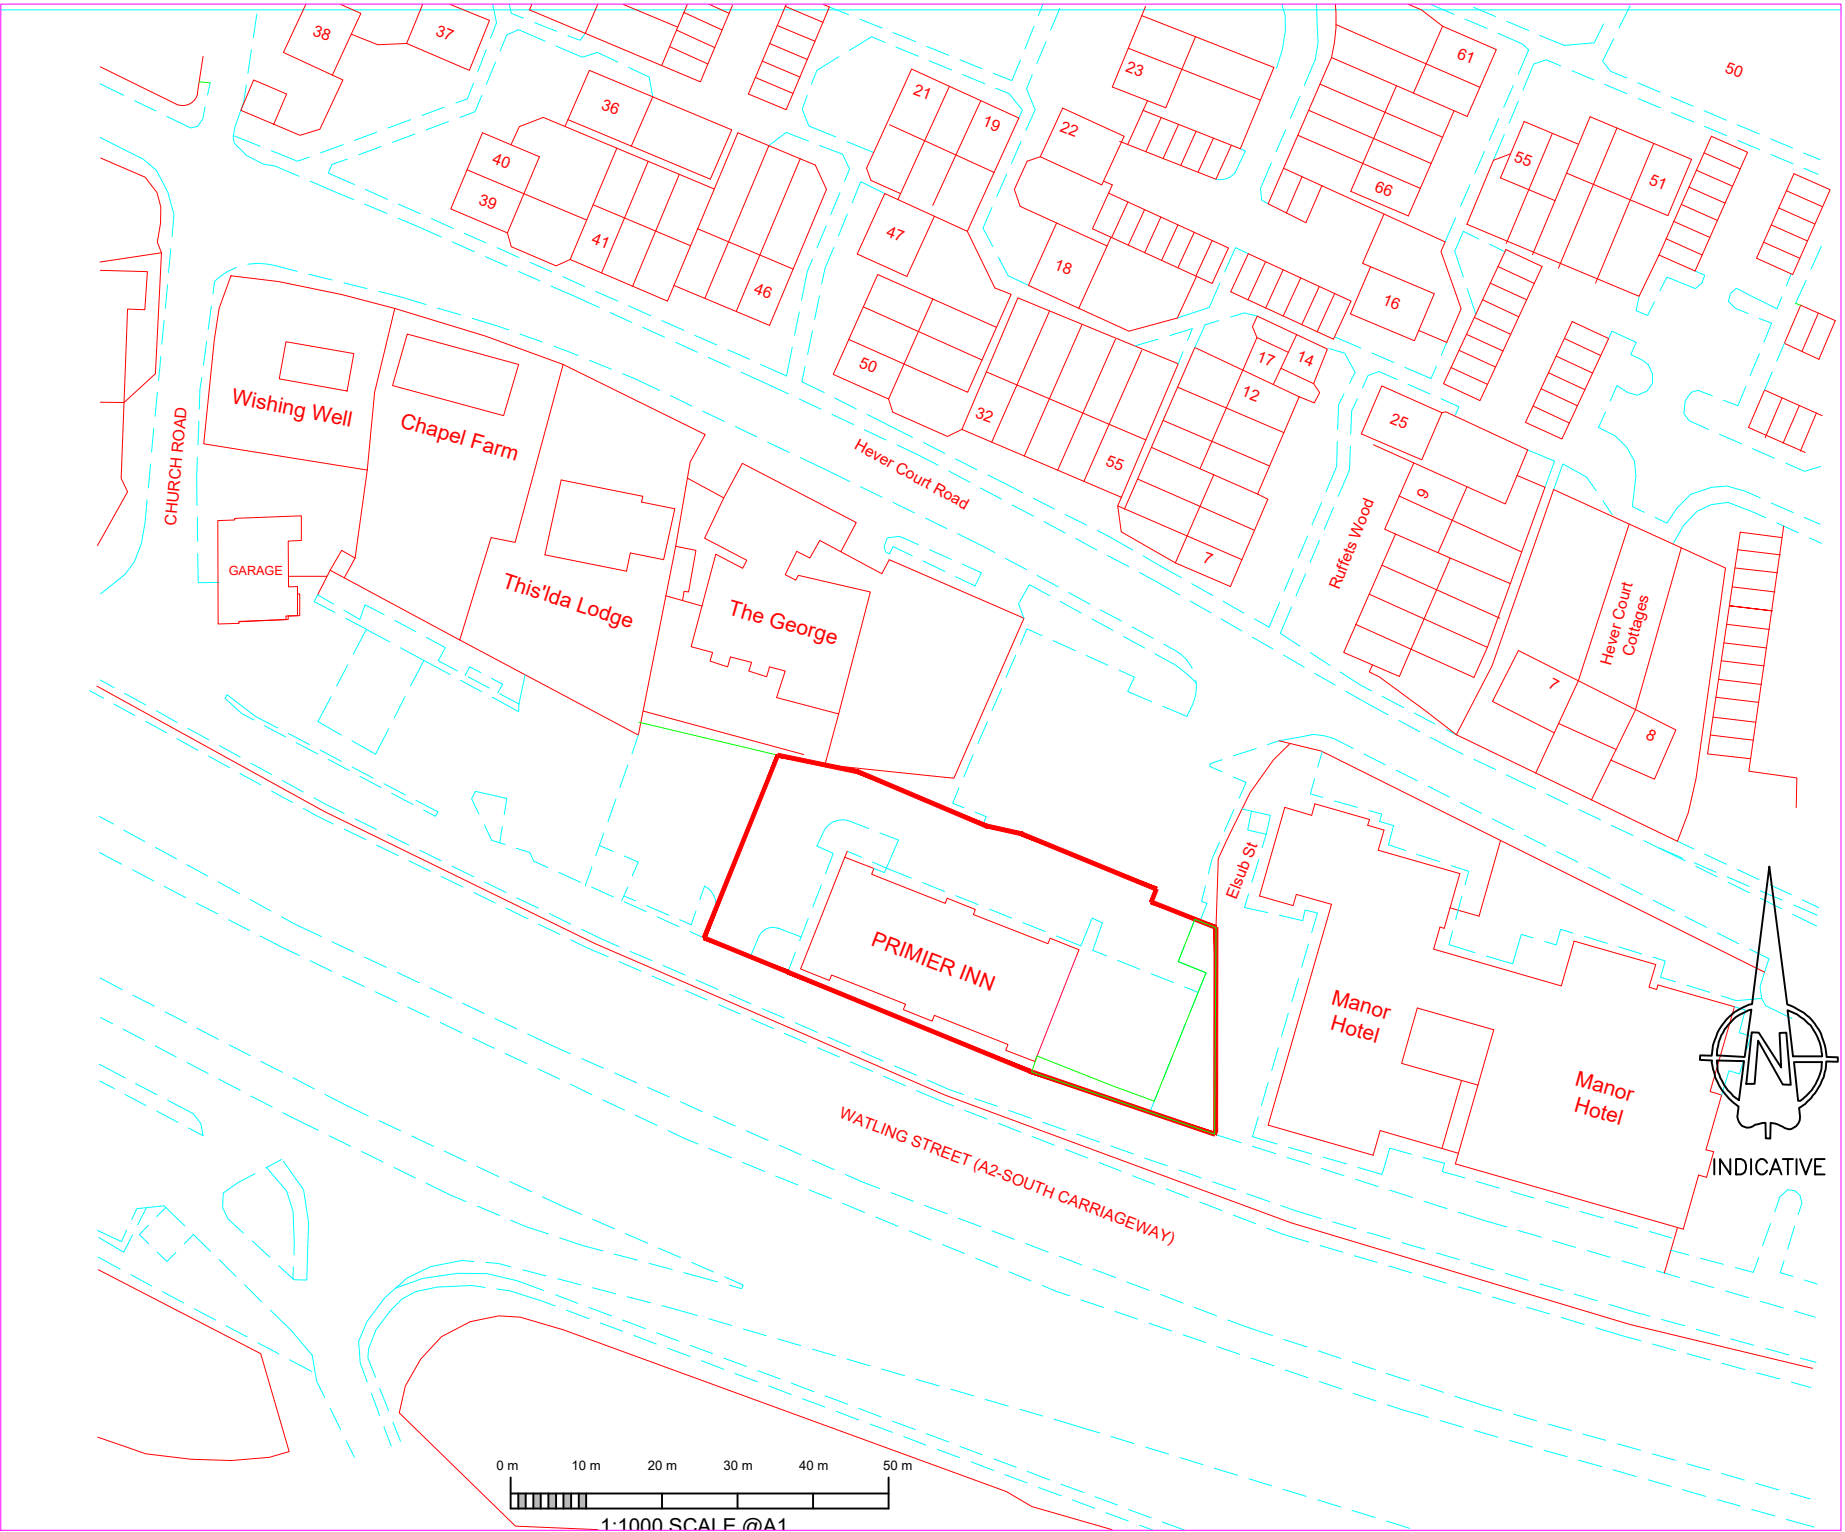

01
AR04

PROPOSED LOCATION PLAN

SCALE 1:1000

PLANNING APPLICATION

E	04-03-2028	Extension omitted from Location Plan.
D	04-03-2026	Extension omitted.
C	25-04-2025	Cycle Store increased to 46No. spaces.
B	27-02-2025	Bin Store, Cycle Store and notes added.
A	11-12-2024	Scale bar & site boundary
Rev.	Date	Comments

CLIENT:

PROJECT: **PREMIER INN
HEVER COURT ROAD, GRAVESEND**

DRAWING TITLE: **PROPOSED SITE PLAN**

DRAWN:	MAX	DATE:	14-10-24
SHEET SIZE:	A1	SCALE:	1:200 @ A1
PROJECT NO.:		DRAWING NO.:	HCR- 04
		REV.:	E