
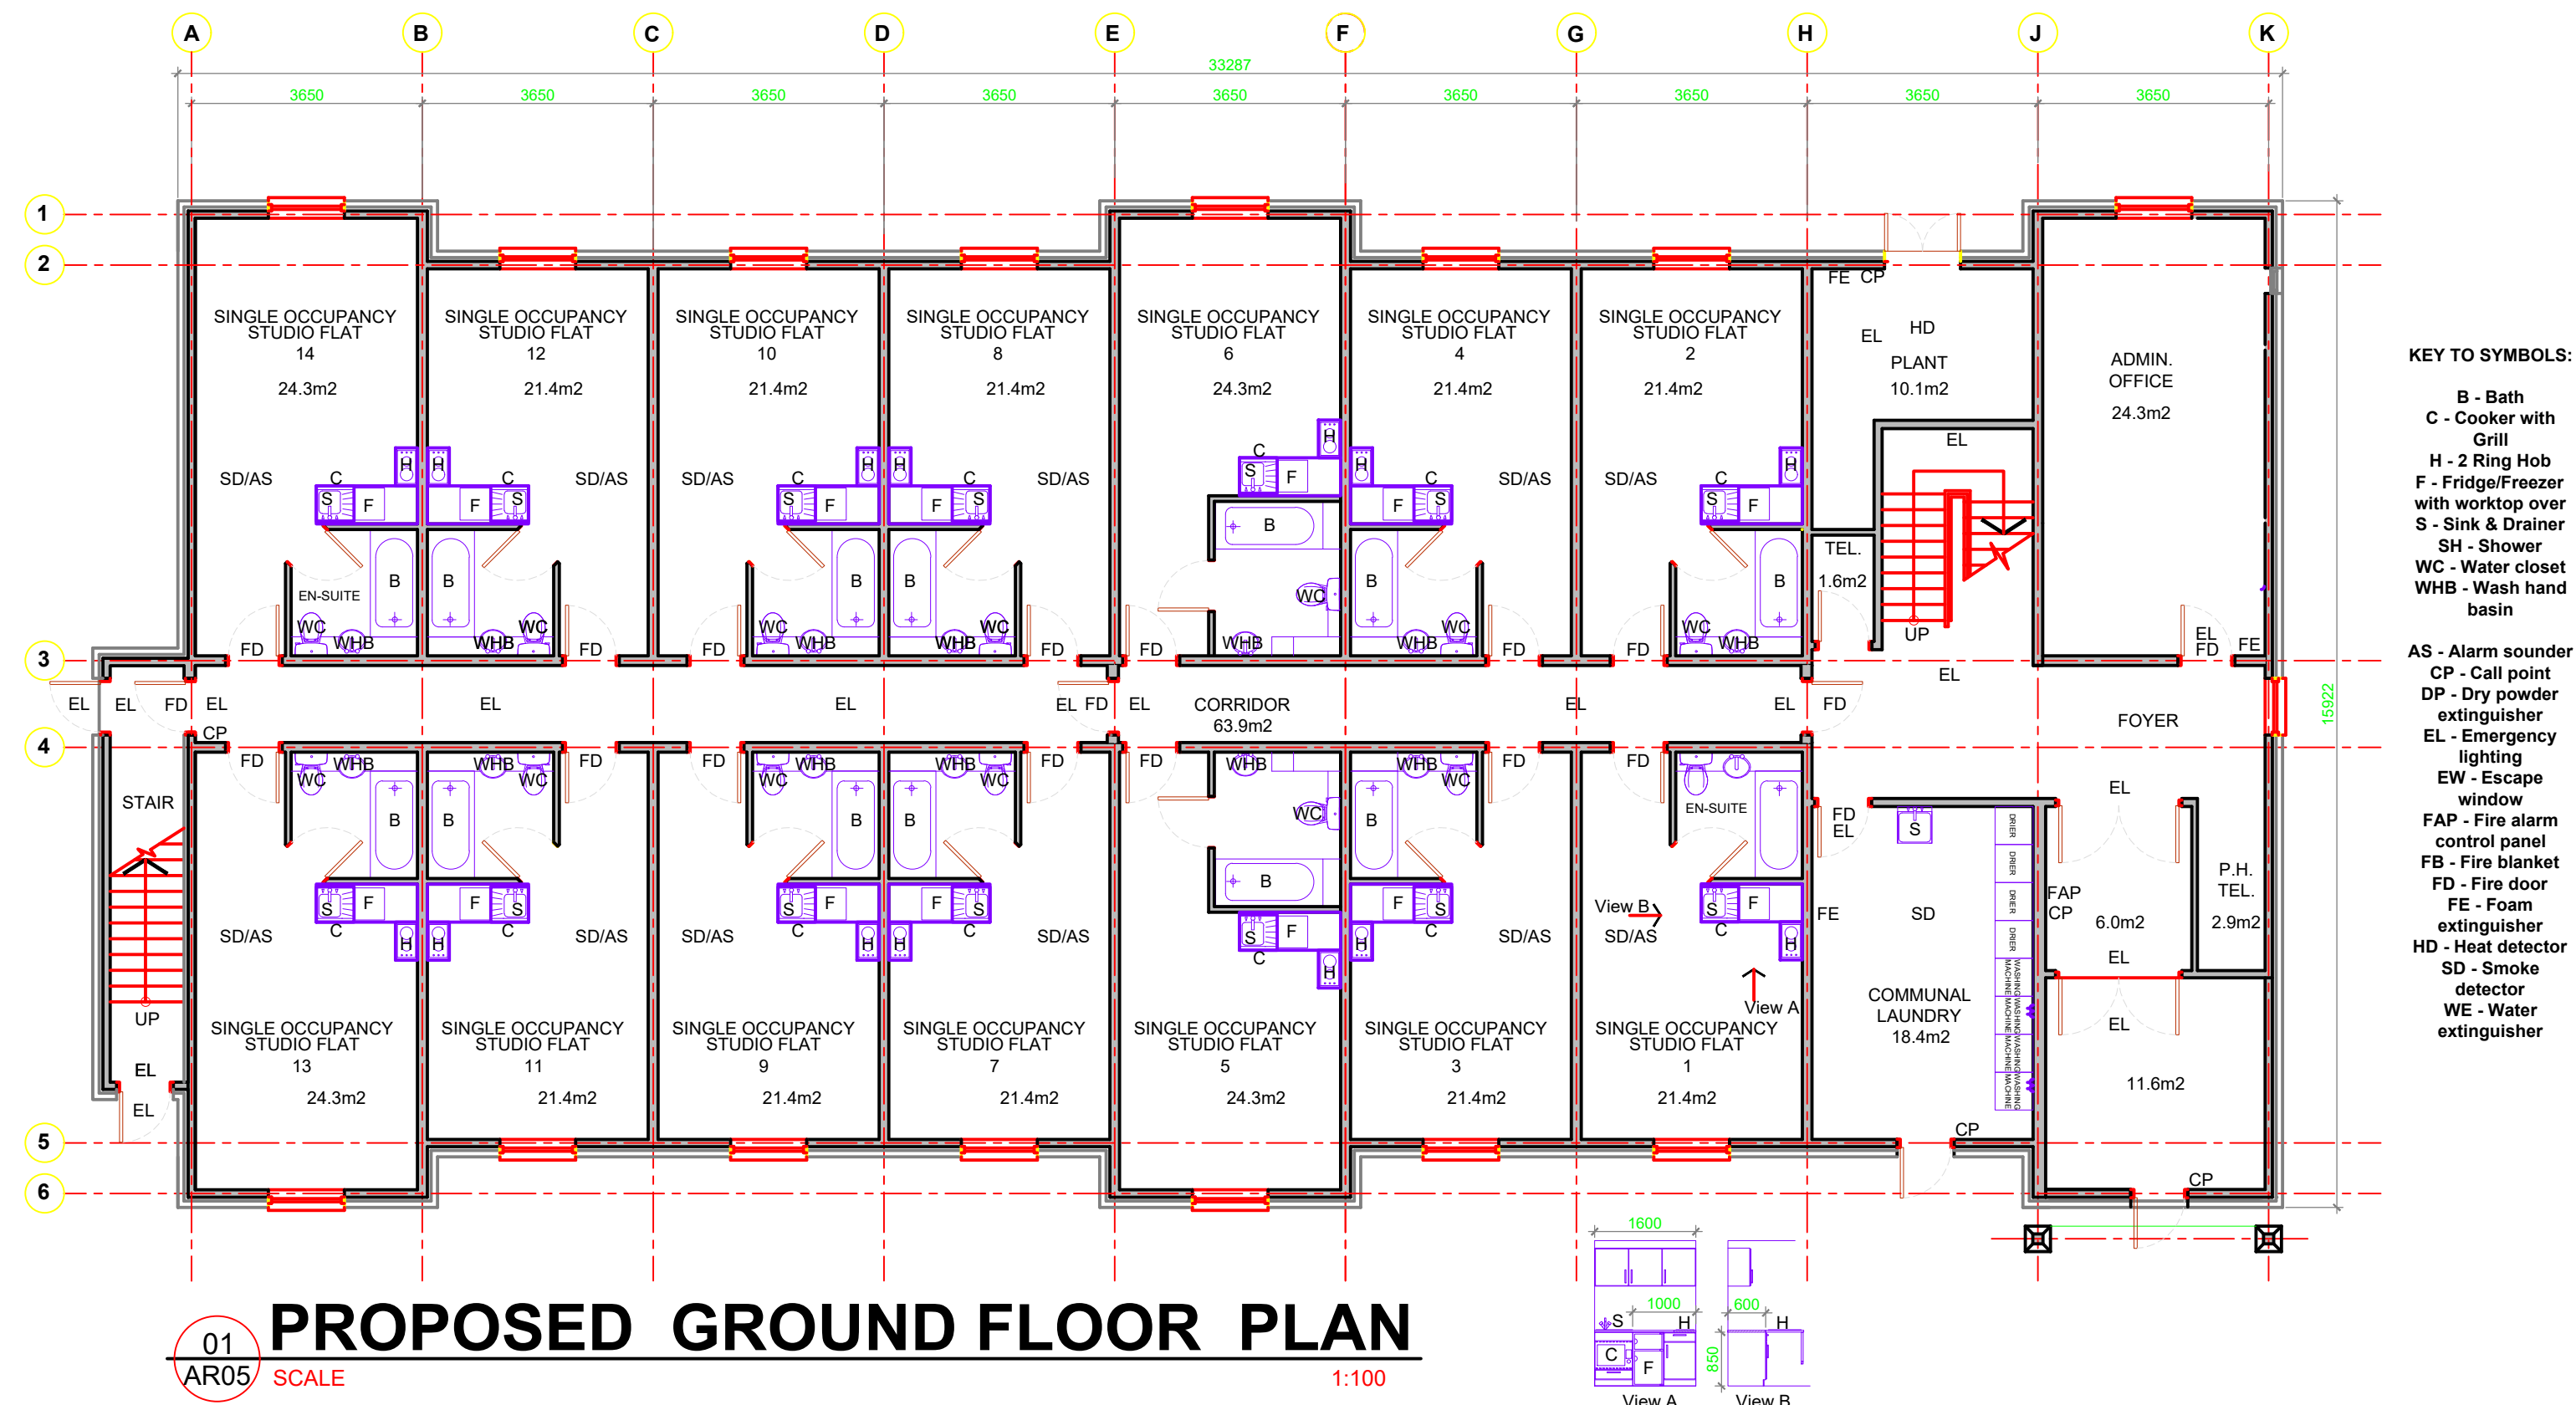


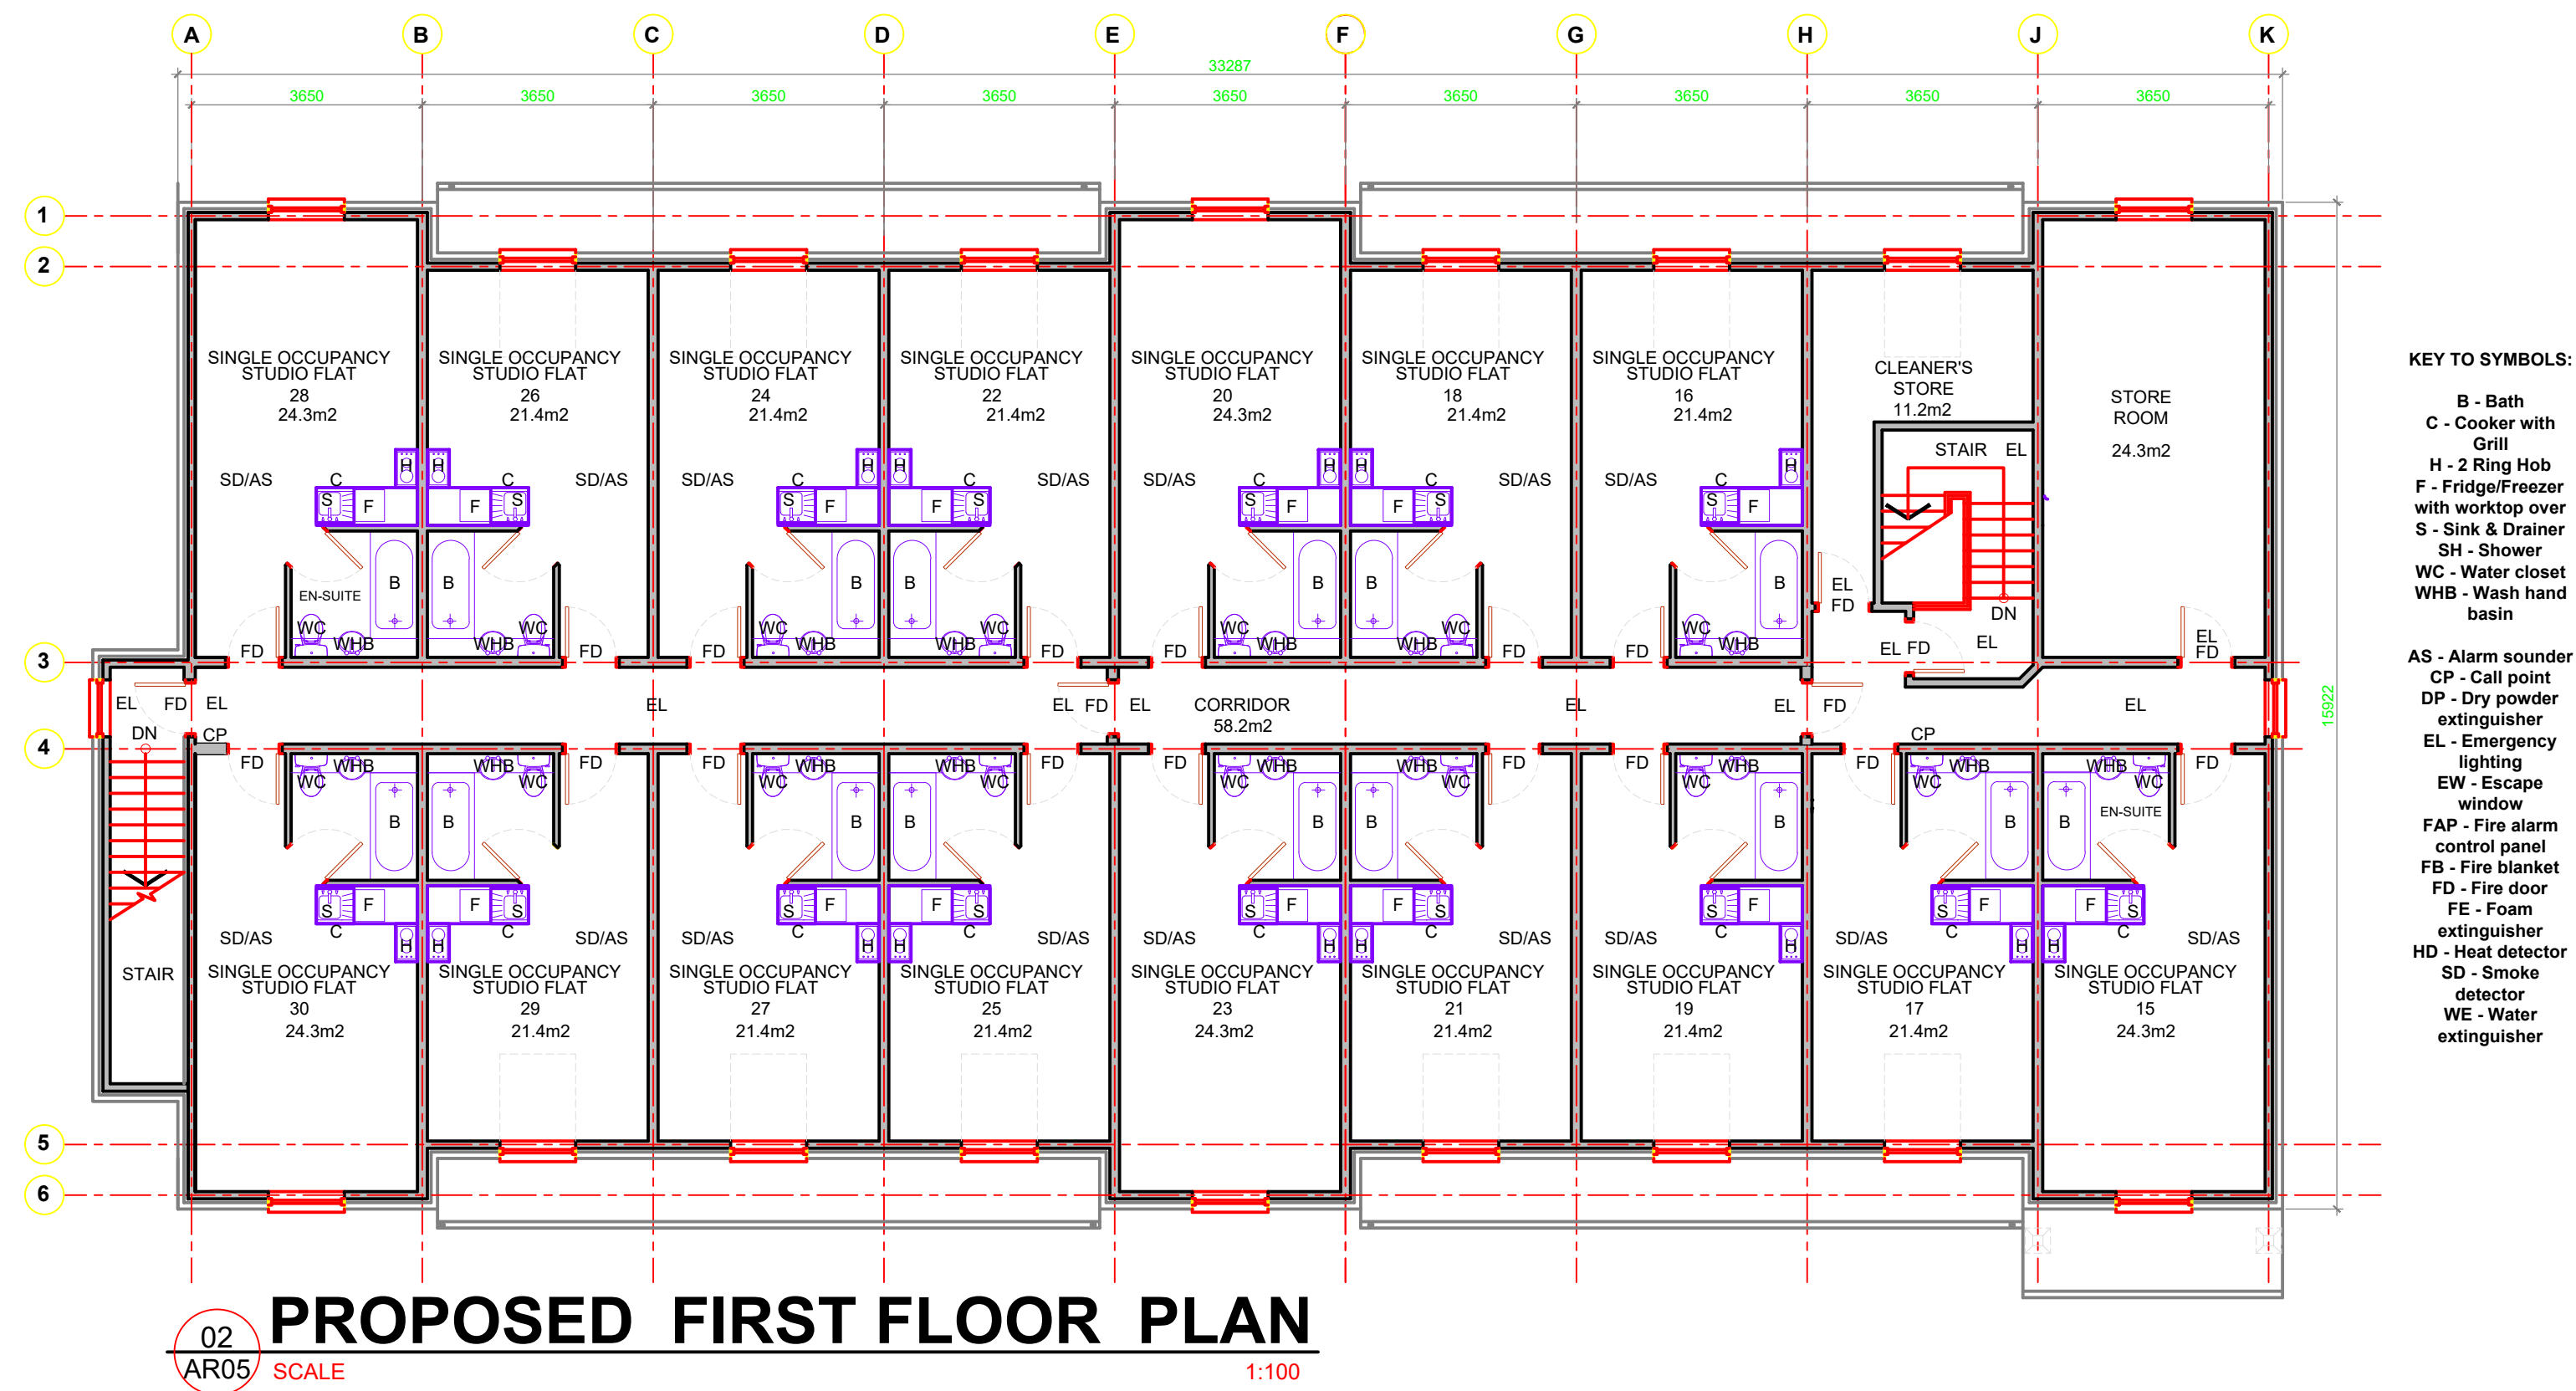

PLANNING APPLICATION

H	27-03-2023	Single occupancy note. HMO added.
G	04-03-2023	Proposed Extension Omitted.
F	21-05-2023	Fridge Freezer and worktop clarified.
E	15-05-2023	Changes following Housing comments.
D	19-03-2023	Symbols added.
C	10-03-2023	Room areas added.
B	26-02-2023	Laundry, Lounge, Kitchen & Kitchenettes added.
A	11-12-2024	Scale bar

Rev.	Date	Comments
------	------	----------

CLIENT:

PROJECT: PREMIER INN
HEVER COURT ROAD, GRAVESEND

DRAWING TITLE: PROPOSED FLOOR PLAN
30No. SINGLE OCCUPANCY
HMO STUDIO FLATS

DRAWN:	MAX	DATE:	13-10-24
SHEET SIZE:	A1	SCALE:	1:200 @ A1
PROJECT NO.:		DRAWING NO.:	HCR-05
		REV.:	H