




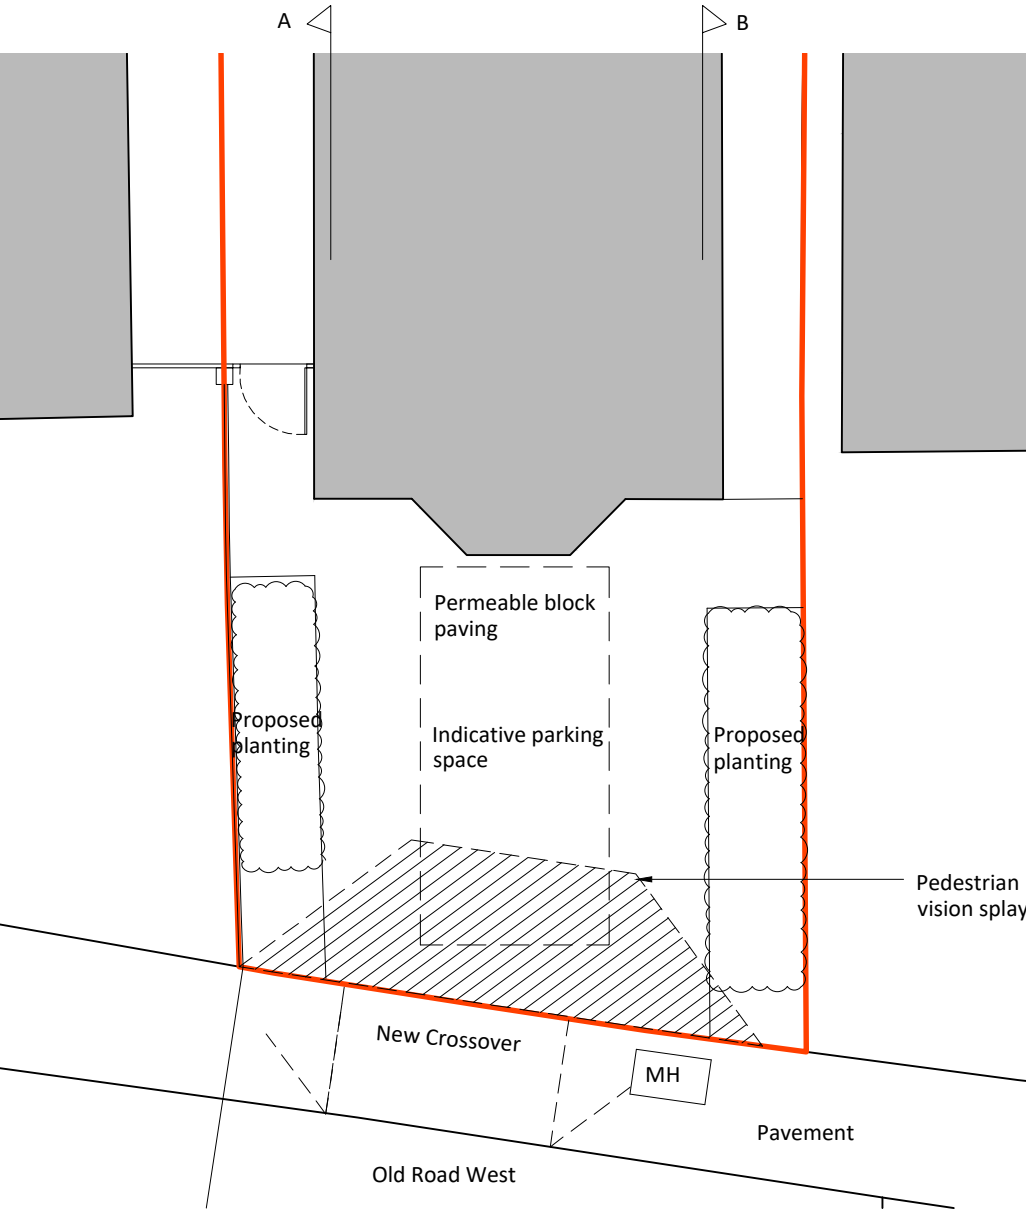


Proposed Driveway Plan
1:100

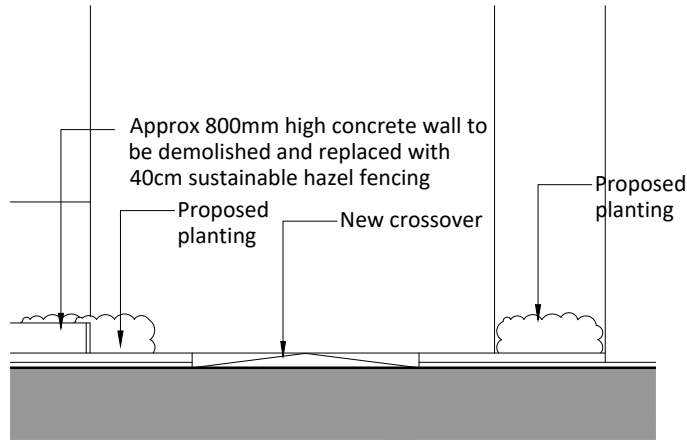

Front Elevation
1:100

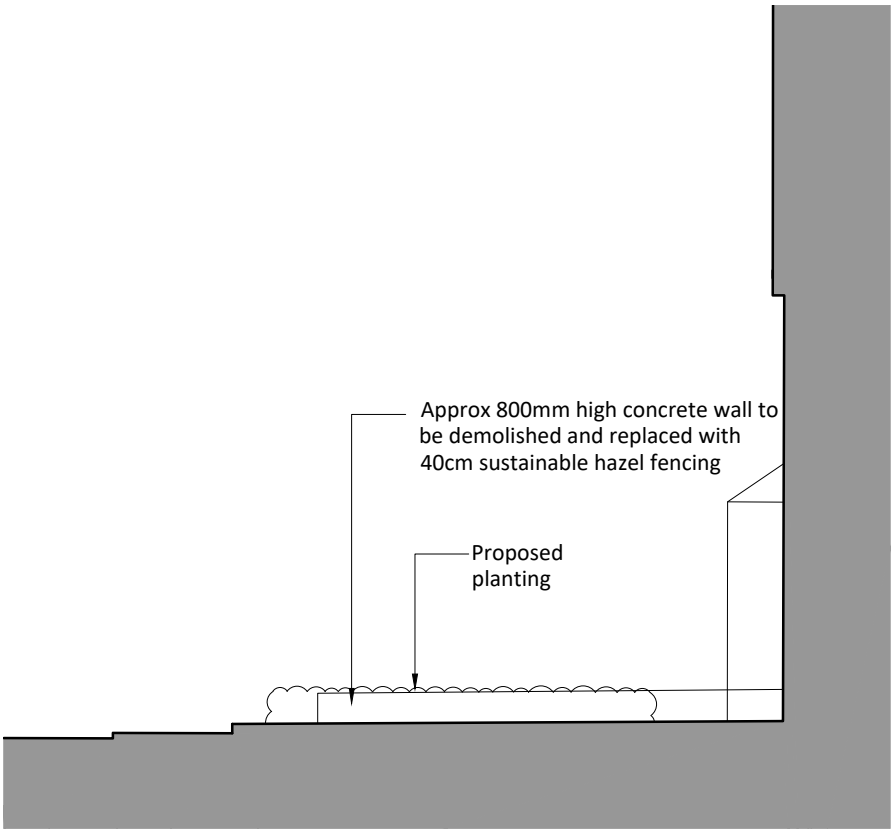

Section B-B
1:100

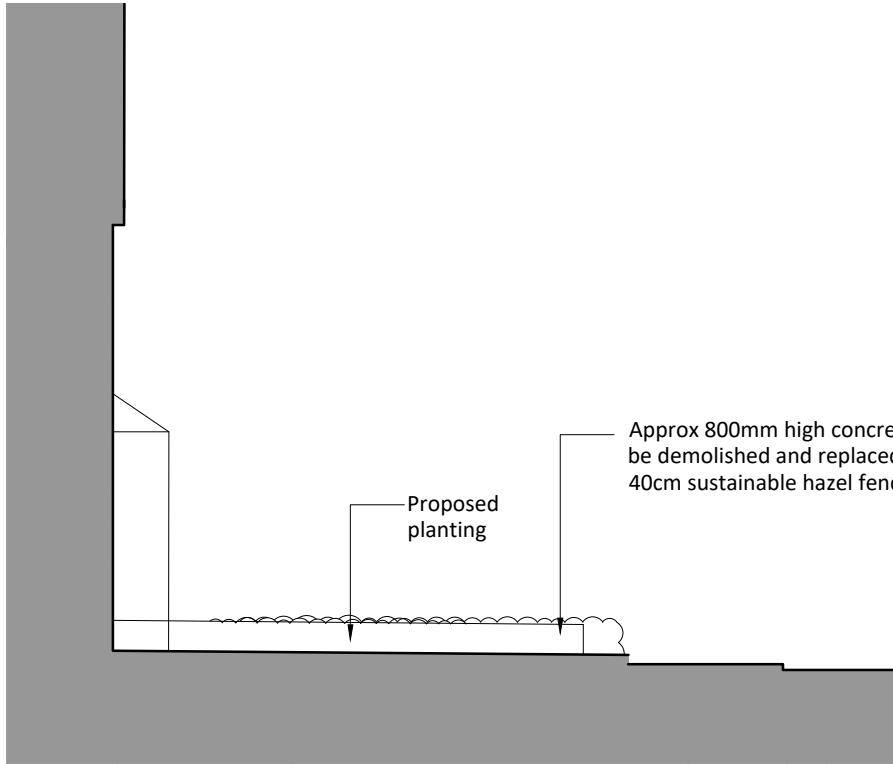

Section A-A
1:100



2 The Parade, Ash Road, Hartley
Longfield, Kent DA3 8BG
Tel: 01474 703705
www.gsplanning.uk
Email: webmail@gsplanning.uk

Project Title 27 Old Road West, Gravesend, DA11 0LH		Job No 4289
Drawing Title Proposed Driveway Plan and Wall Elevations	Drawing No 04	Revision -
Date 09.12.2024	Drawn by MW	Checked by ON

Scale 1:100 @ A3	Note
---------------------	------

