


Use figured dimintions. Do not scale from this drawing.  
All Dimensions must be checked on site. Any inconsistencies must be reported back to the architect. This drawing and any designs indicated thereon are the copyright of Brooks Murray Architects. All rights reserved. No Part of this work may be produced without without prior permission in writing from Brooks Murray Architects. Planning stage drawings should not be used for construction.


| REV | Description | Date |
|-----|-------------|------|
|-----|-------------|------|



West Elevation  
1 : 100

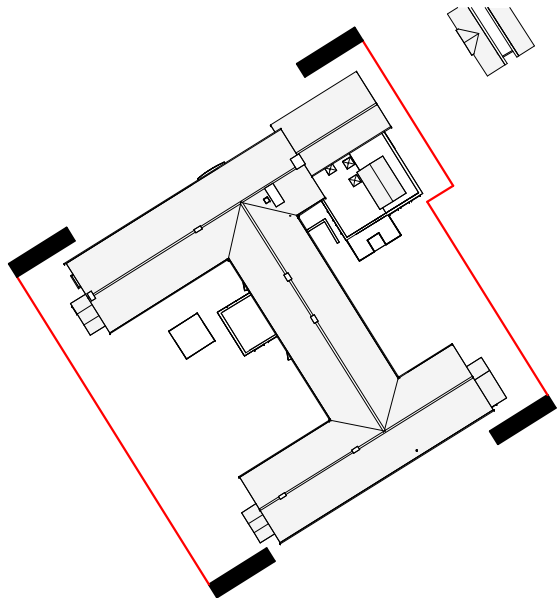

Key plan - East & West  
1 : 1000

 

Brooks Murray Architects  
41 Tobemole Street, London, EC2A 4AA  
+44 (0)20 77399555 admin@brooksmurray.com

**brooks  
murray**

CLIENT  
Private client

JOB  
Abbeyfield - Deneholm Residential,  
Dene Holm Rd, Northfleet,  
Gravesend

DRAWING TITLE  
Existing east & west elevations

SCALE  
As indicated @ A2


DATE  
OCTOBER 2024

STATUS  
Planning

DWG NO.  
1362- 021

REV

Issued by  
TS

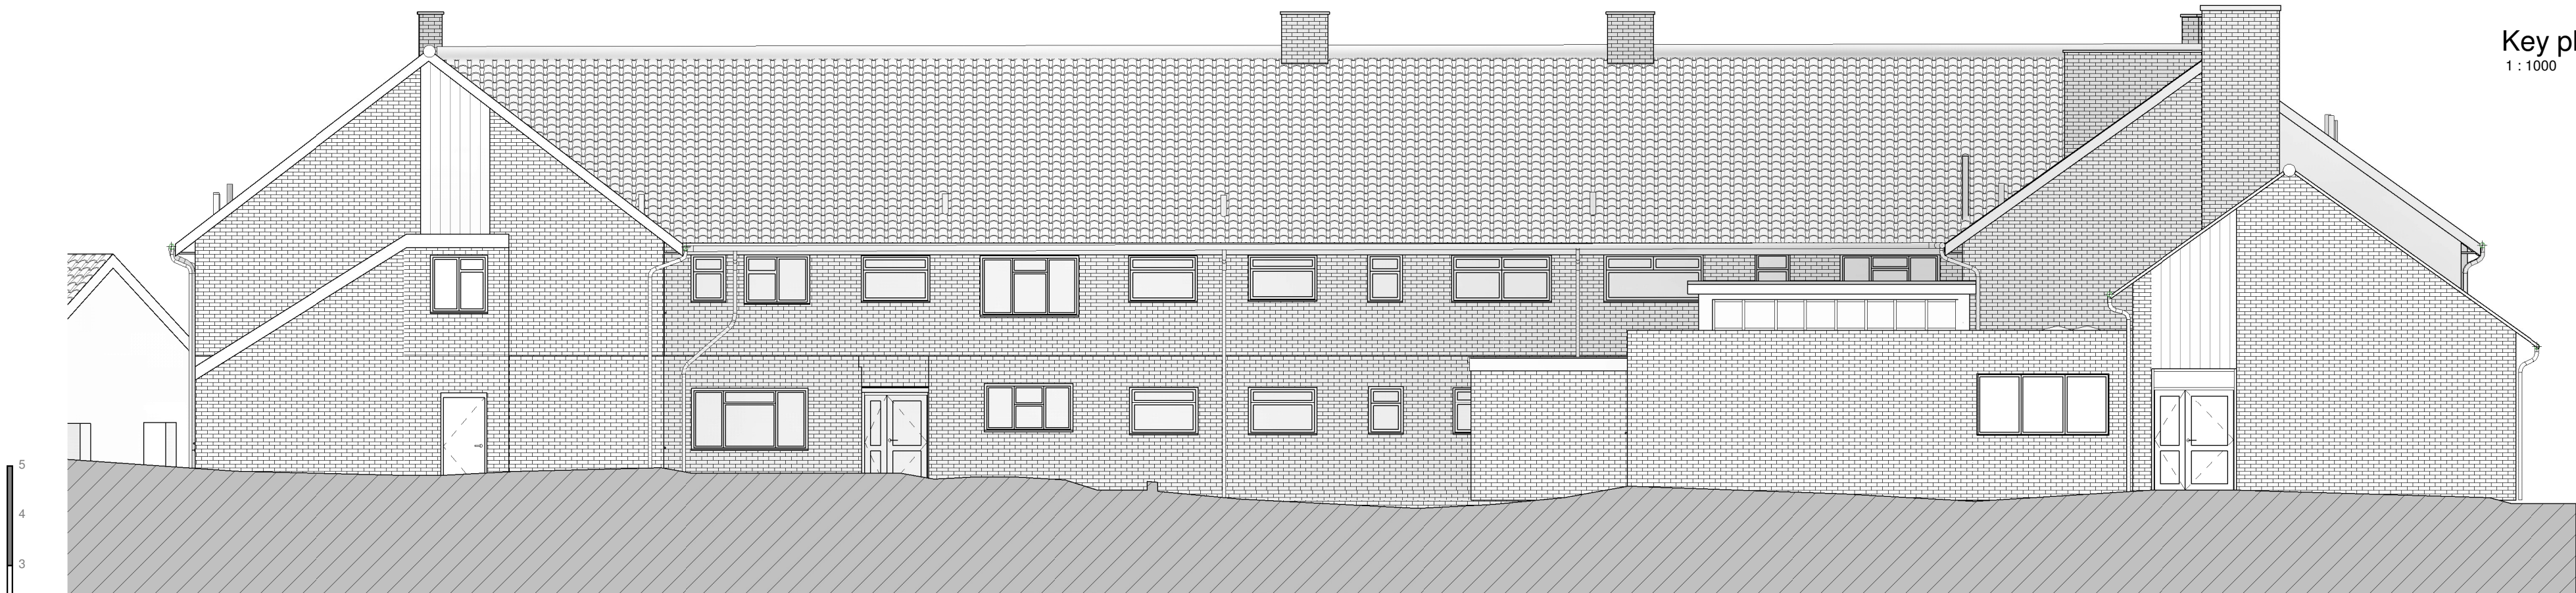

East Elevation  
1 : 100

