



EXISTING ELEVATIONS

REAR VIEW

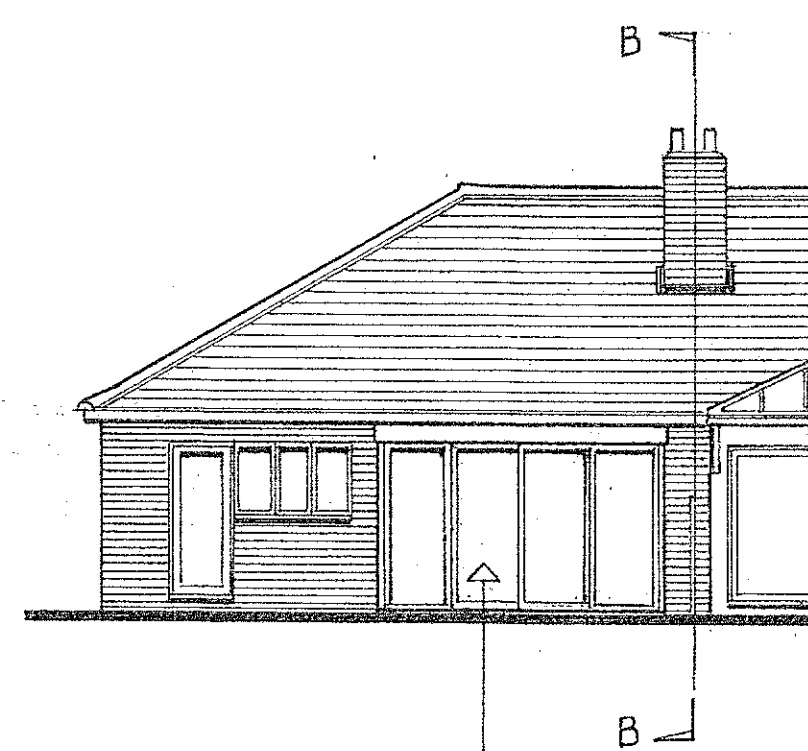


Existing conservatory to be demolished


SIDE VIEW from A

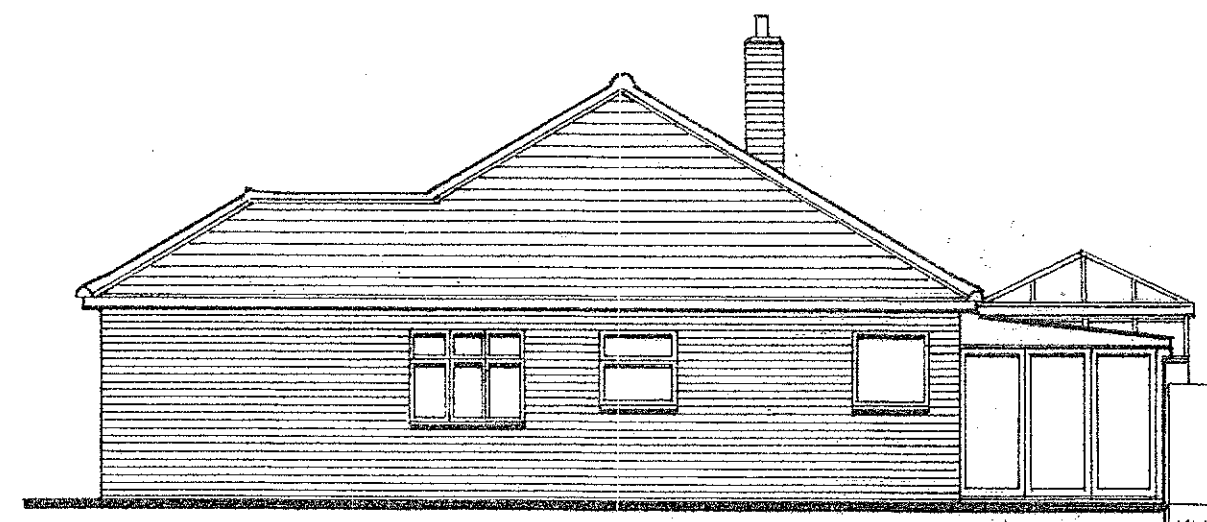


SIDE VIEW from B - B

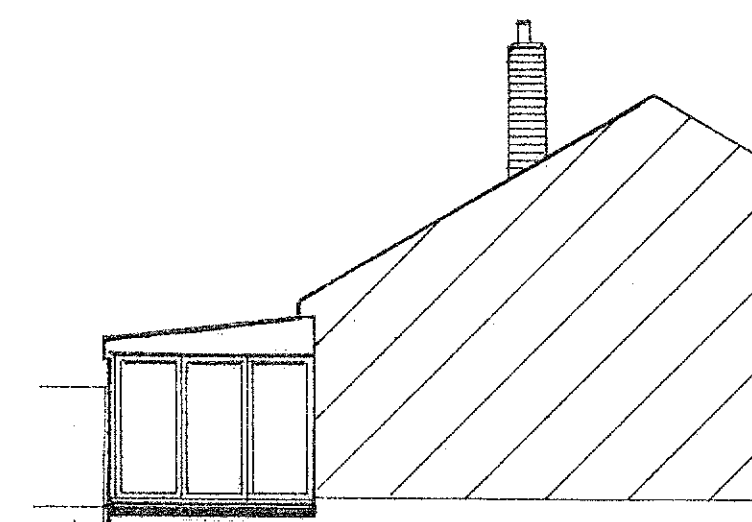


EXISTING FLOOR PLAN

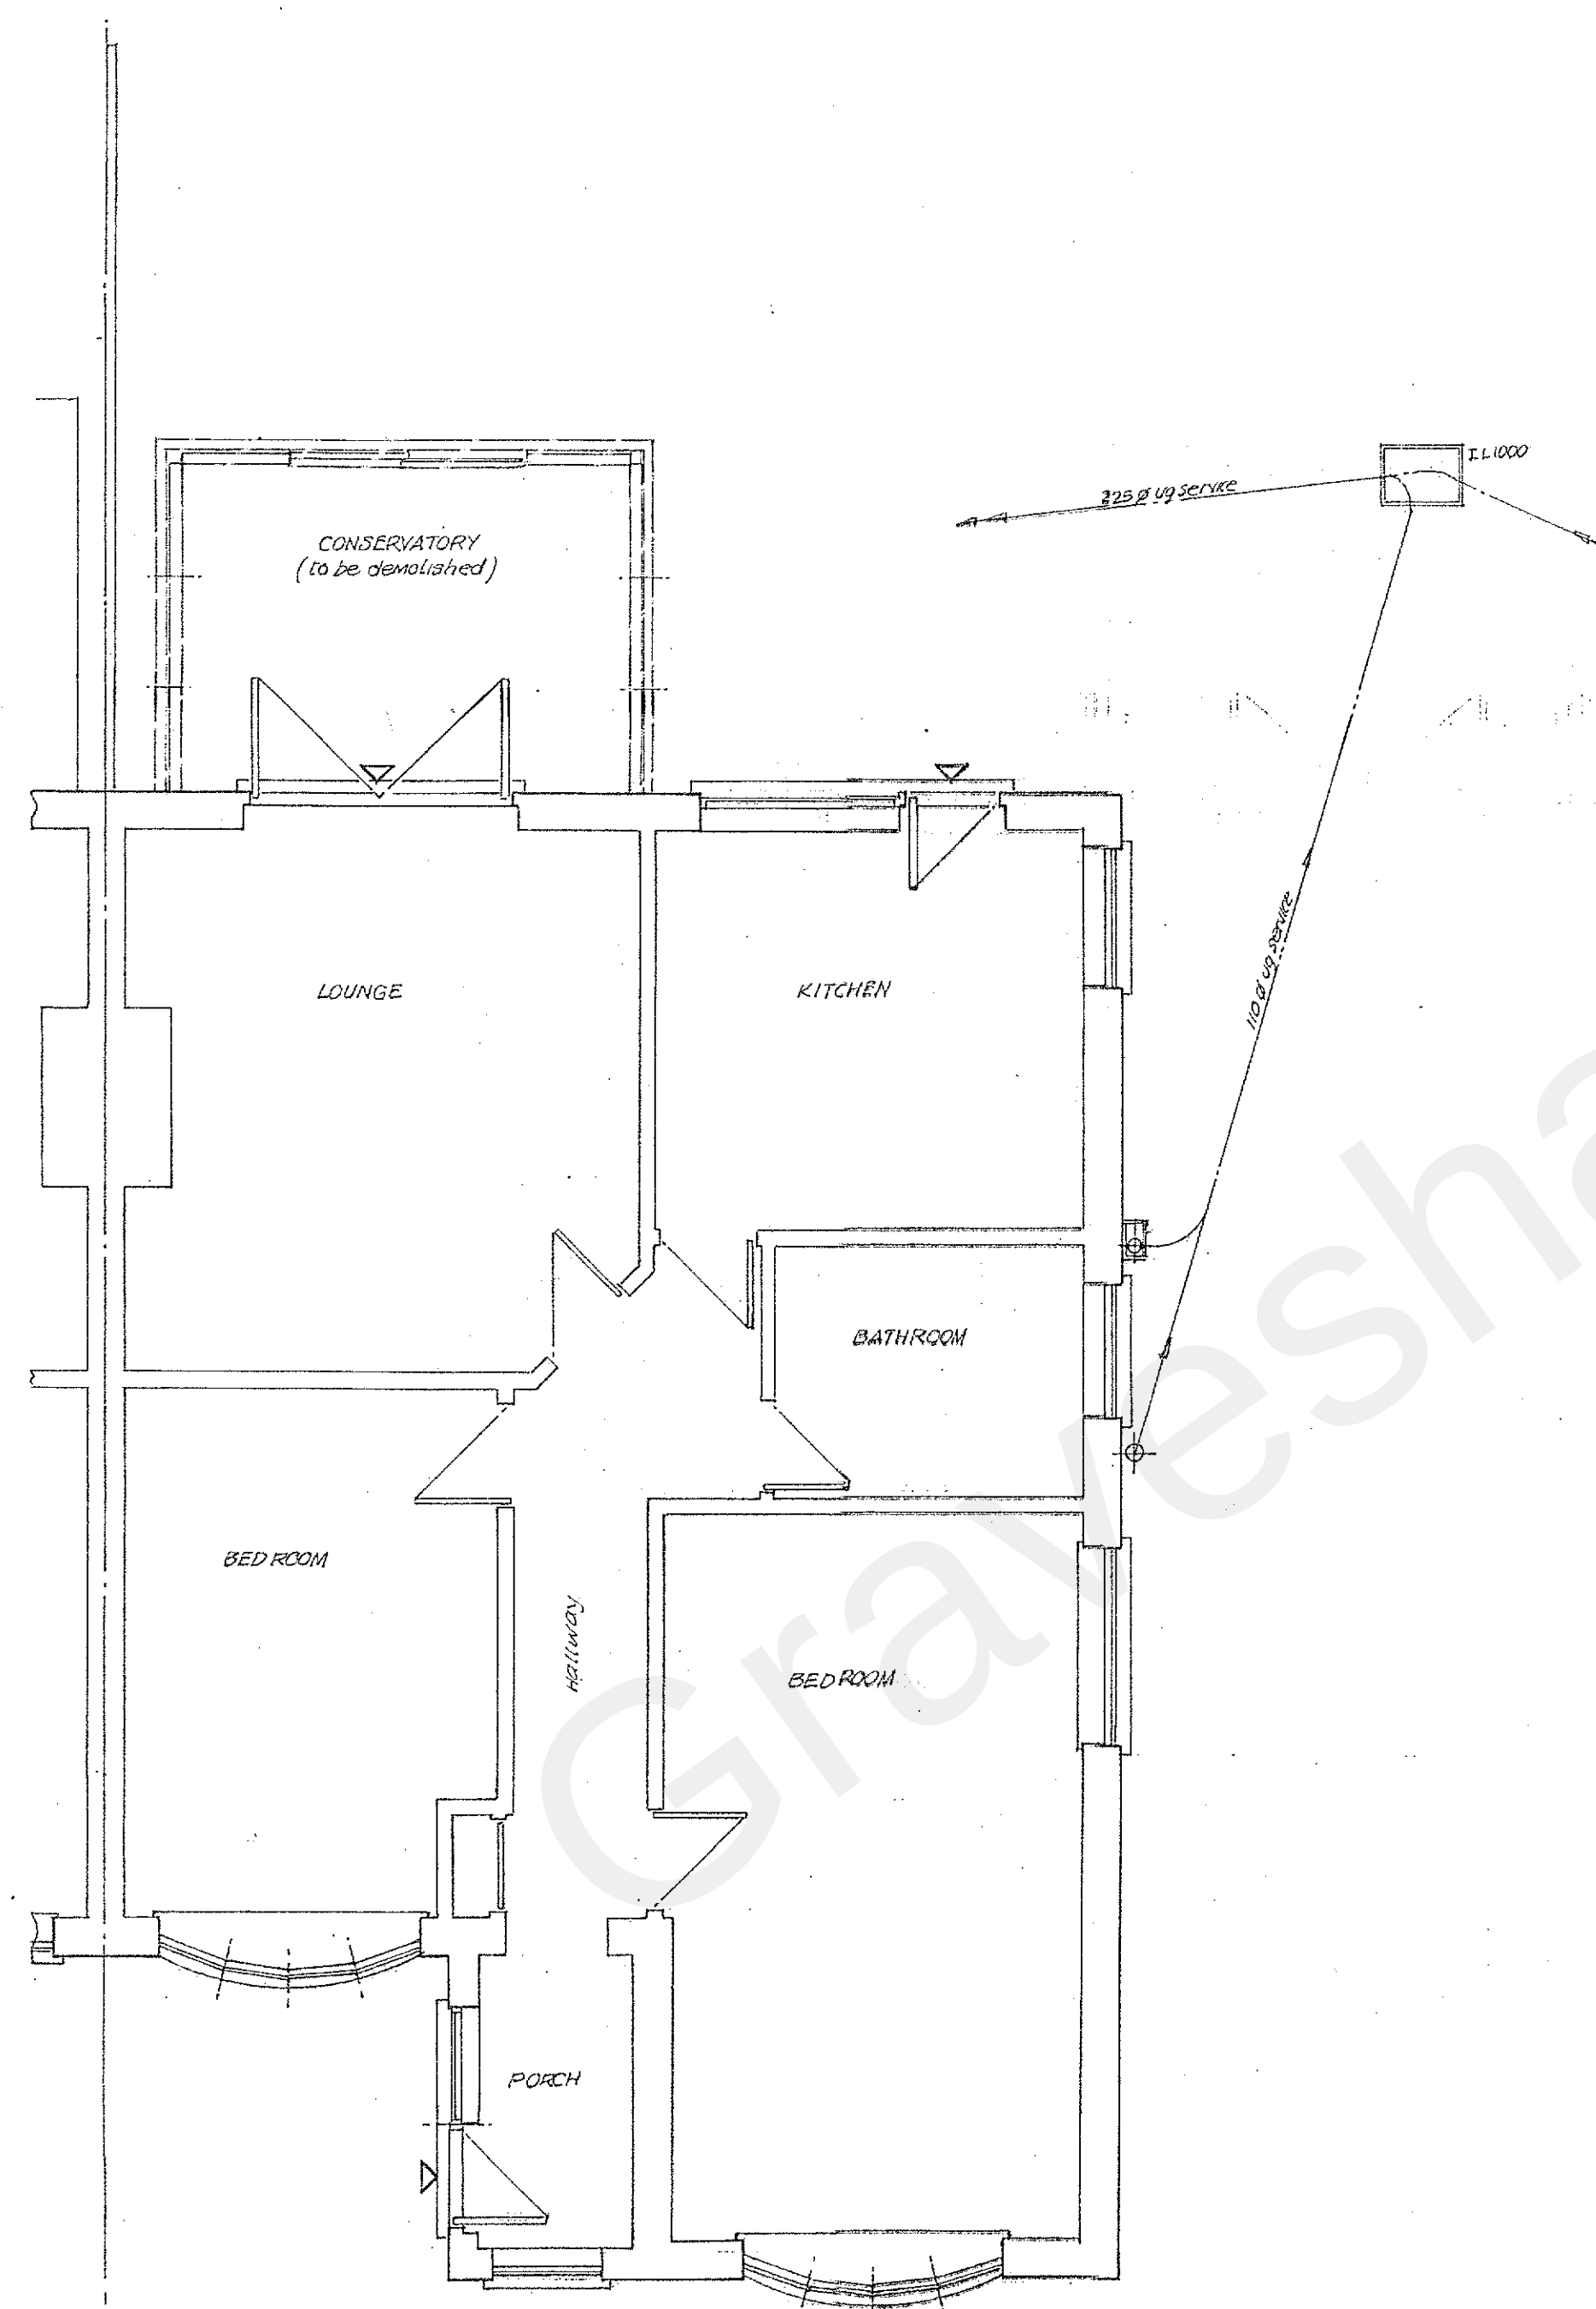

PROPOSED FLOOR PLAN

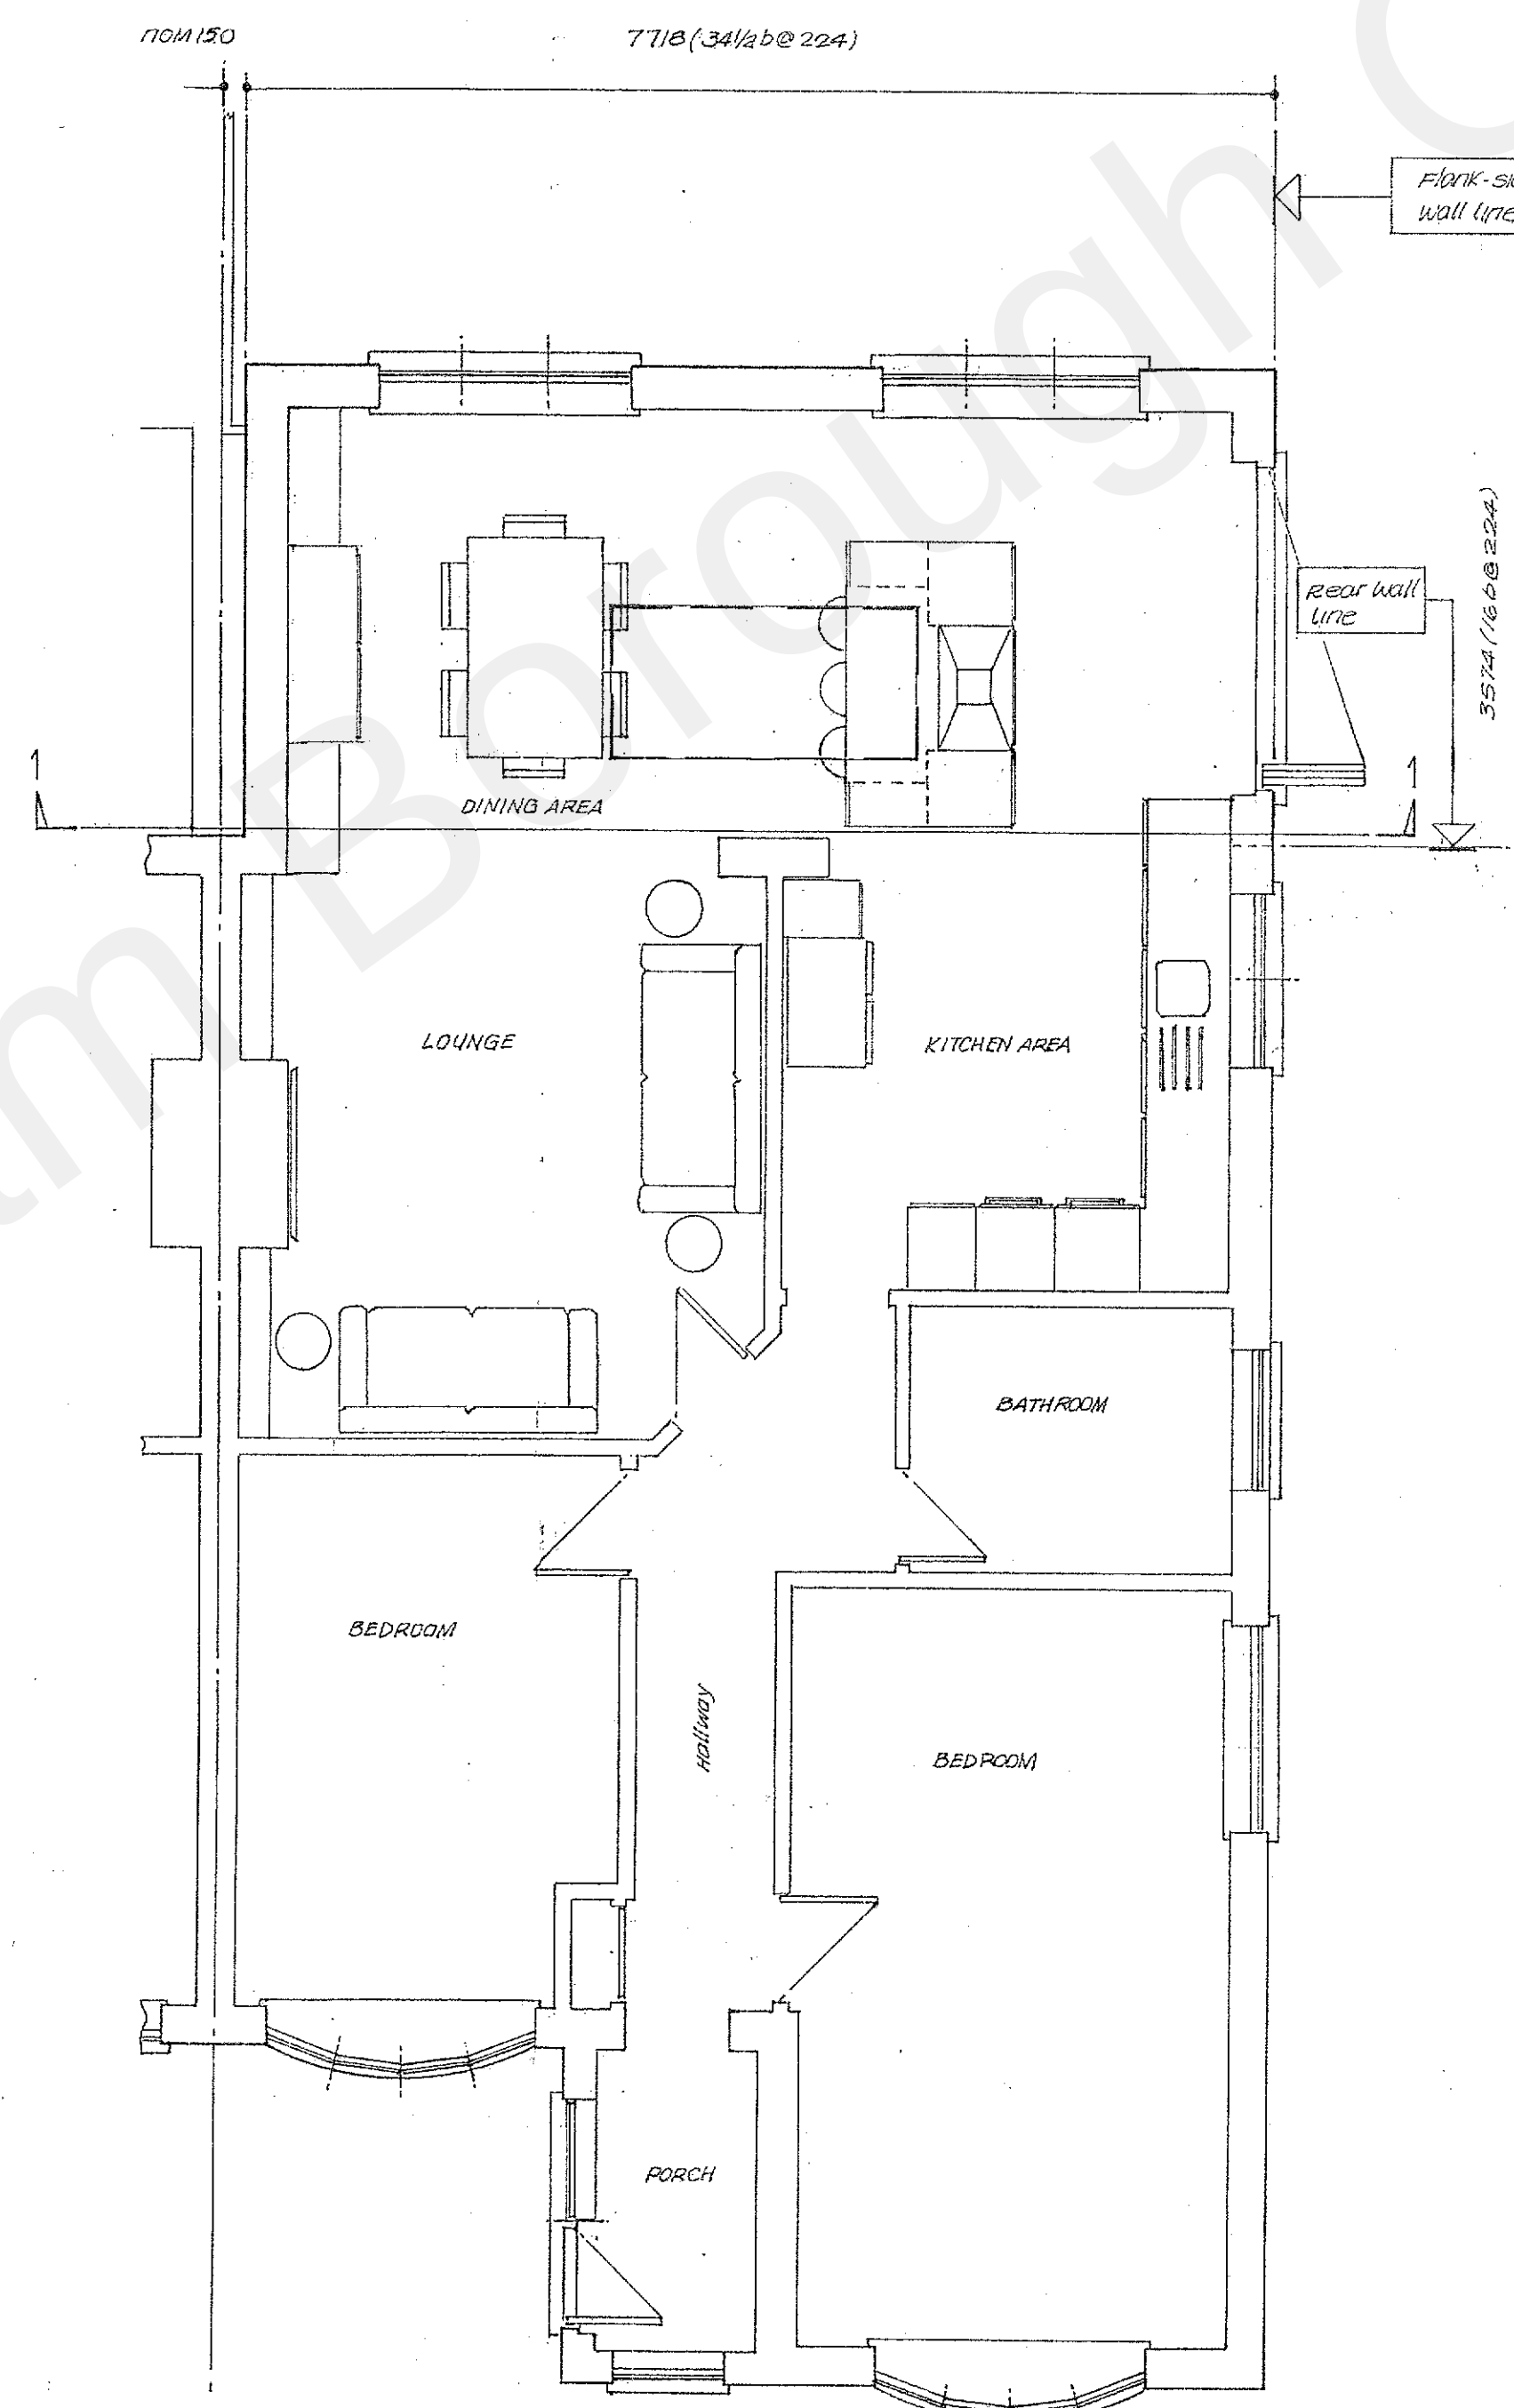

SECTION 1 - 1

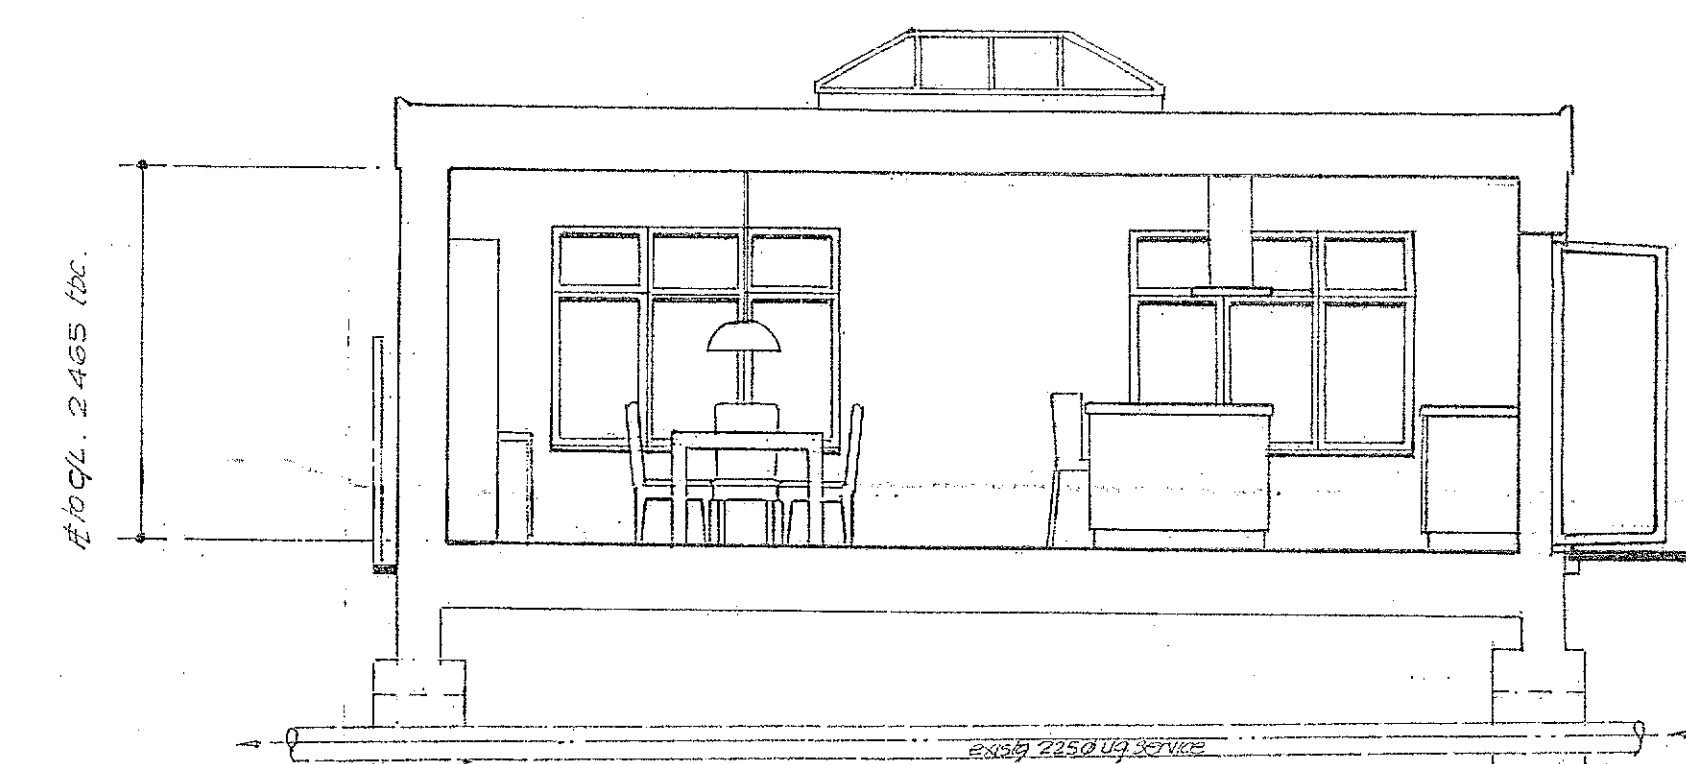

RECEIVED
06 DEC 2021

20211508

application site address: 11 HIGH VIEW HIGHAM ROCHESTER KENT ME3 7HR	prop title: Existing ELEVATIONS and existing/prop. FLOOR PLANS
client: MR & MRS. C. HIGGINS	project title: Proposed - SINGLE STOREY REAR EXTENSION
Scale: 1:100 1:150 @A1 Date: DECEMBER 2021 Drawn by B. Saunders	project ref: BDS2119 revisions / scale: SHEET 1 REVISION