




PROPOSED FRONT ELEVATION (WEST)
SCALE 1:100

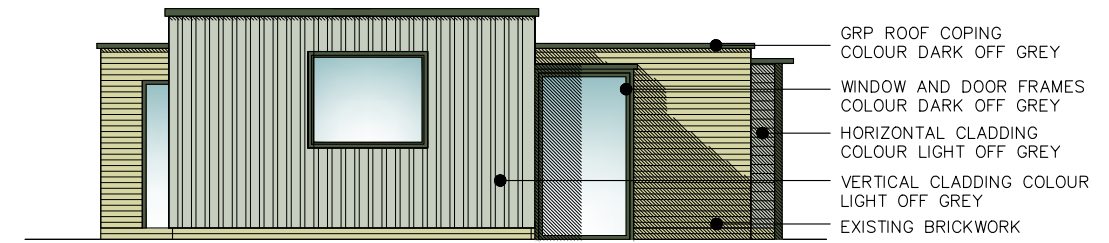


PROPOSED SIDE ELEVATION (SOUTH)
SCALE 1:100

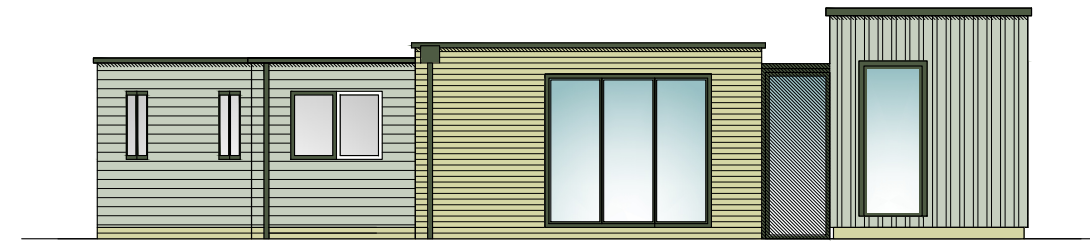


PROPOSED REAR ELEVATION (EAST)
SCALE 1:100

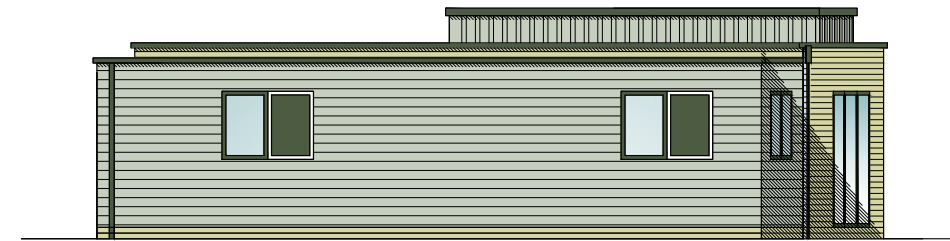

PROPOSED SIDE ELEVATION (NORTH)
SCALE 1:100

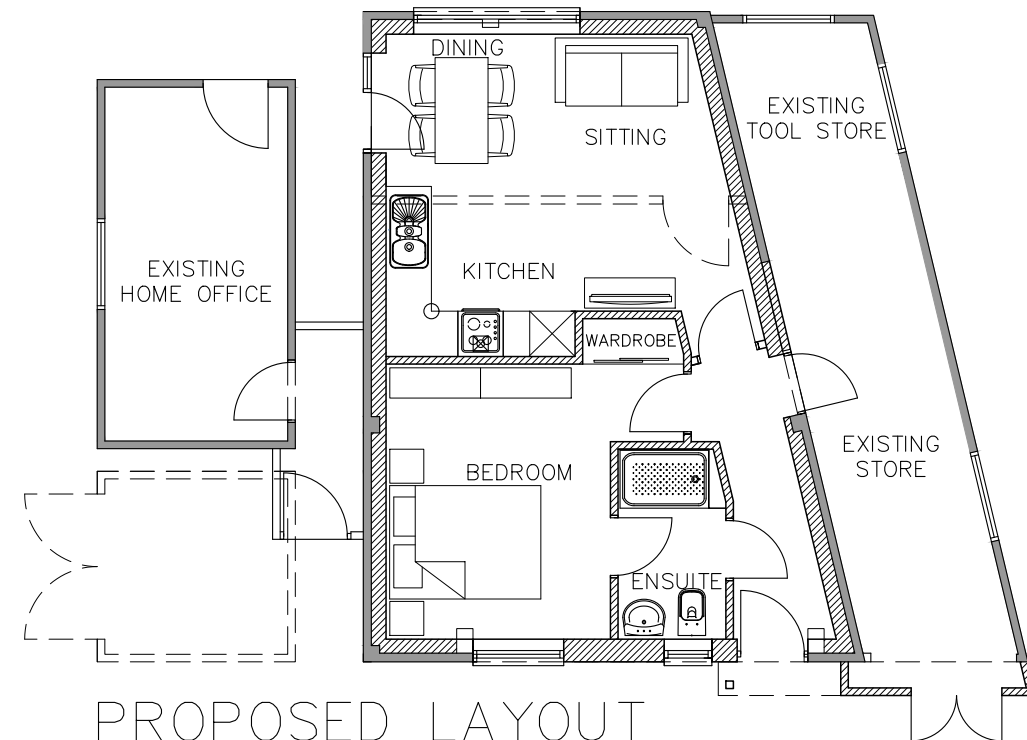

PROPOSED LAYOUT
SCALE 1:100

 

JOB	CONVERSION ON EXISTING GARAGE TO ANNEX		
	NURSTEAD LODGE, NURSTEAD, GRAVESEND, KENT		
TITLE	PROPOSED LAYOUT AND ELEVATIONS OPTION 2		
SCALE	1:100 / 1:200	DATE	APRIL 25
DWG. No.	180/ 05	REV.	B