


DO NOT SCALE
These drawings and designs are
the copyright of
SEVENCROFT LTD.

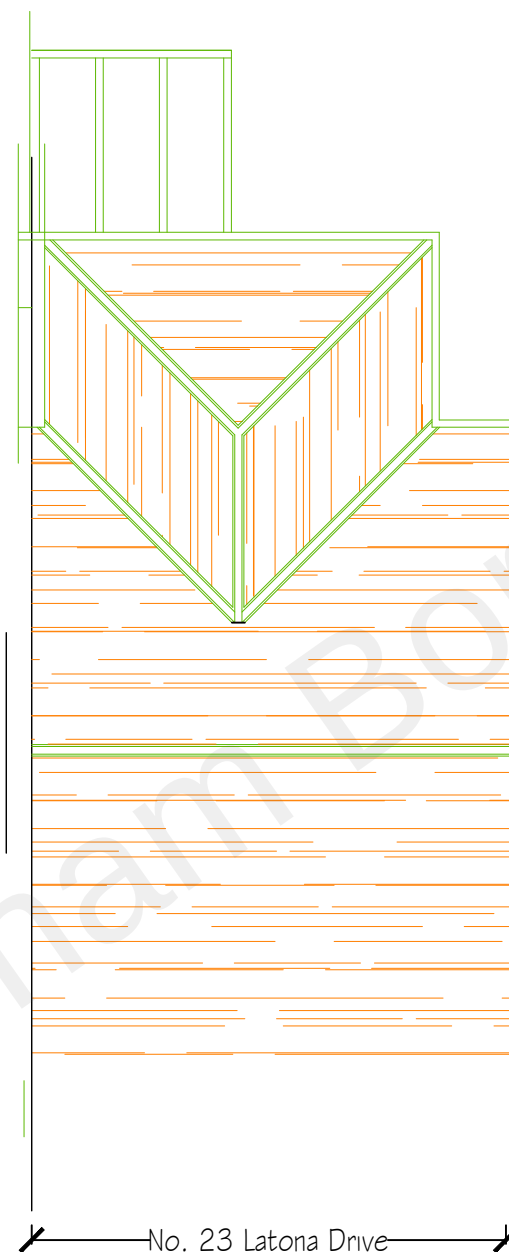

Roof Plan

Proposed Roof Plan - Scale 1:100

Proposed First Floor Extension over Existing Ground Floor Extension at 23
Latona Drive, Riverview Park, Gravesend, Kent DA12 4RS

Date July 2021
Drawing No. 2021/43/06@A3

CORPORATE ARCHITECTURE
& DESIGN GROUP



SEVENCROFT LTD.

277 Canterbury Road, Kennington
Ashford, Kent TN24 9QW
Tel : 01233 625553
E-mail : sevencroft@hotmail.co.uk