



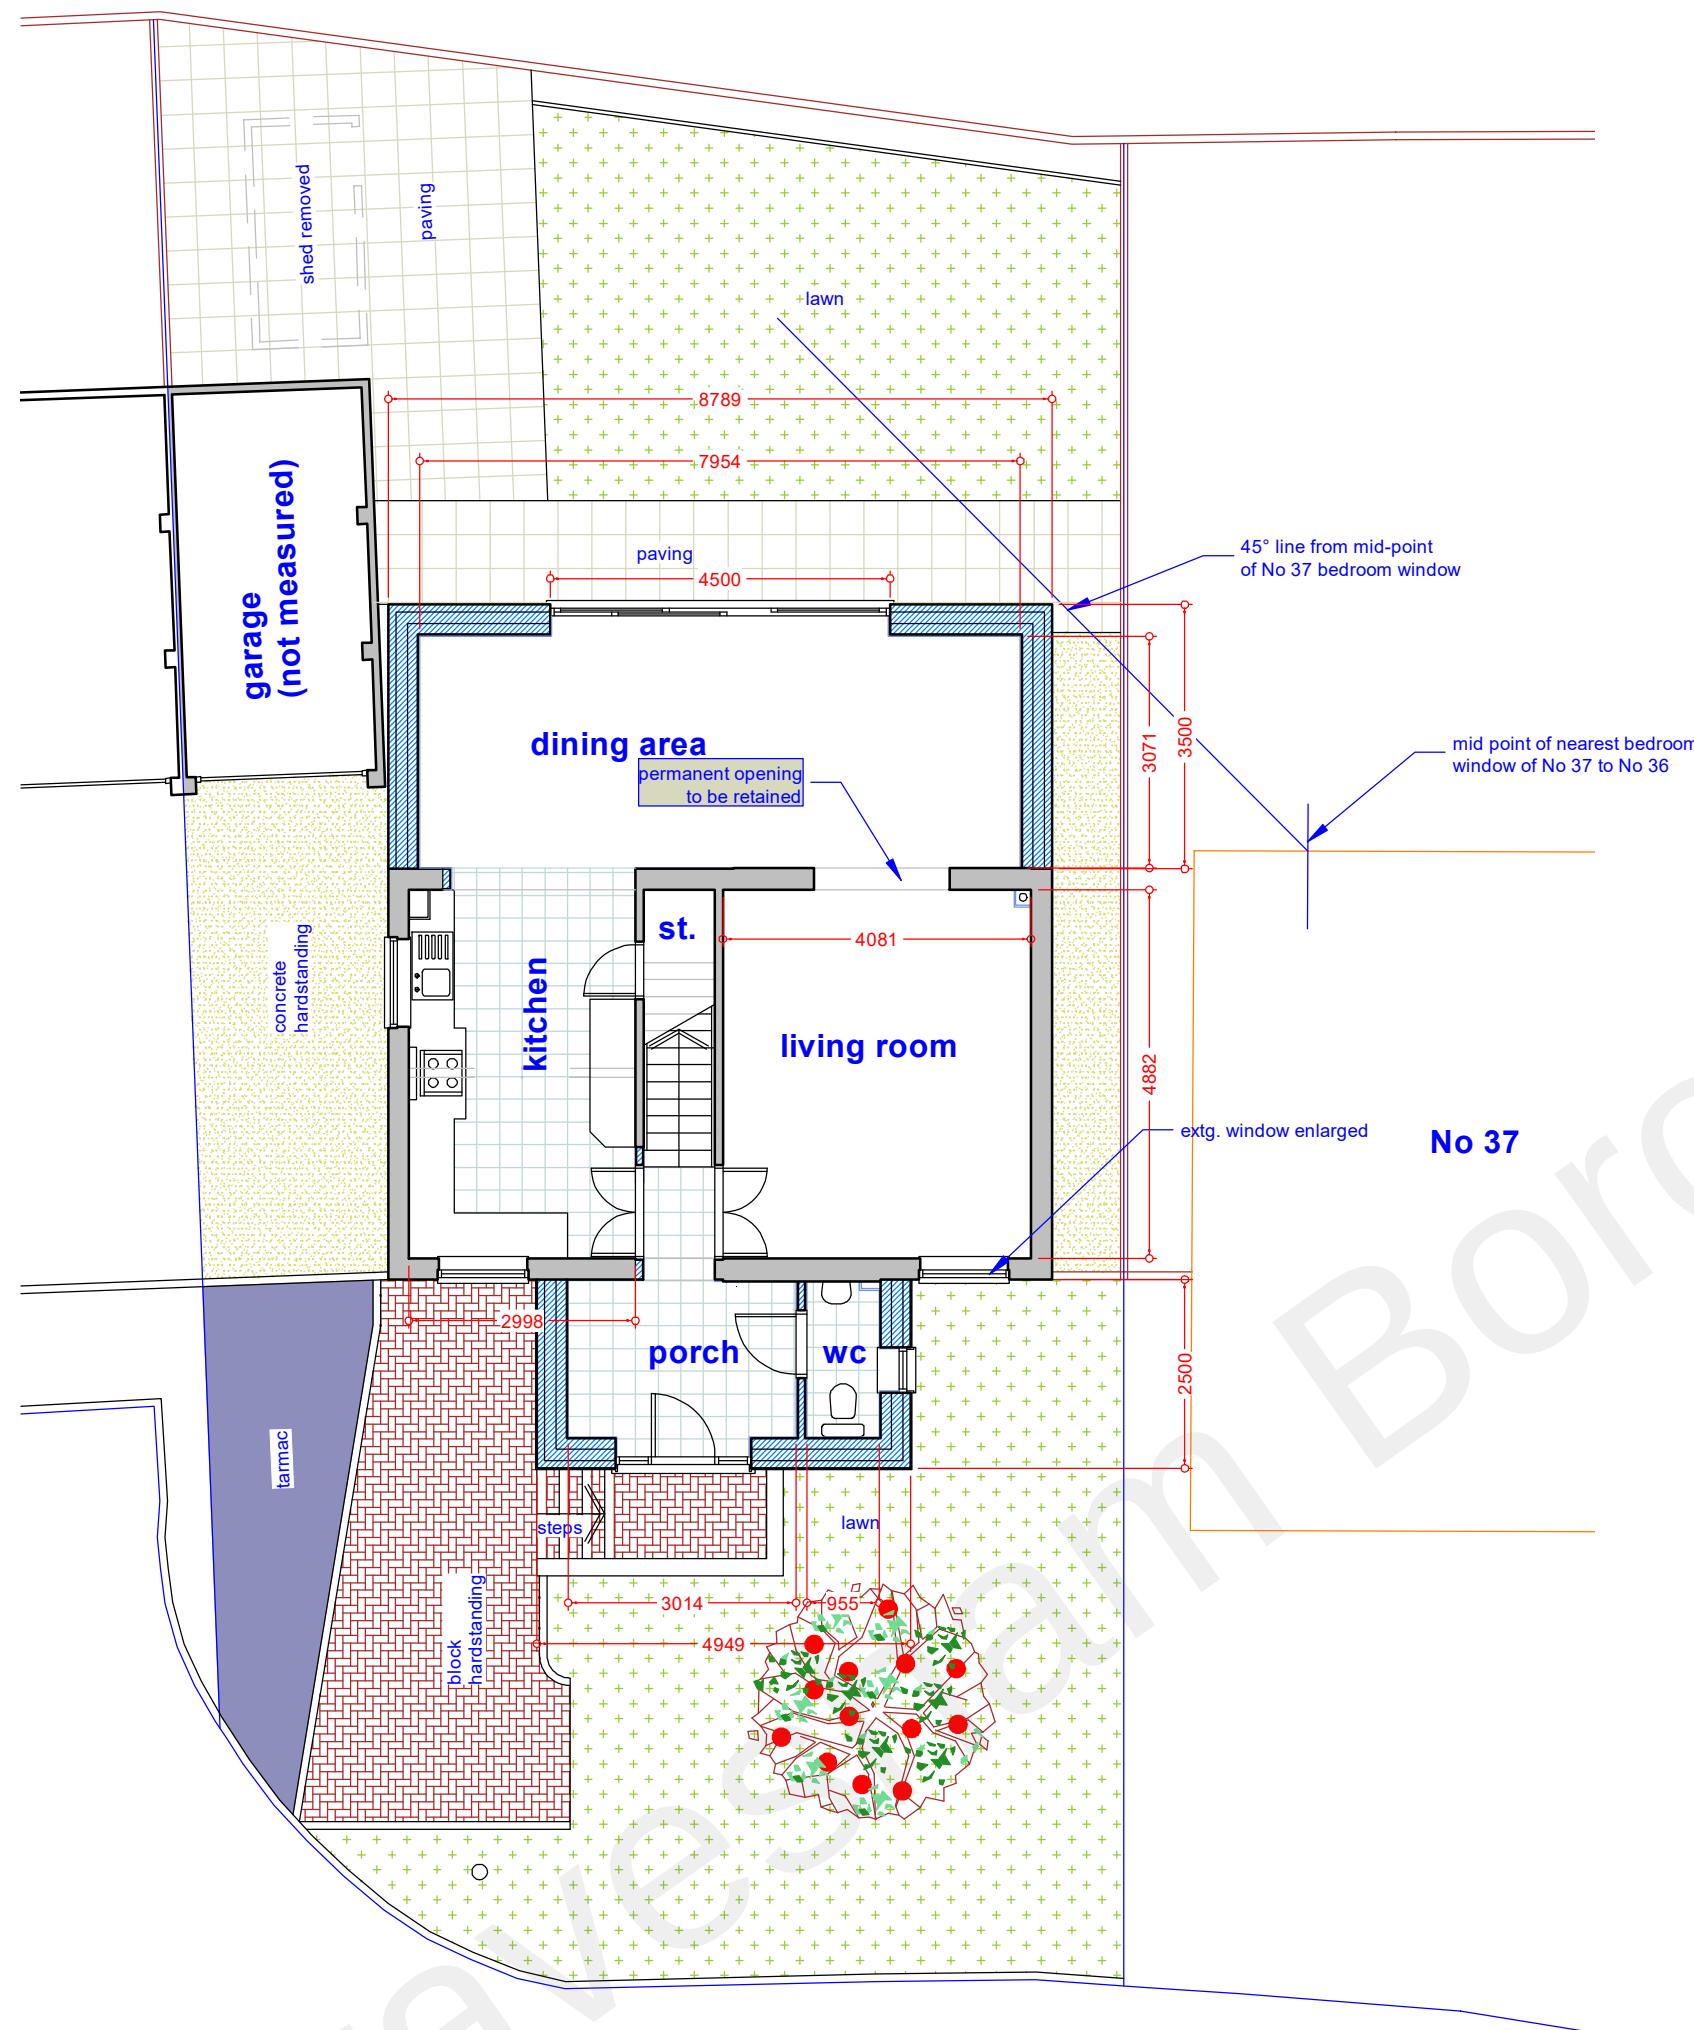


The Sandpipers


ground floor plan

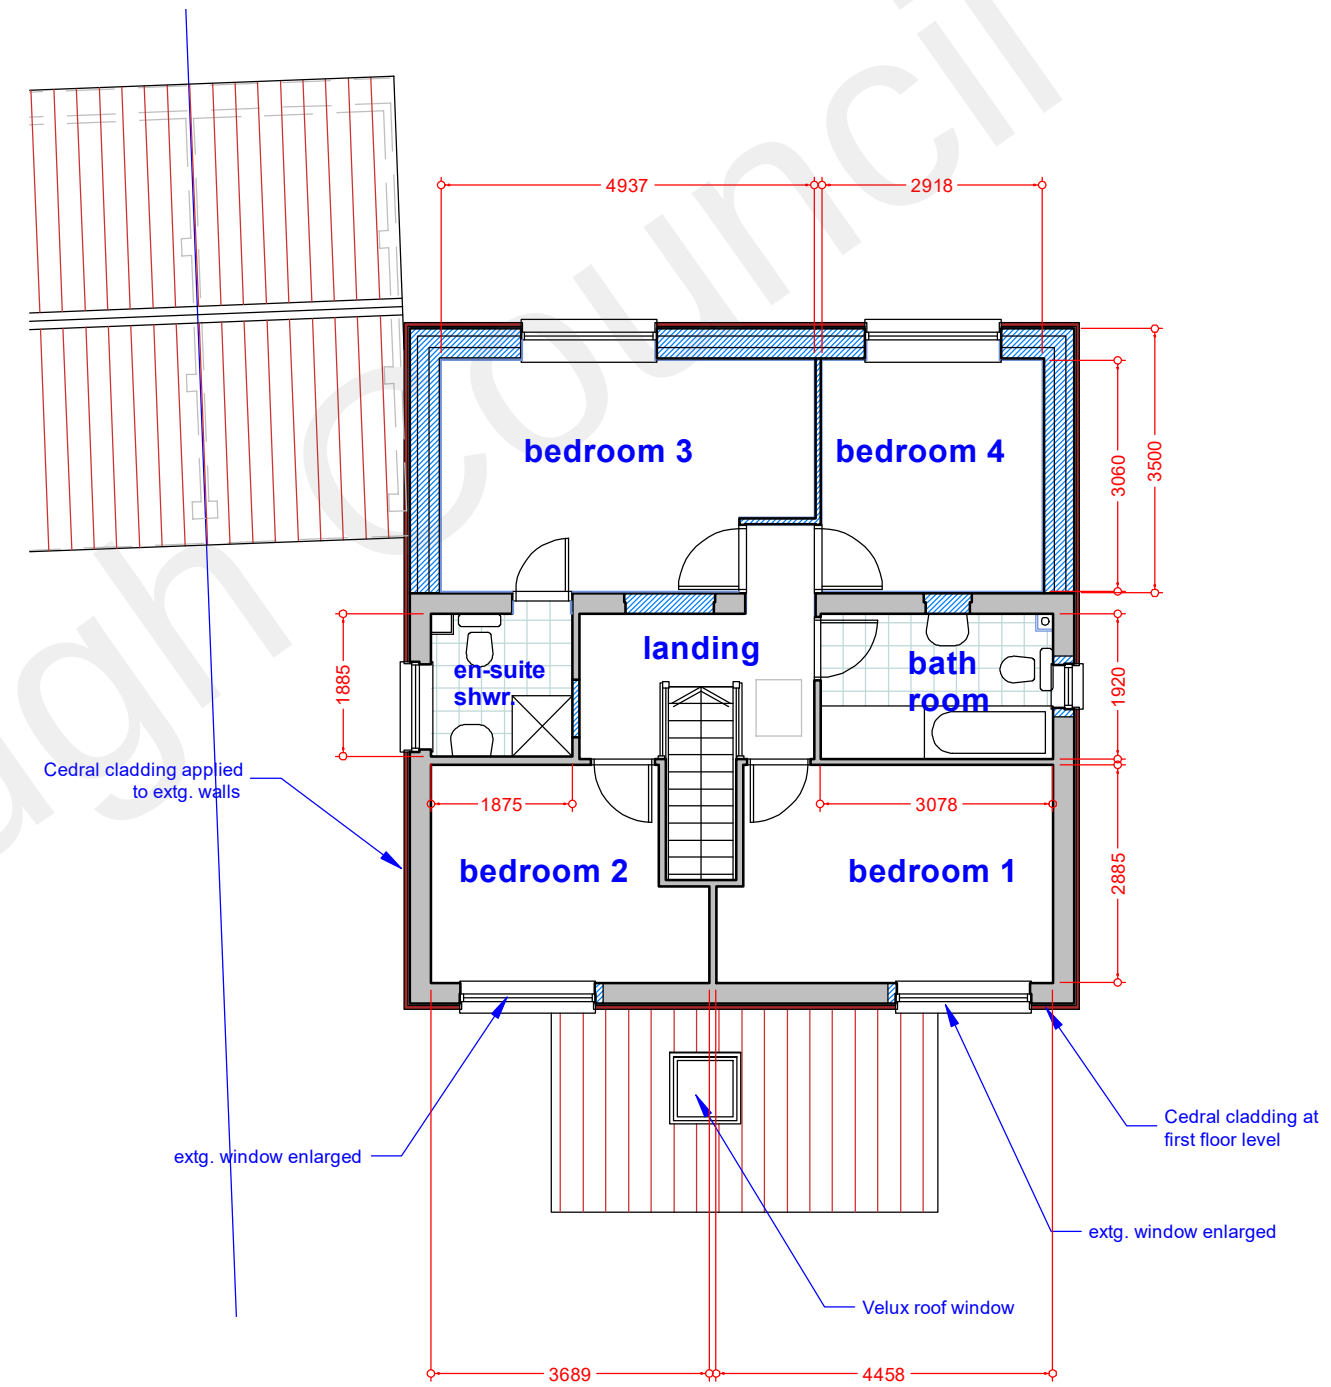

first floor plan

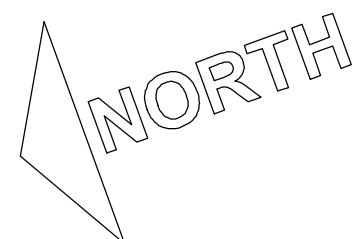

This drawing prints A2 @ 1:100

 

SCHEME / SHEET		
36 The Sandpipers, Gravesend, Kent, DA12 5QB: Mr & Mrs A. Sanghera Plans As Proposed		
SCALE	DATE	DRAWING NUMBER
1:100	November 2022	534/PL02
© This drawing remains the property of the Architect and may not be reproduced in whole or part without his written permission.		
JEREMY S. ISHERWOOD B. Sc. (hons), B. Arch. (Wales), R.I.B.A. Chartered Architect 34 Chalky Bank, Gravesend, Kent, DA11 7NY Telephone / Fax: 01474-533793		