

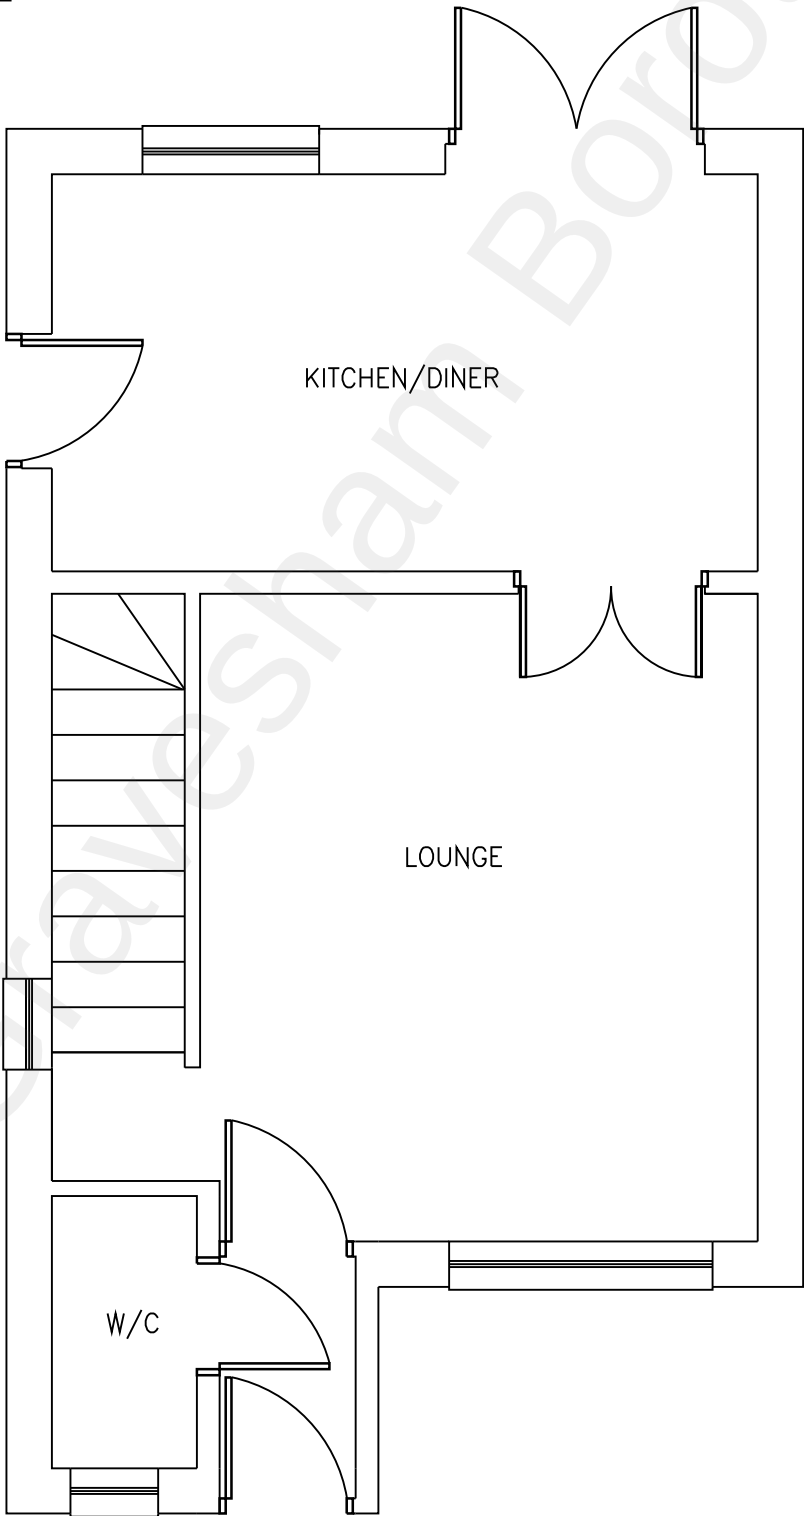
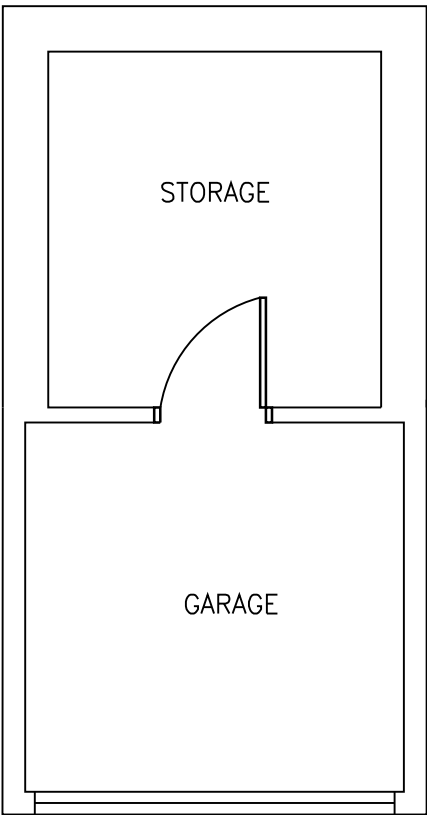


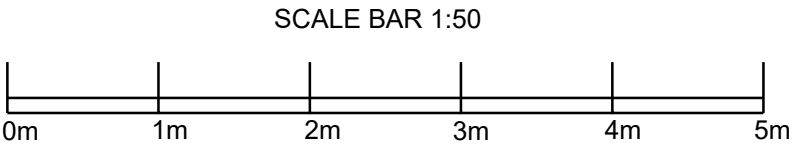

EXISTING FLOOR PLAN GROUND FLOOR

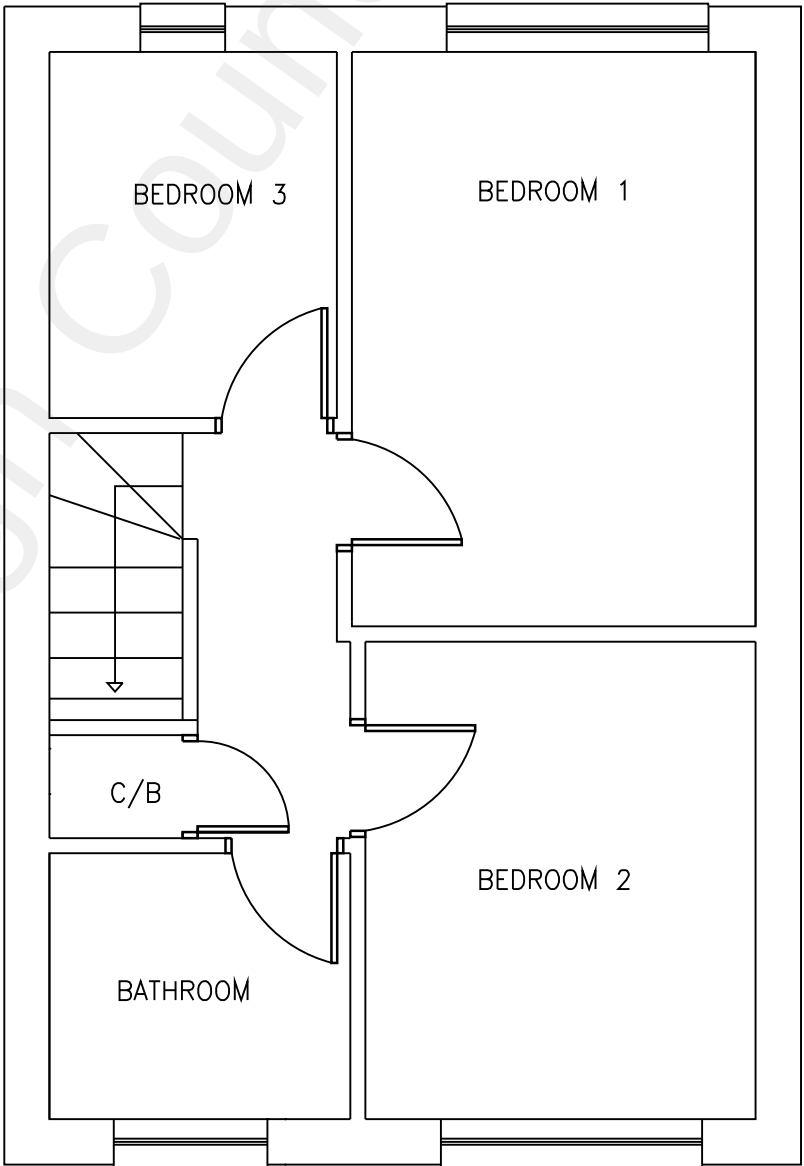

EXISTING FLOOR PLAN 1ST FLOOR

-	-	-
REV	AMENDMENT	DATE

WHA DESIGN LTD

THE NUCLEUS, BRUNEL WAY, DARTORD
KENT, DA1 5GA

STATUS:
CLIENT REVIEW

PROJECT:
FAIRFIELDS

DRAWING TITLE:
FLOORPLANS

DRAWING No:
131/01
REV: -

DRAW BY: KW
DATE: NOV 2022
SCALE: 1:50