



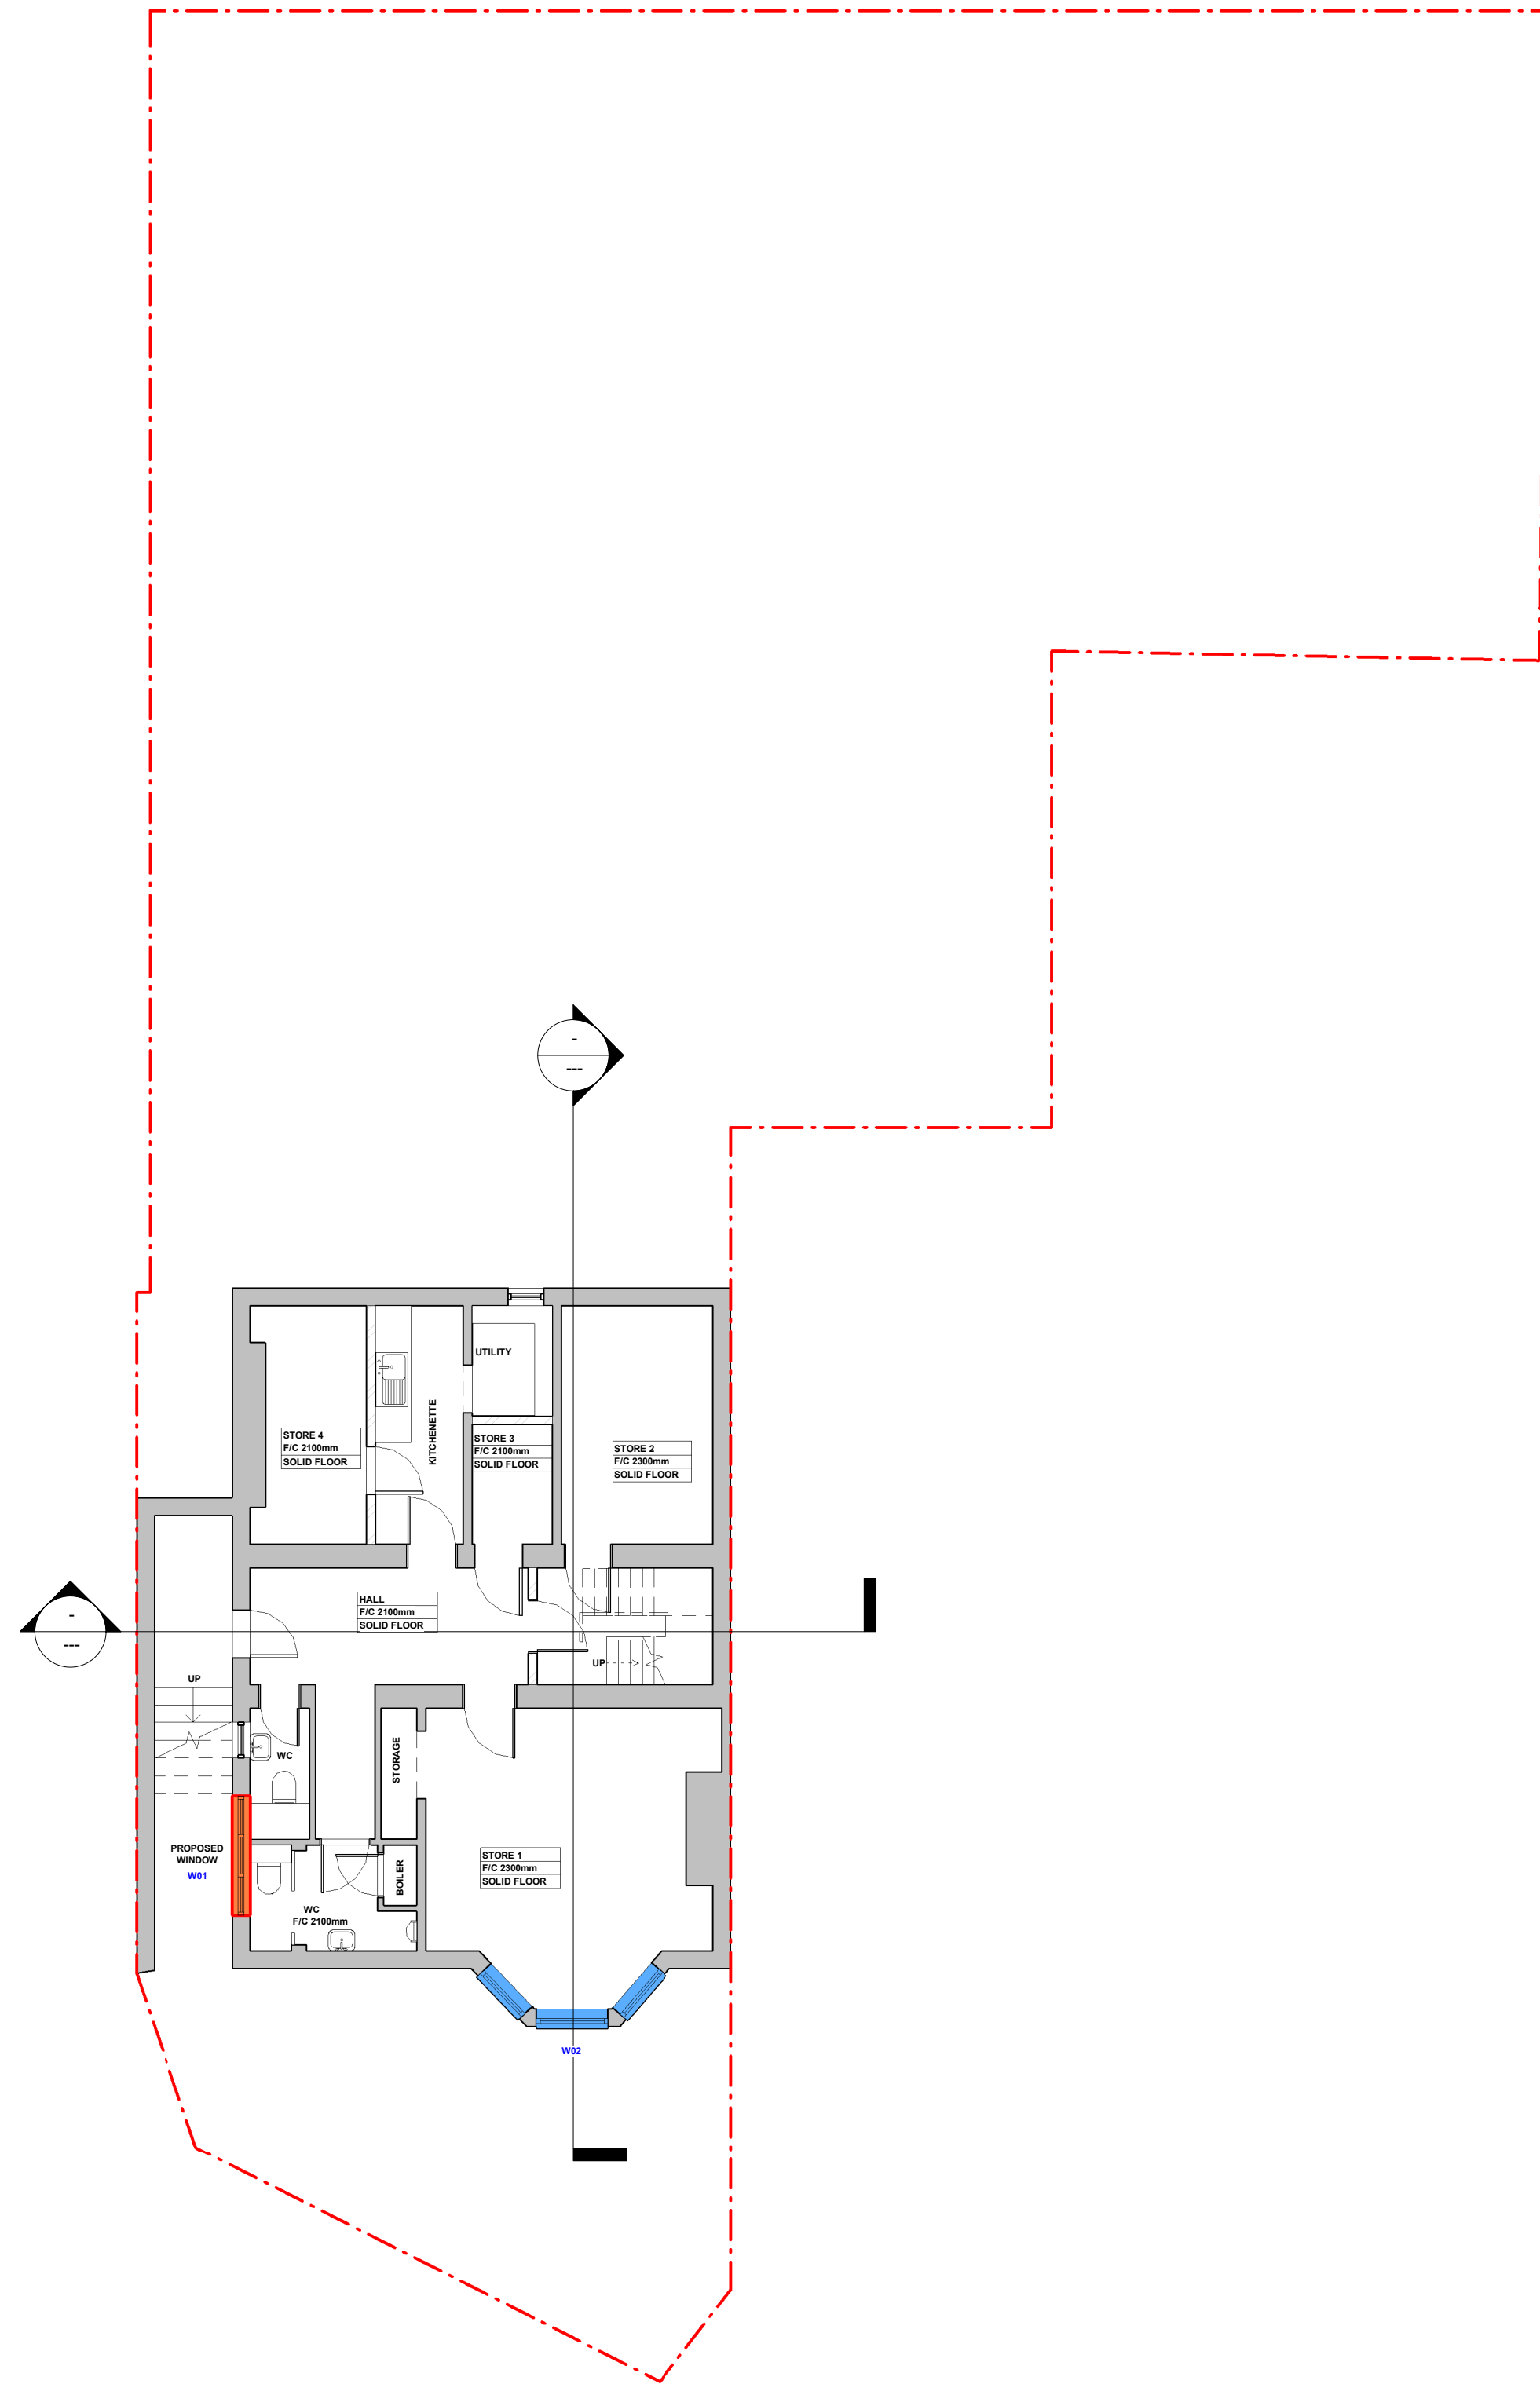

1 Proposed Basement
1 : 100

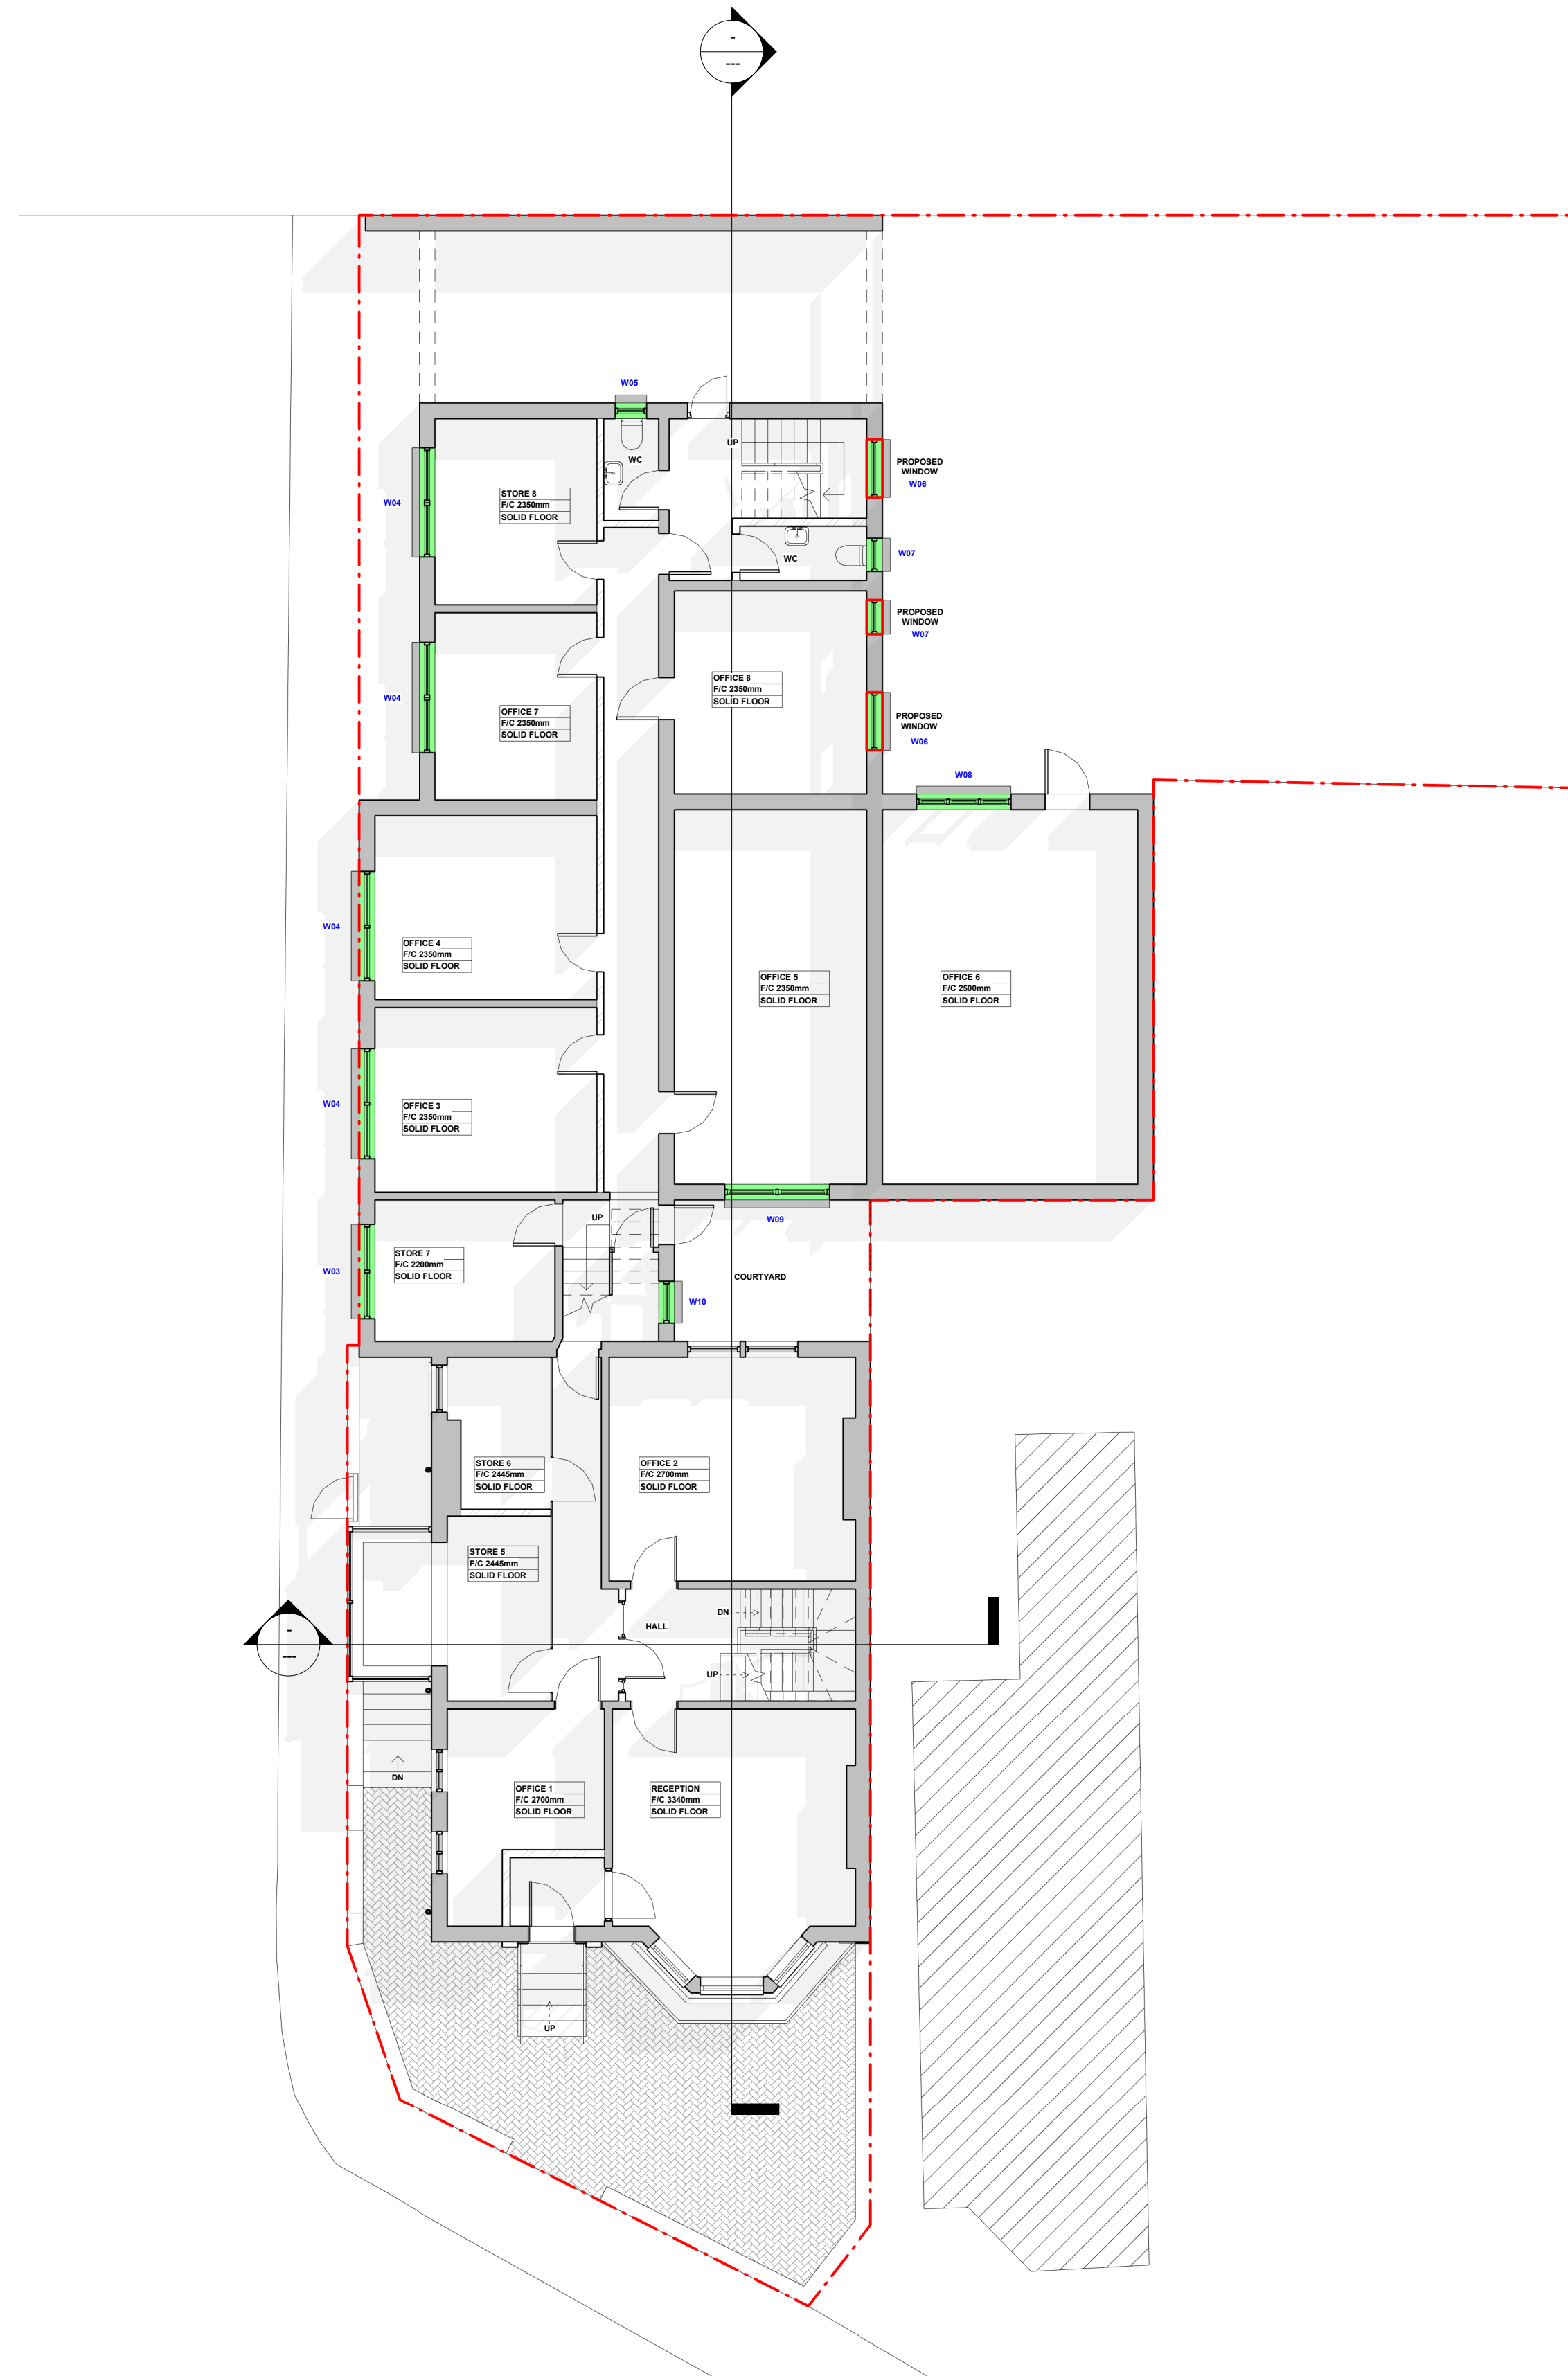

2 Proposed Ground Floor
1 : 100

KEY

RED OUTLINE: PROPOSED WINDOWS

GREEN: uPVC SASH WINDOWS

BLUE: TIMBER SASH WINDOWS

GREY: STONE WINDOW SILL

ANY WINDOWS NOT HIGHLIGHTED WILL BE RETAINED (NO ALTERATION)

EXISTING WALL		
BOUNDARY LINE		
FLOOR TO CEILING HEIGHT		
PROJECT External Alterations: Addition of Windows, Replacement of Existing Windows with Timber Sash or uPVC Sash, Removal of Blue Panel Below Windows and Refilling with Like-to-Like Brick		
ADDRESS 7 Wrotham Rd, Gravesend, DA11 0PD		
CLIENT NAME J. Johal		
PROJECT STATUS Planning		
SHEET N. PL 01 - 7 WR	DRAWING TITLE Proposed Basement and Ground Floor Plan	
DESIGNED BY: GOPLANS	DRAWN BY: SD	CHECKED BY: GOPLANS
DATE: 23/10/2024	SCALE As Indicated @ A1	
All dimensions to be cross-checked on site prior to completing drawings for a party wall process, ordering and/or structural purposes		
goplans		

