




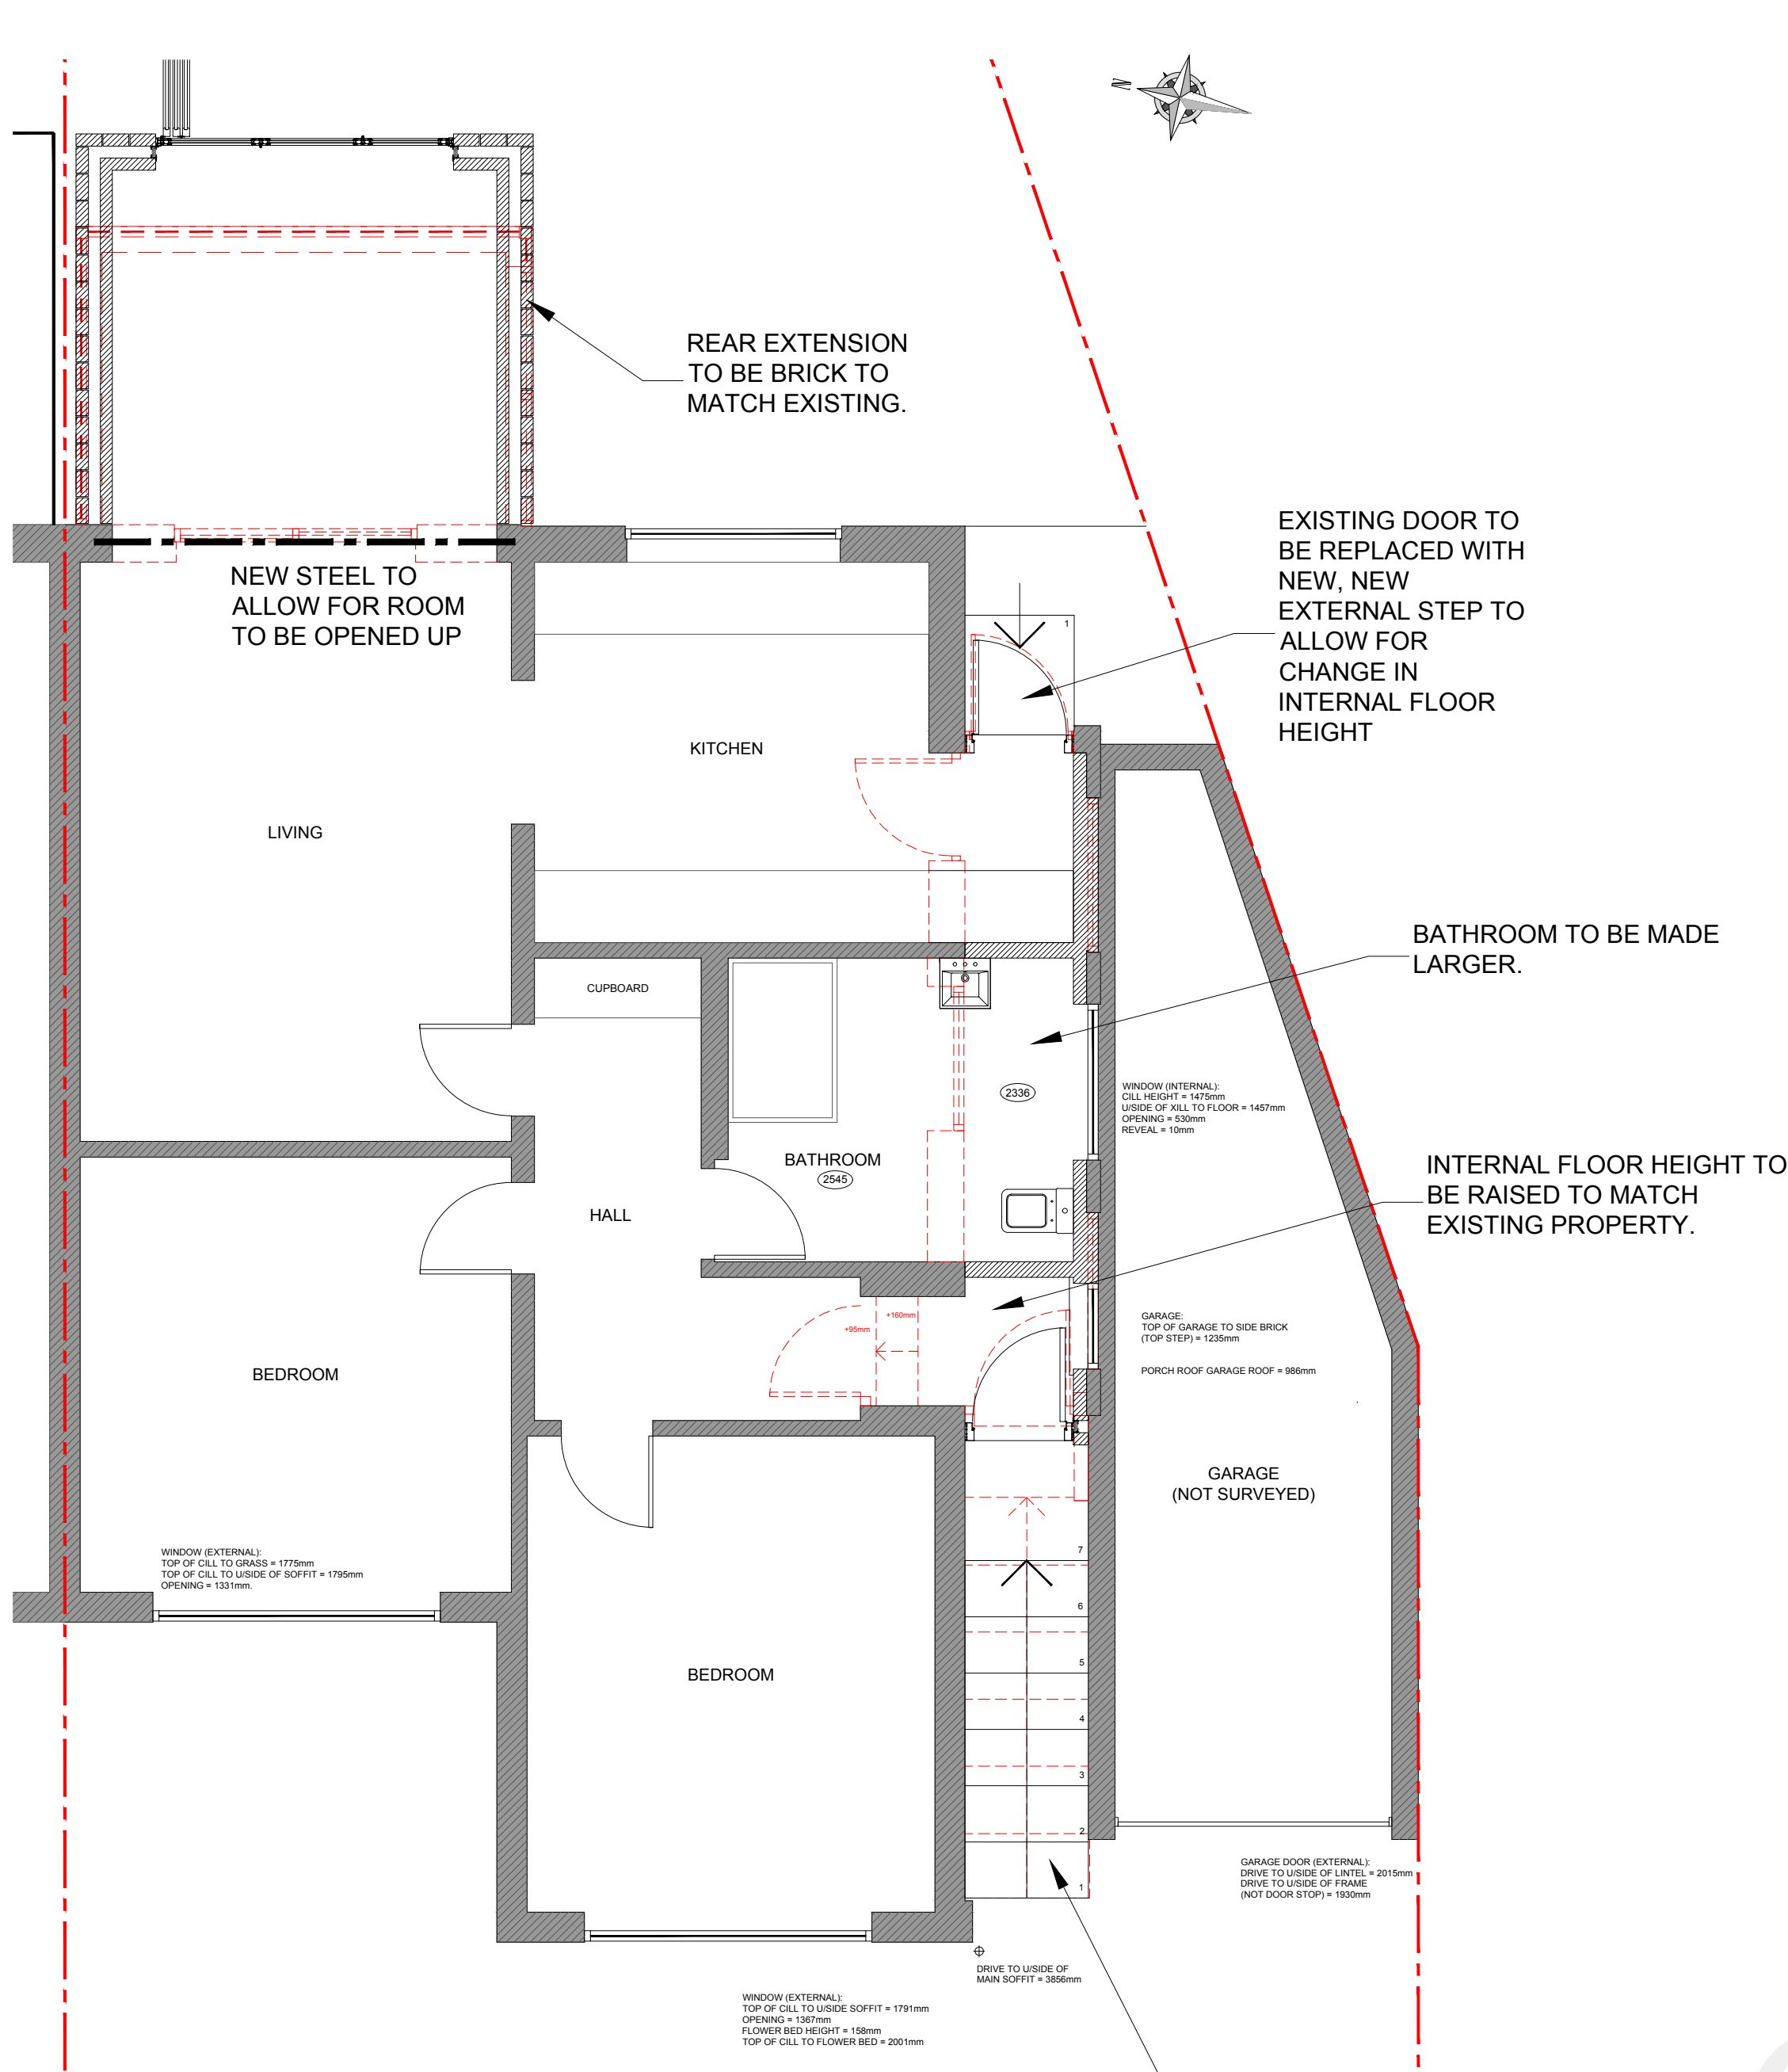


PROPOSED GROUND FLOOR PLAN
SCALE 1:50 @ A1 / 1:100 @ A3

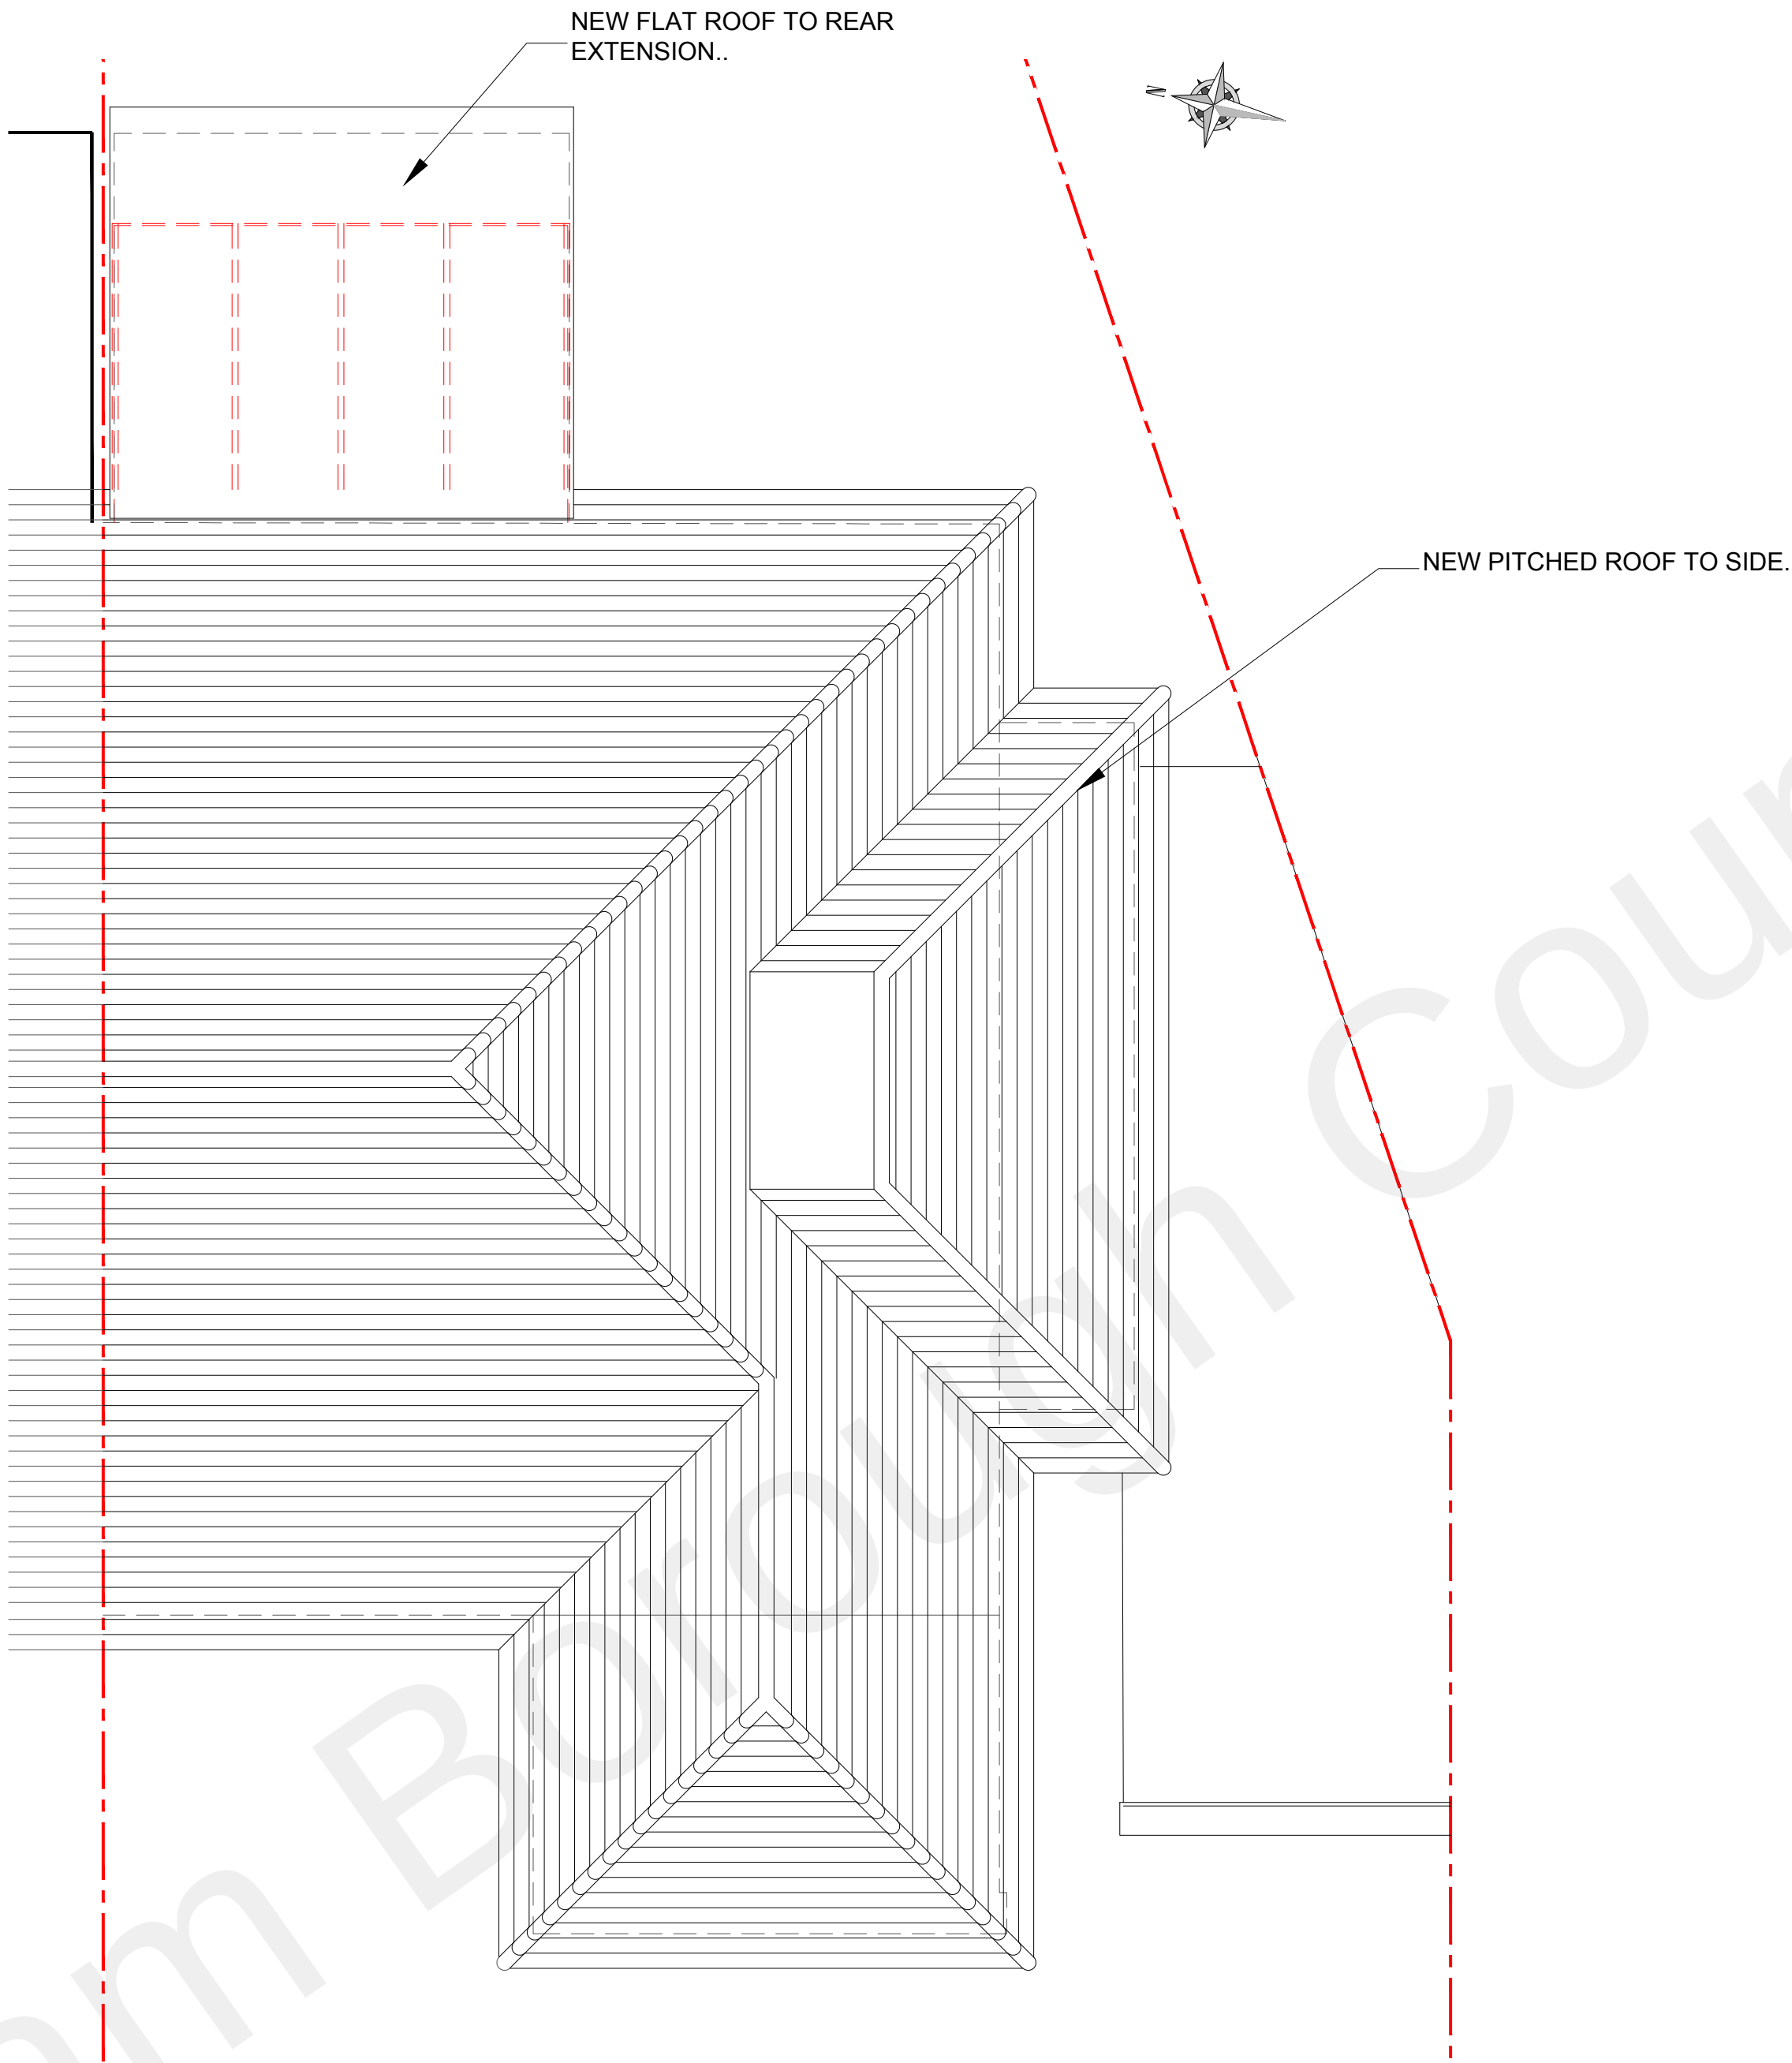


PROPOSED ROOF PLAN
SCALE 1:50 @ A1 / 1:100 @ A3

EXISTING EXTERNAL STEPS
TO BE REINTRODUCED TO
ALLOW FOR CHANGE IN
INTERNAL FLOOR HEIGHT.

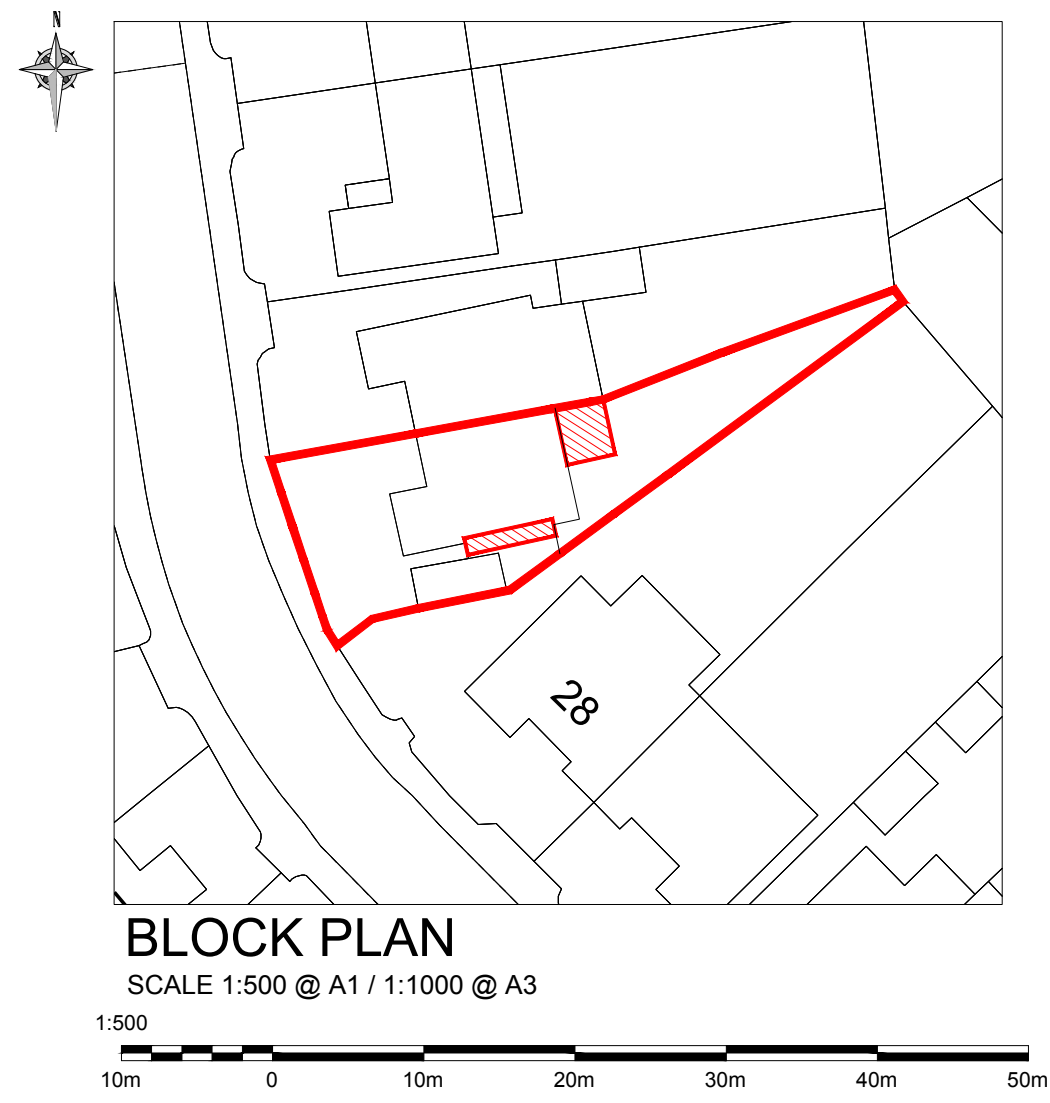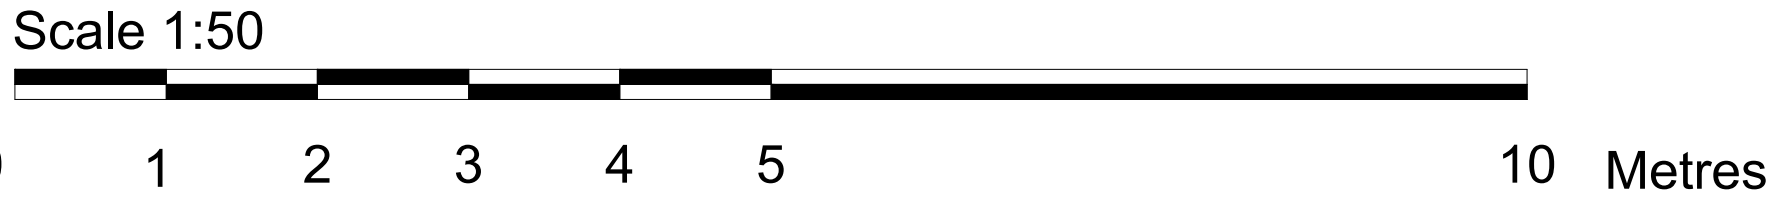

BLOCK PLAN
SCALE 1:500 @ A1 / 1:1000 @ A3

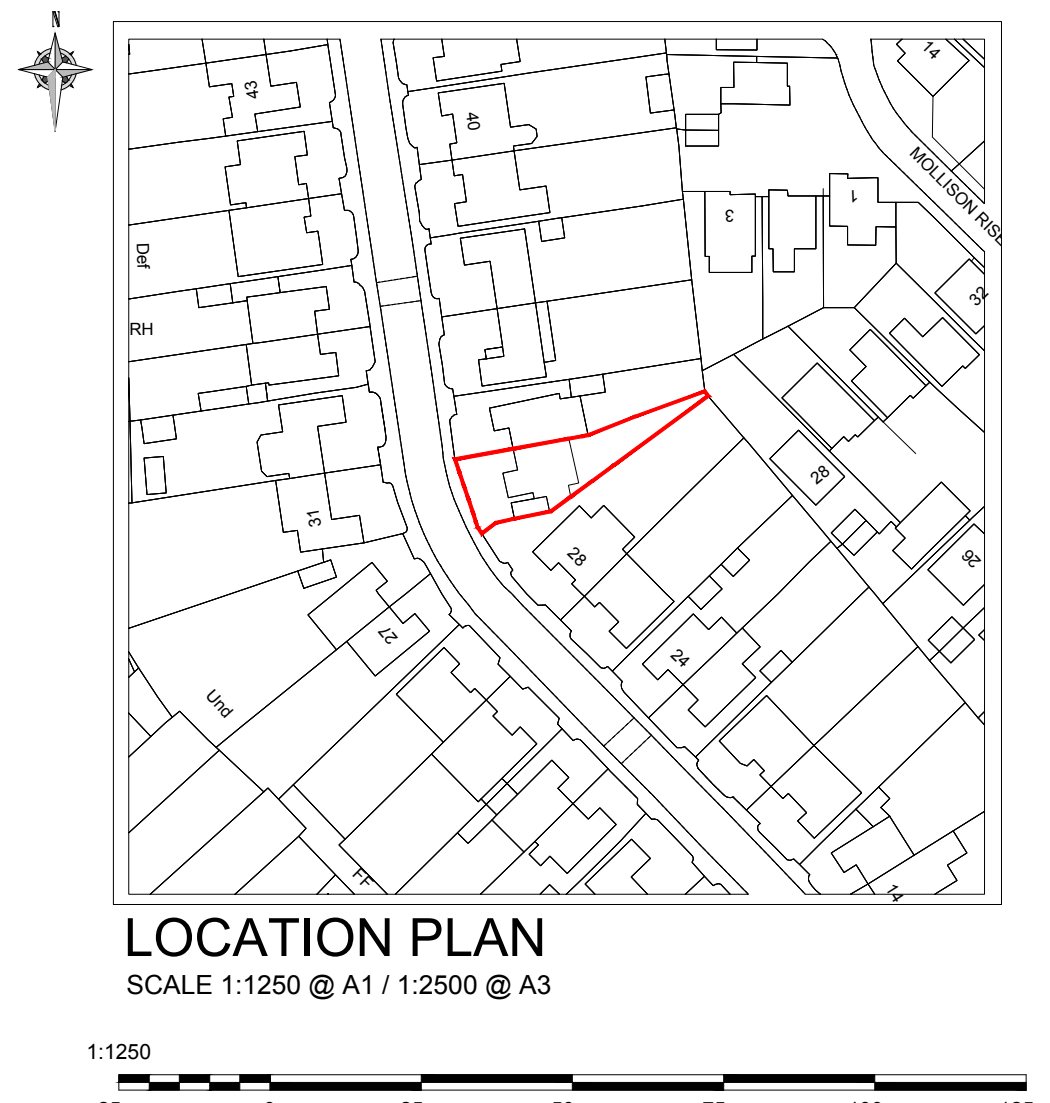

LOCATION PLAN
SCALE 1:1250 @ A1 / 1:2500 @ A3

FOR PLANNING

DO NOT SCALE FROM THIS DRAWING.


ALL DIMENSIONS MAY VARY ON SITE AND TO
BE CHECKED BEFORE COMMENCING WORK.

WORKS PROPOSED IN THESE DRAWINGS
ASSUMES DEVELOPER / CLIENT COMPLIANCE
WITH RELEVANT HEALTH AND SAFETY (CDM)
REGULATIONS AND REQUIREMENTS OF THE
PARTY WALL ETC ACT 1996. CDM SERVICES
ARE NOT PROVIDED OR OFFERED BY
CADARCH LIMITED.

Rev:	Description:	Date:
------	--------------	-------

This drawing is the property of CADARCH LIMITED. Copyright is reserved. The drawing is issued on the condition that it is not copied, reproduced, retained or disclosed to any unauthorised person, either wholly or in part.

CADARCH LIMITED
Company No. 10908643
18 Summerhouse Drive, Boxley, Kent
DA5 2HP
Mob: 07719530451
<http://www.cadarchlimited.com>

 
Email: cadarch@gmx.co.uk

Client:

MR. J. ARTHUR

Project:

30 MARLING WAY
GRAVESEND
KENT
DA12 4DN

Drawing Title:

PROPOSED PLANS

Scale:	1:50 @ A1 1:100 @ A3	Date:	AUGUST 2021	Frame Size:	A1
Drawing Ref:	21MW-020721-P-003	Revision:	/		