


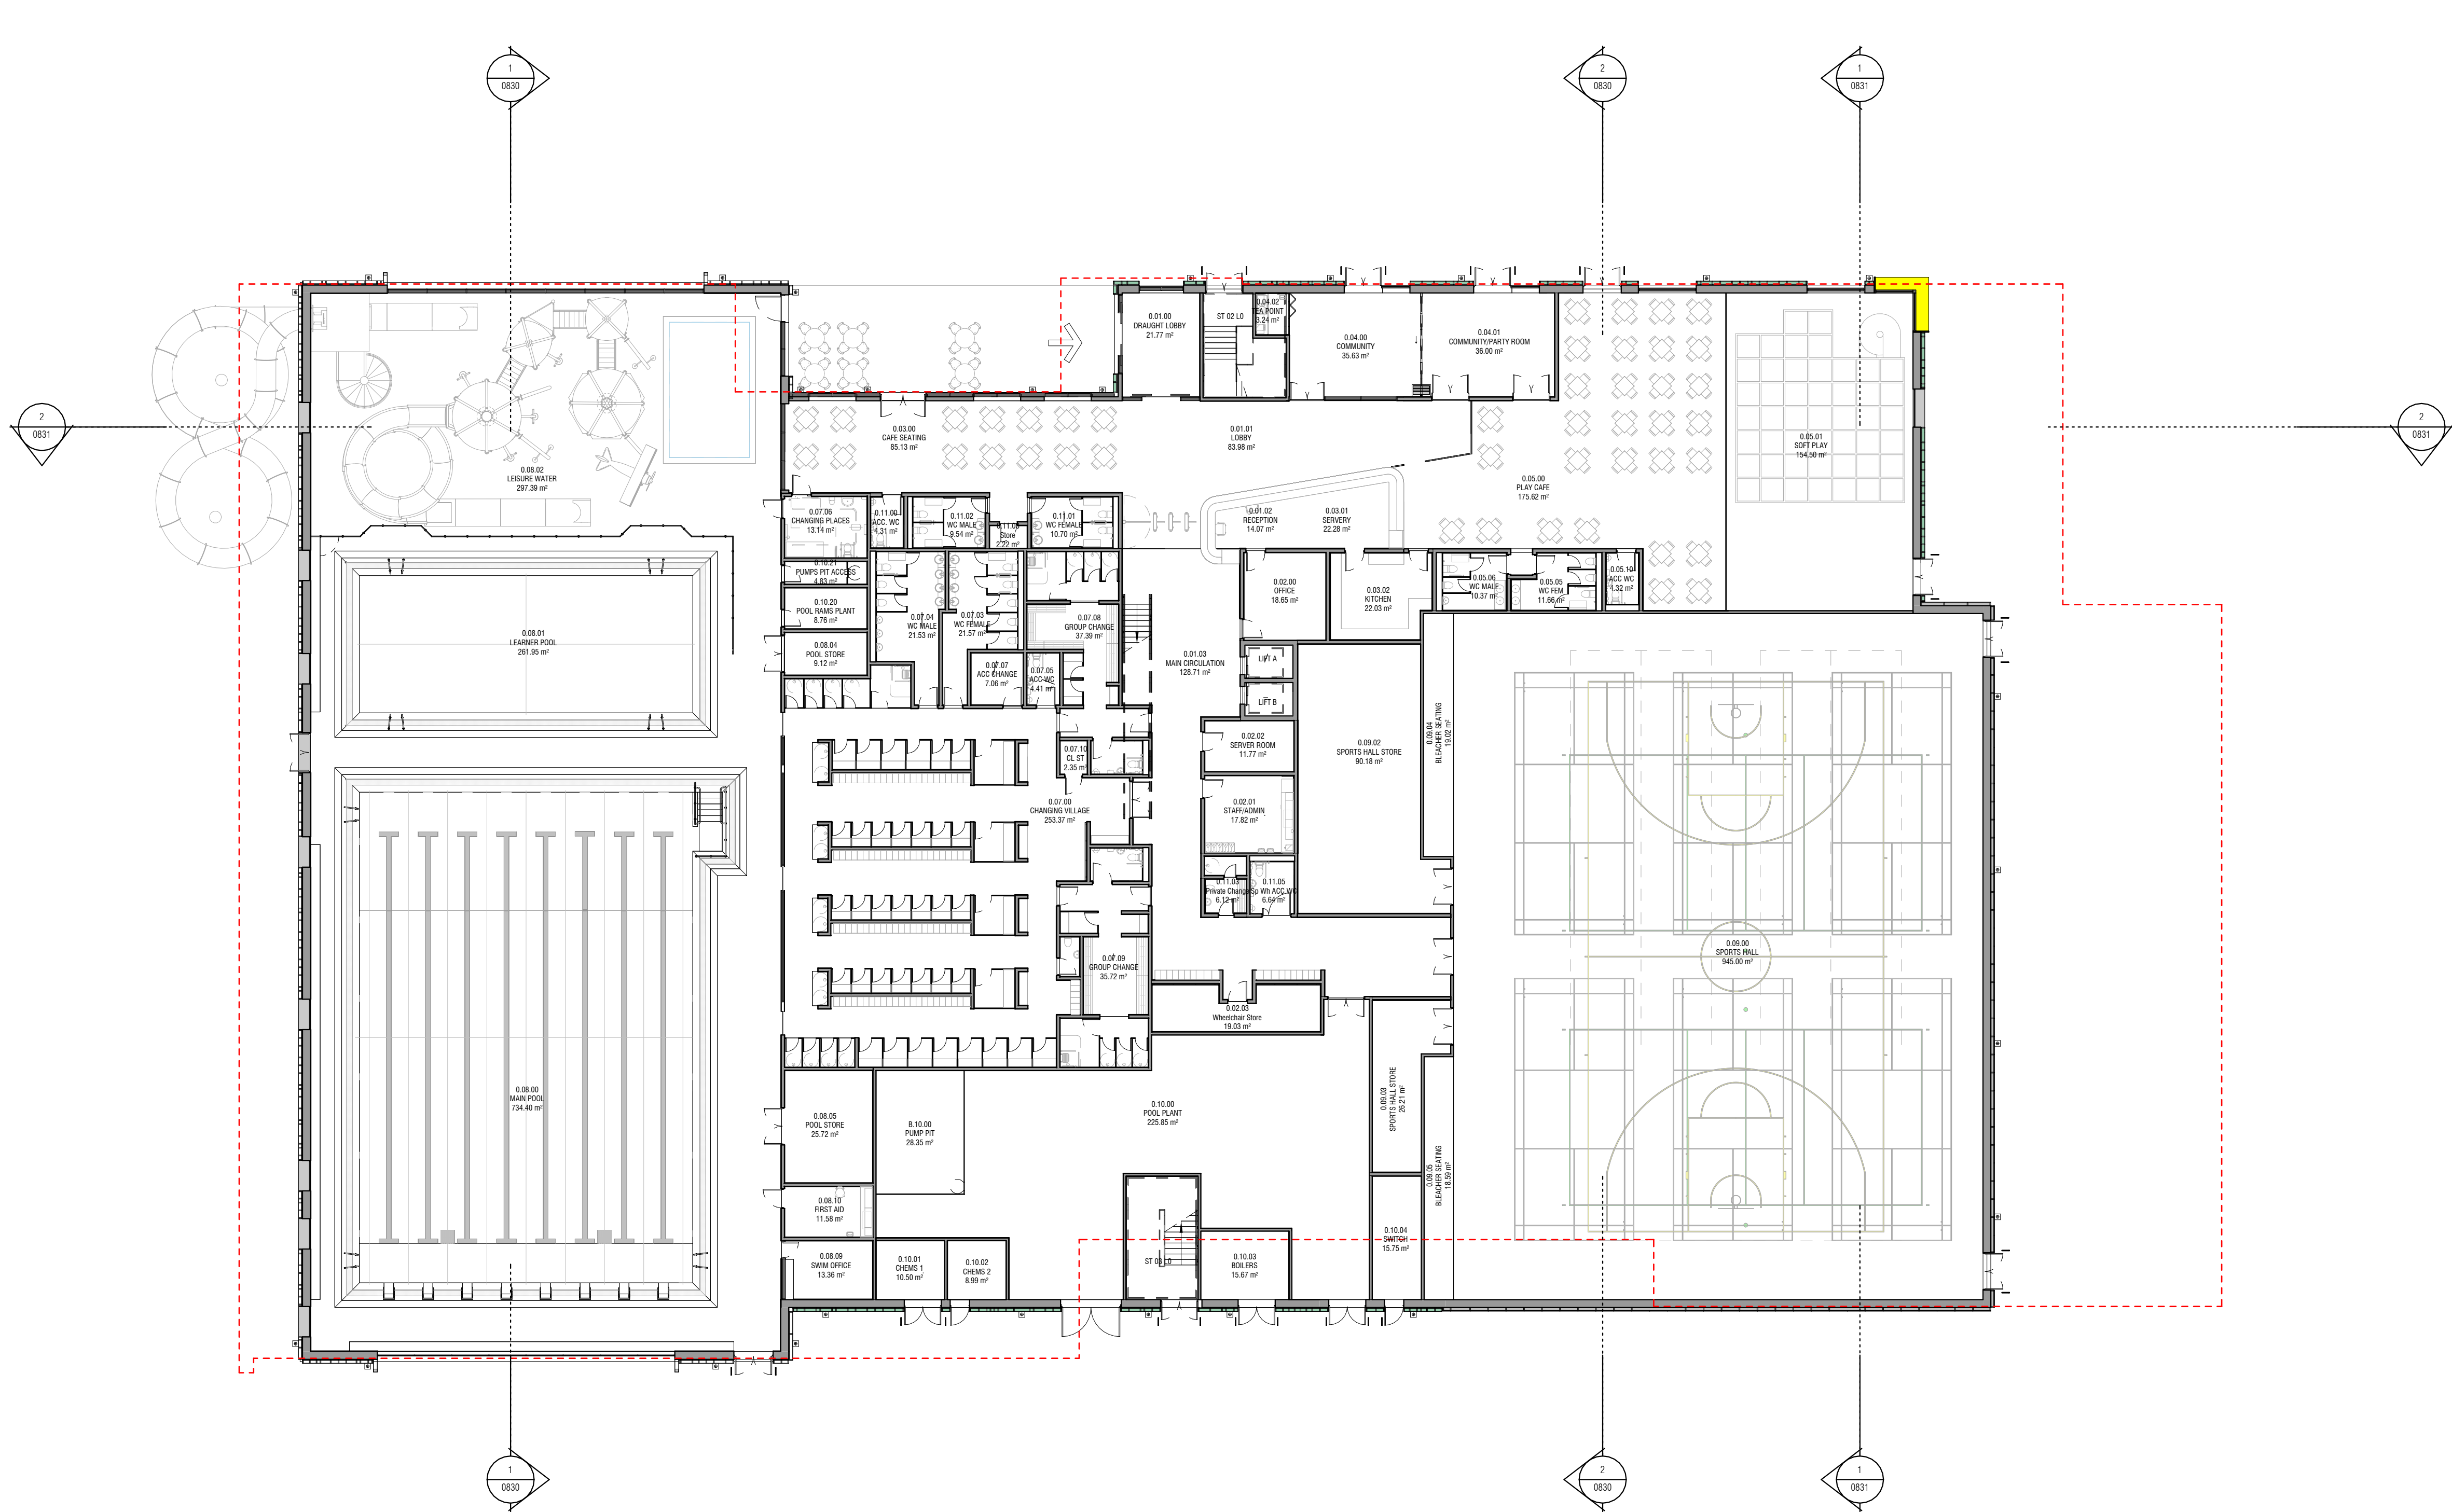

NOTE

Revision	Date	Description	By/Ch
P01	03/02/2023	Update	AS
P02	30/06/2023	Planning submission	AS
P03	09/12/2025	Planning submission	S&P

STATUS
Gravesham Borough Council

SPACE PLACE

+44 800 909 8008 answers@space-place.com www.space-place.com

STATUS Stage 3

PROJECT
Gravesham Cascades Leisure Centre

DRAWING
GA Ground Floor Plan

SCALE 1:200 SHEET SIZE DRAWN BY AS CHECKED BY JB DATE 25/11/22
PROJECT NO. DRAWING NO. REVISION
GCLC- ASP- B1- 00- D- A- 0810- P03

