
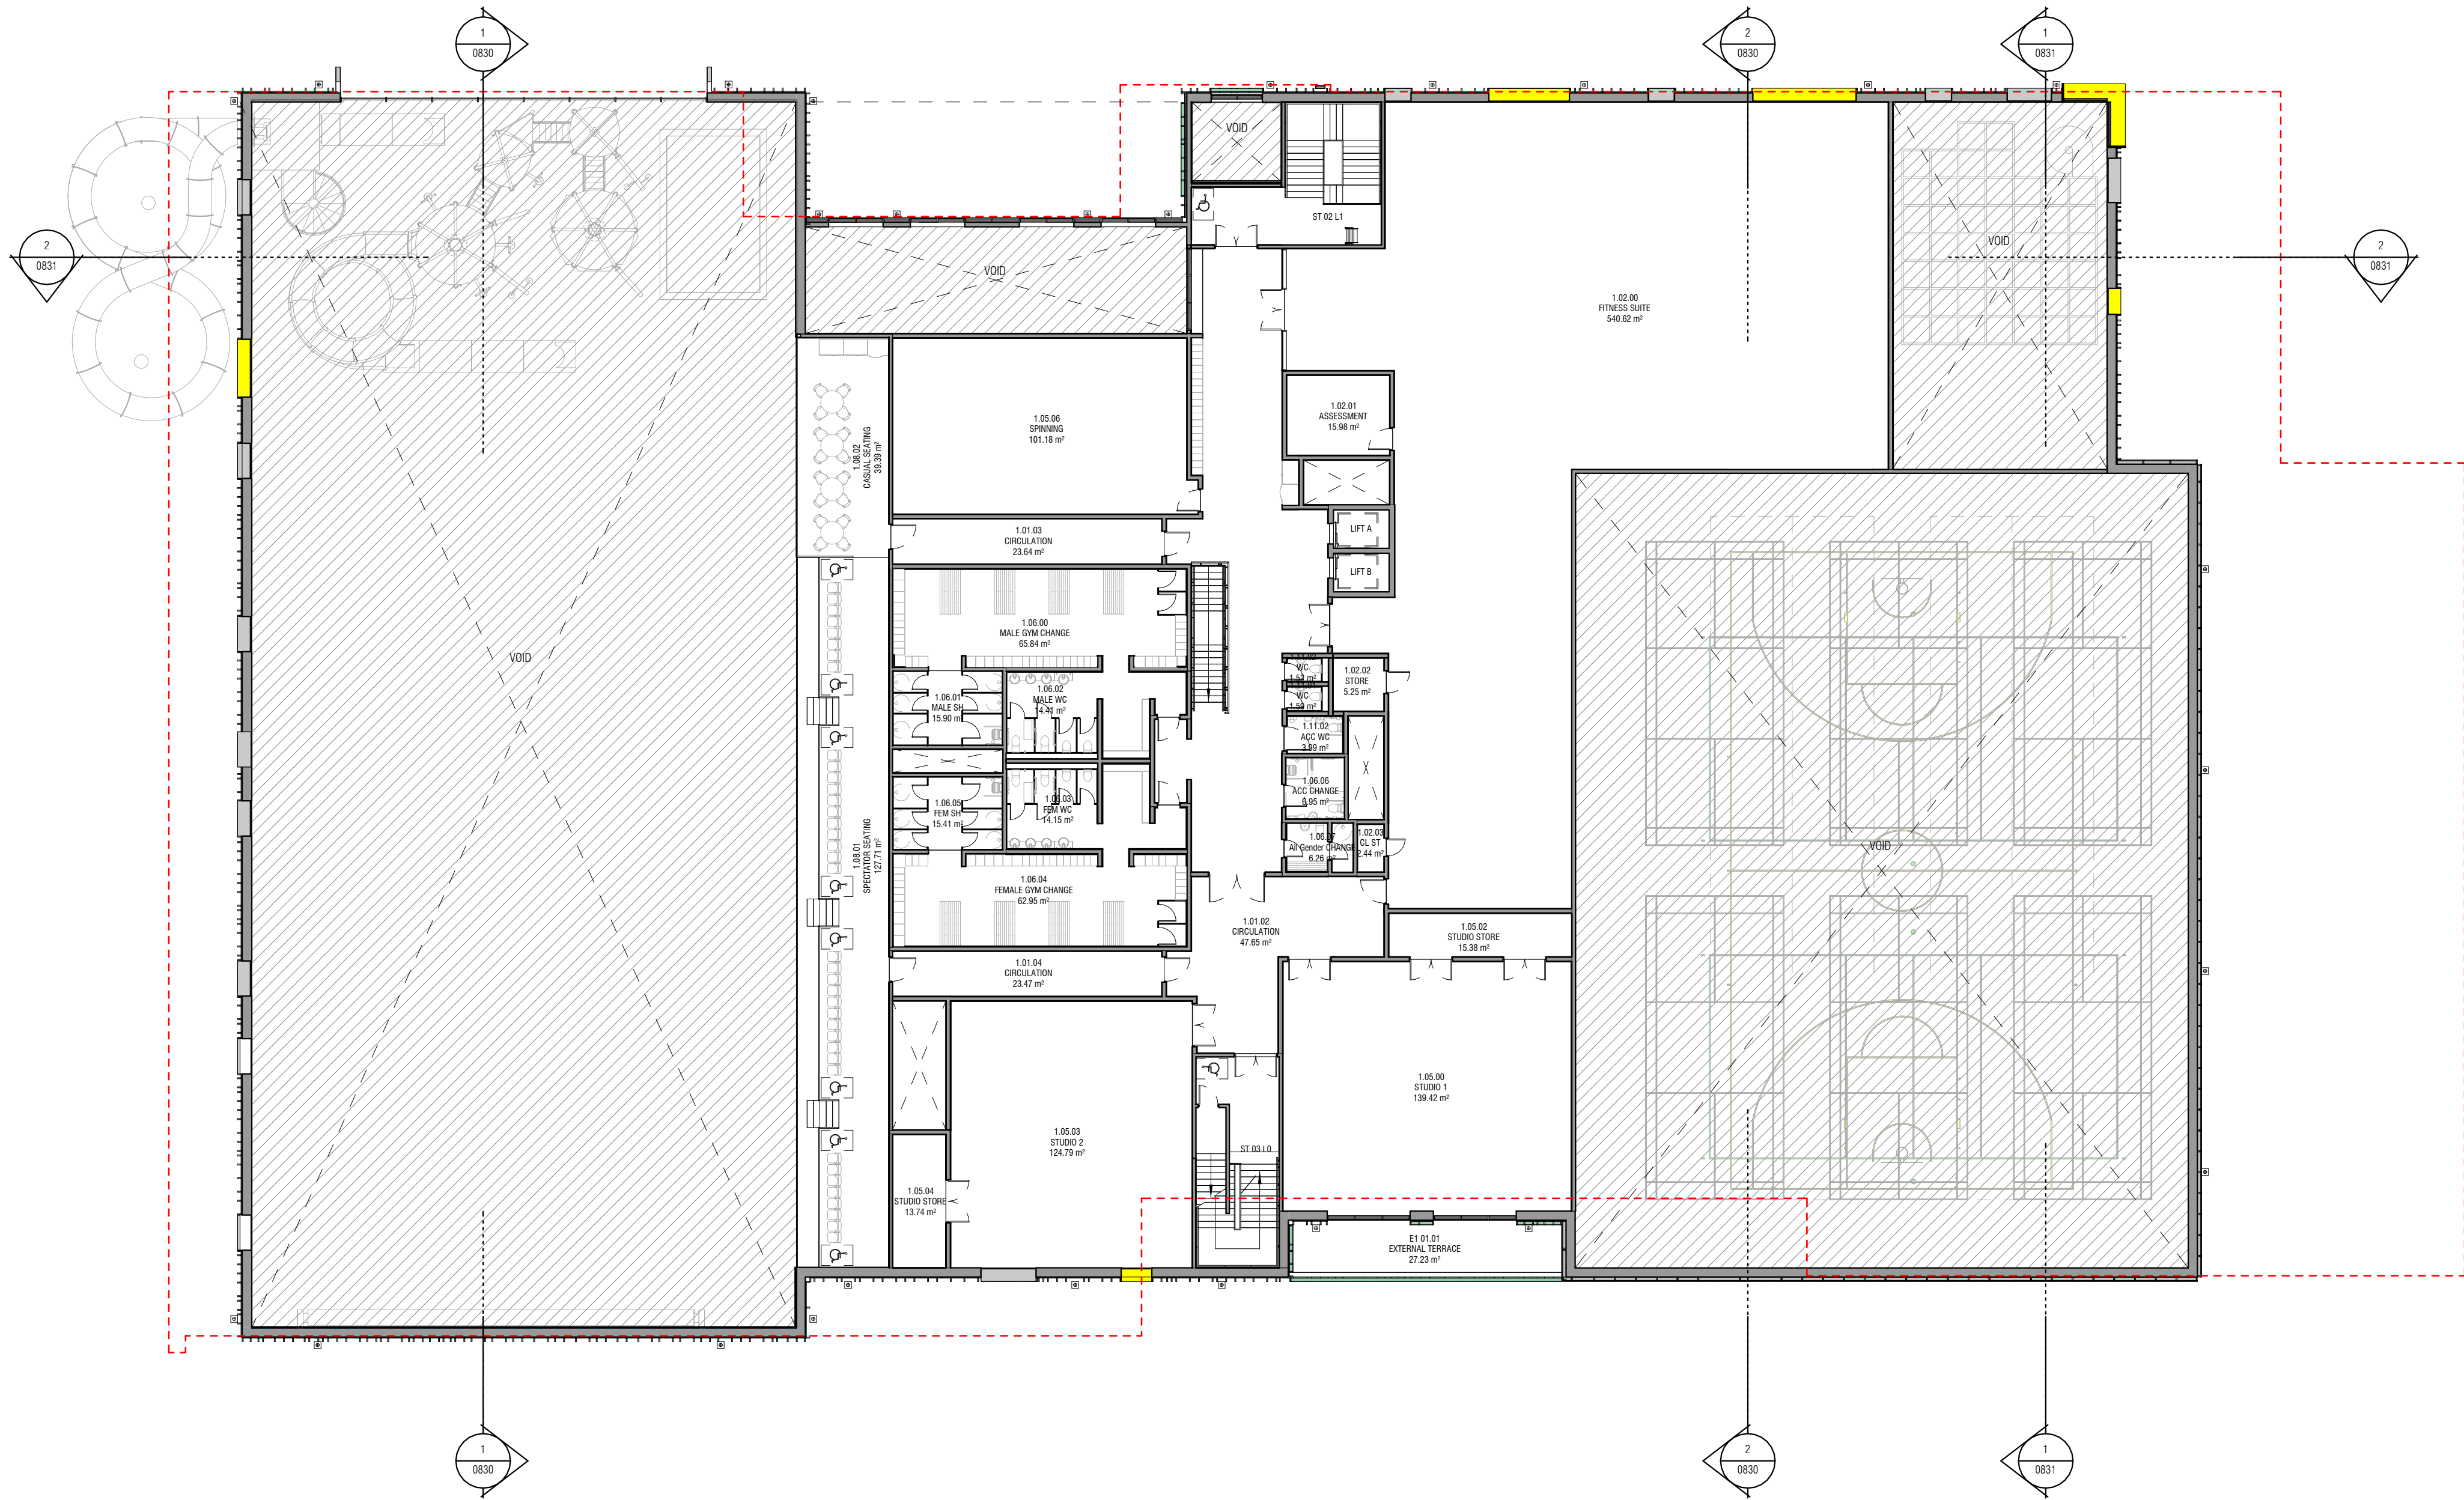


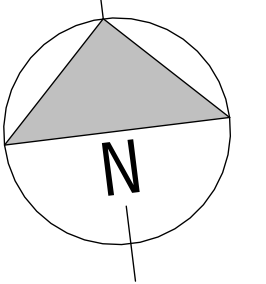

NOTE

Revision	Date	Description	By/Ch
P01	17/01/2023	Revision	AS
P02	30/06/2023	Planning submission	AS
P03	09/12/2025	Planning submission	S&P

STATUS
Gravesham Borough Council

SPACE & PLACE

+44 800 909 8008 answers@space-place.com www.space-place.com

STATUS Stage 3

PROJECT
Gravesham Cascades Leisure Centre

DRAWING
GA First Floor Plan

SCALE 1 : 200 SHEET SIZE DRAWN BY AS CHECKED BY AS DATE 25/11/22
PROJECT NO. DRAWING NO. REVISION
GCLC- ASP- B1- 01- D- A- 0811- P03

