



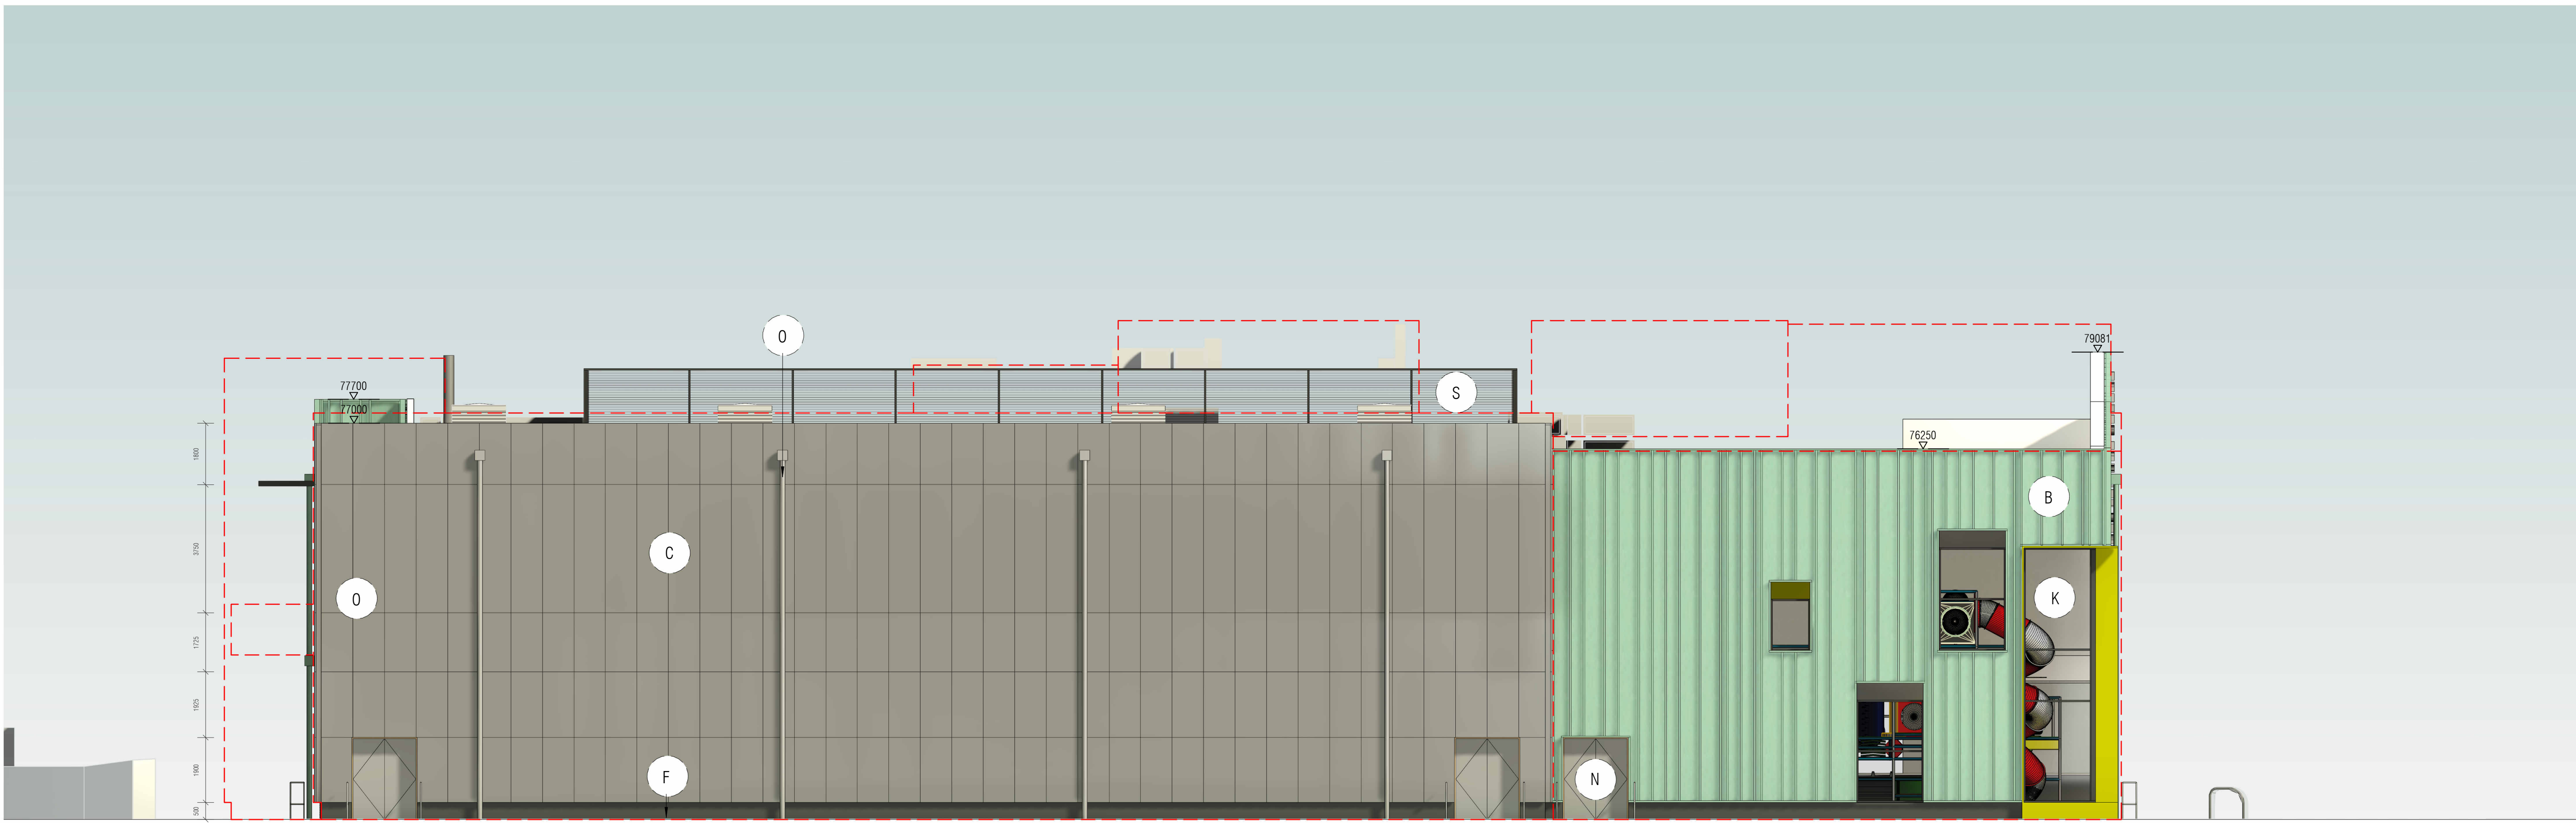

- (A) Metal Cladding with vertical profiled feature strips. Colour to suit bronze/copper effect. 3 different widths of vertical panels to reflect randomisation.
- (B) Metal Cladding with vertical profiled feature strips. Colour to suit patina green effect. 3 different widths of vertical panels to reflect randomisation.
- (C) Light grey PPC Aluminium Cladding.
- (E) Grey roof system with grey profiled strips to appear as standing seam effect.
- (F) Dark grey brick plinth.
- (G) Window/curtain walling feature reveal in PPC metal cladding in yellow.
- (H) Window/curtain walling feature reveal in PPC metal cladding in grey.
- (I) Leisure zone external and internal flume rides.
- (J) Grey metal cladding with exposed feature fixings.
- (K) Grey PPC curtain walling or windows systems. Generally utilised with glazed panels, some spandrel panels will be included in the North elevation on the Cafe and Soft Play areas.
- (L) Lightweight canopy system.
- (M) PPC light grey metal fascia cladding.
- (N) Doors metal finish powder coated (dark/charcoal grey).
- (O) External RMP's. Colour to match cladding.
- (P) 1800mm Fence to protect flume rides.
- (R) PPC Grey metal loured door.
- (S) Grey metal loured plant screen.
- (T) Boilers flue to extend 3m above roof level.
- Planning Approved Scheme Elevation Outline

1 East Elevation
1:100

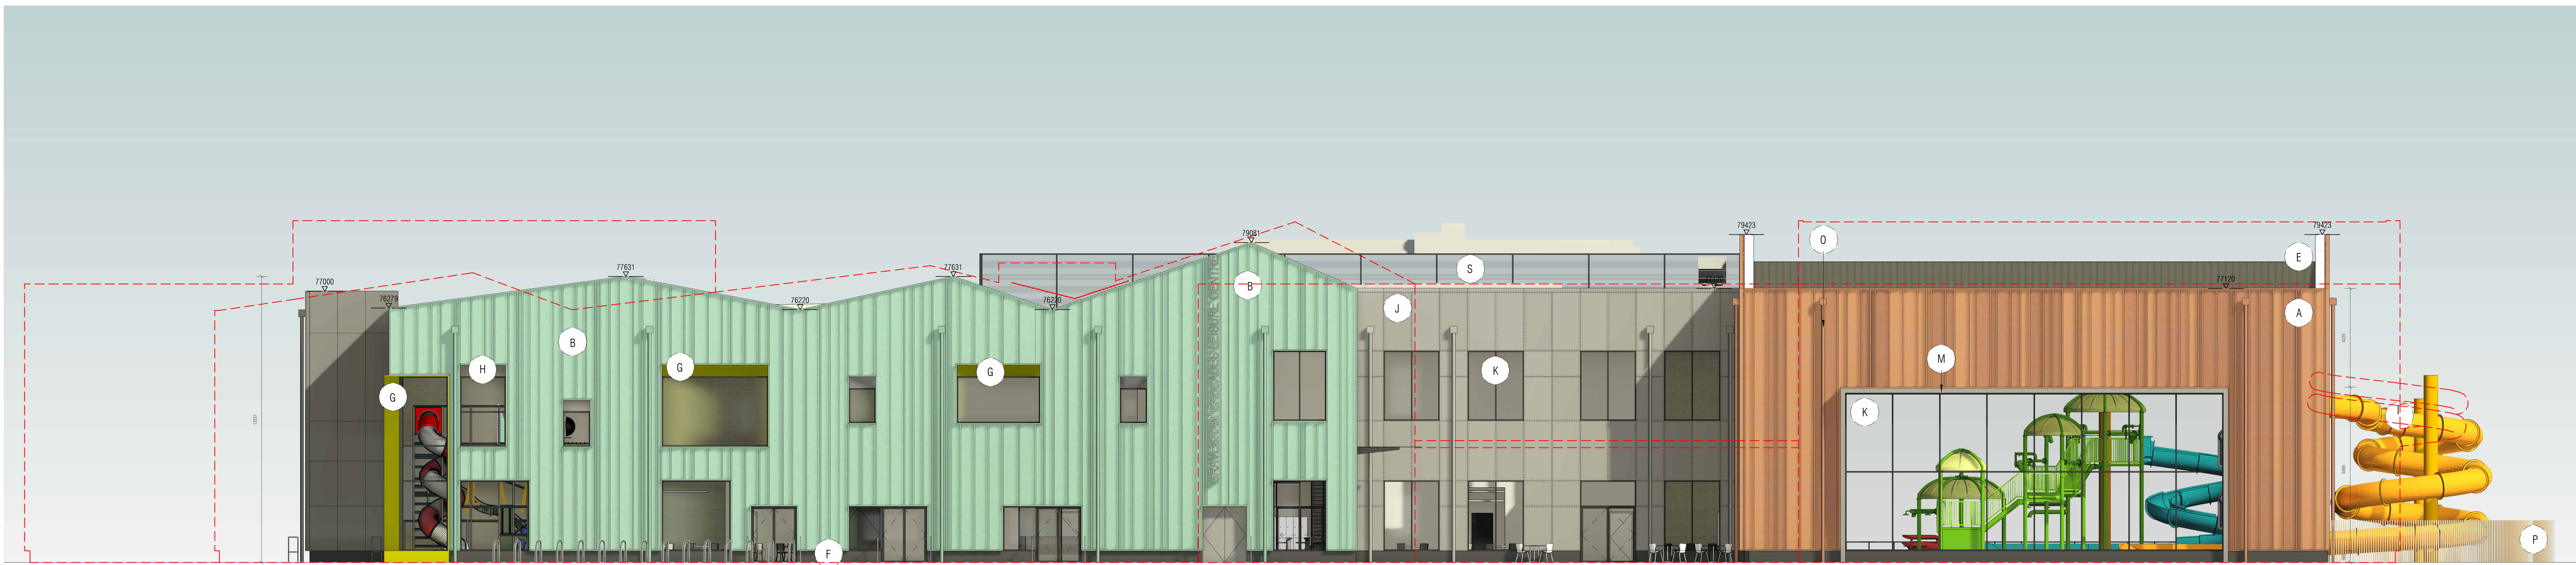

2 North Elevation
1:100

NOTE

Revision	Date	Description	By/Ch
P01	30/06/2023	Planning submission	AS
P02	09/12/2023	Planning submission	S&P

STATUS
Gravesham Borough Council

SPACE & PLACE

+44 (0)20 900 8000 info@space-place.com www.space-place.com

STATUS Stage 3

PROJECT
Gravesham Cascades Leisure Centre

DRAWING
Elevations- North & East

SCALE: As indicated SHEET SIZE: DRAWN BY: AS CHECKED BY: JR DATE: 20/11/22

PROJECT NO. DRAWING NO. REVISION
GCLC- ASP- B1- XX- D- A- 0820- P02

0 2 10 20
Scale in Meters