

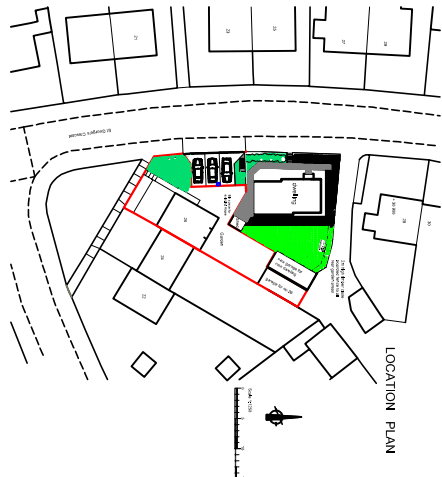


EXISTING SITE PLAN

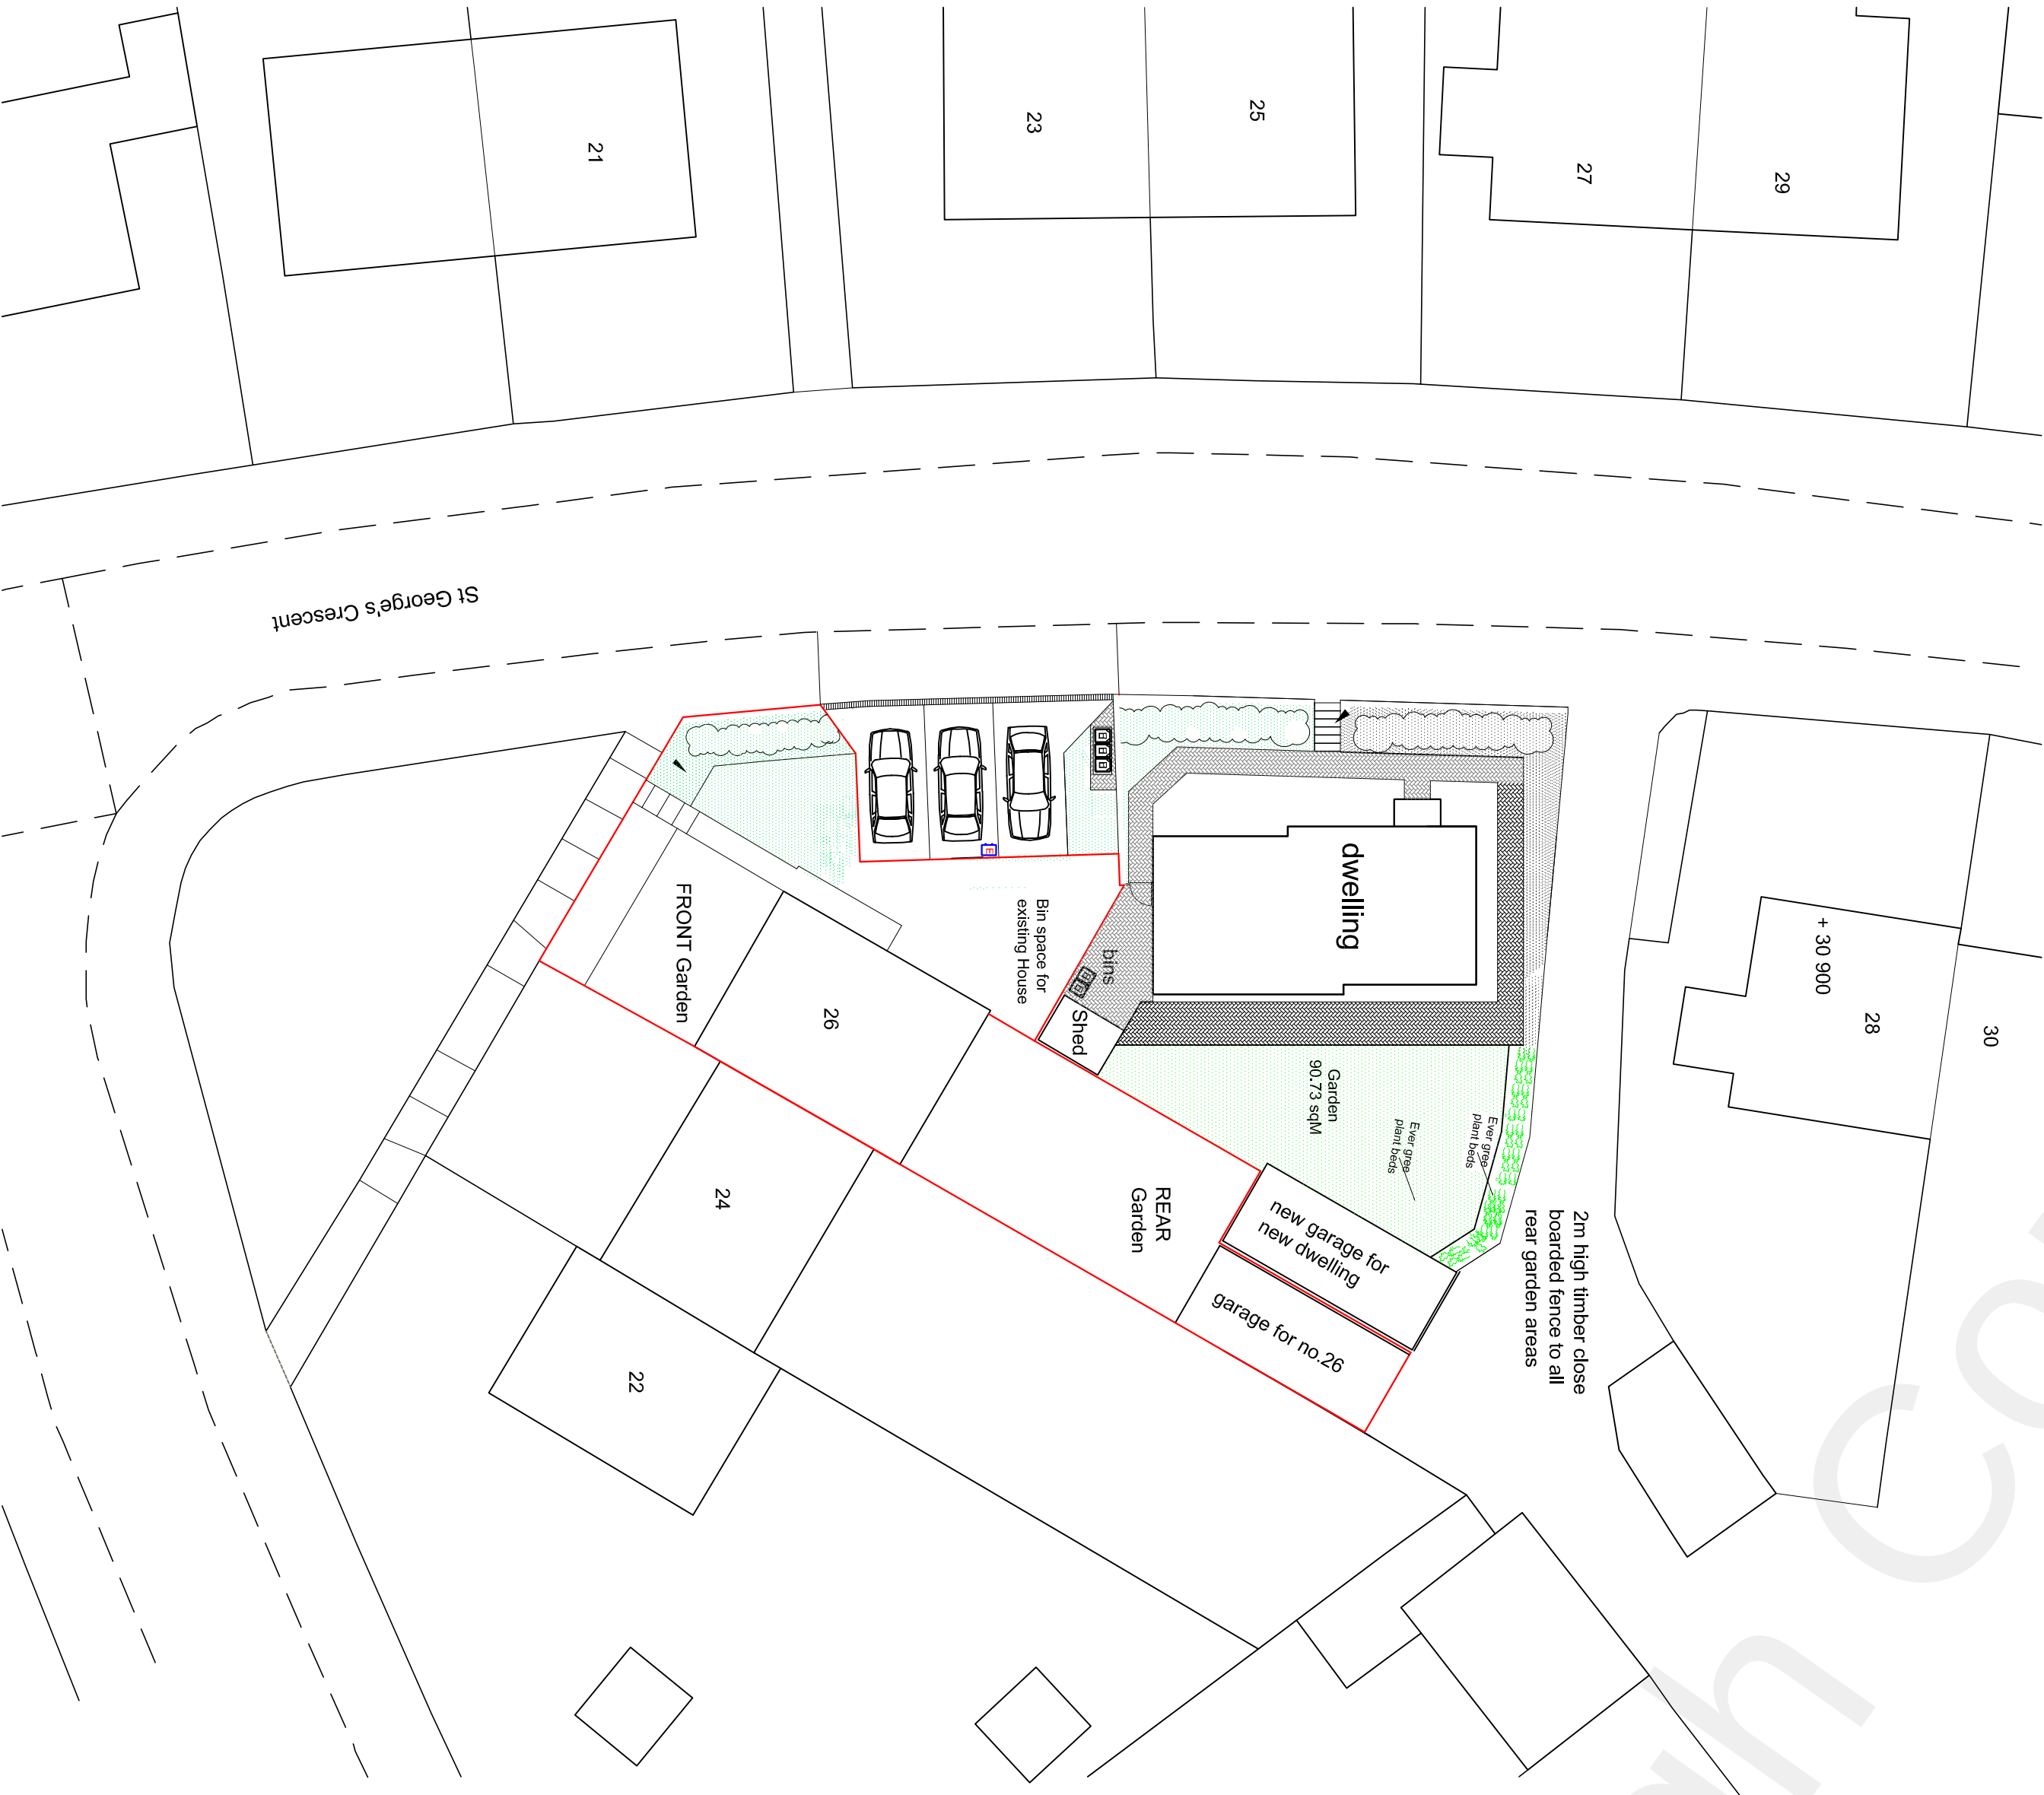

PROPOSED SITE PLAN

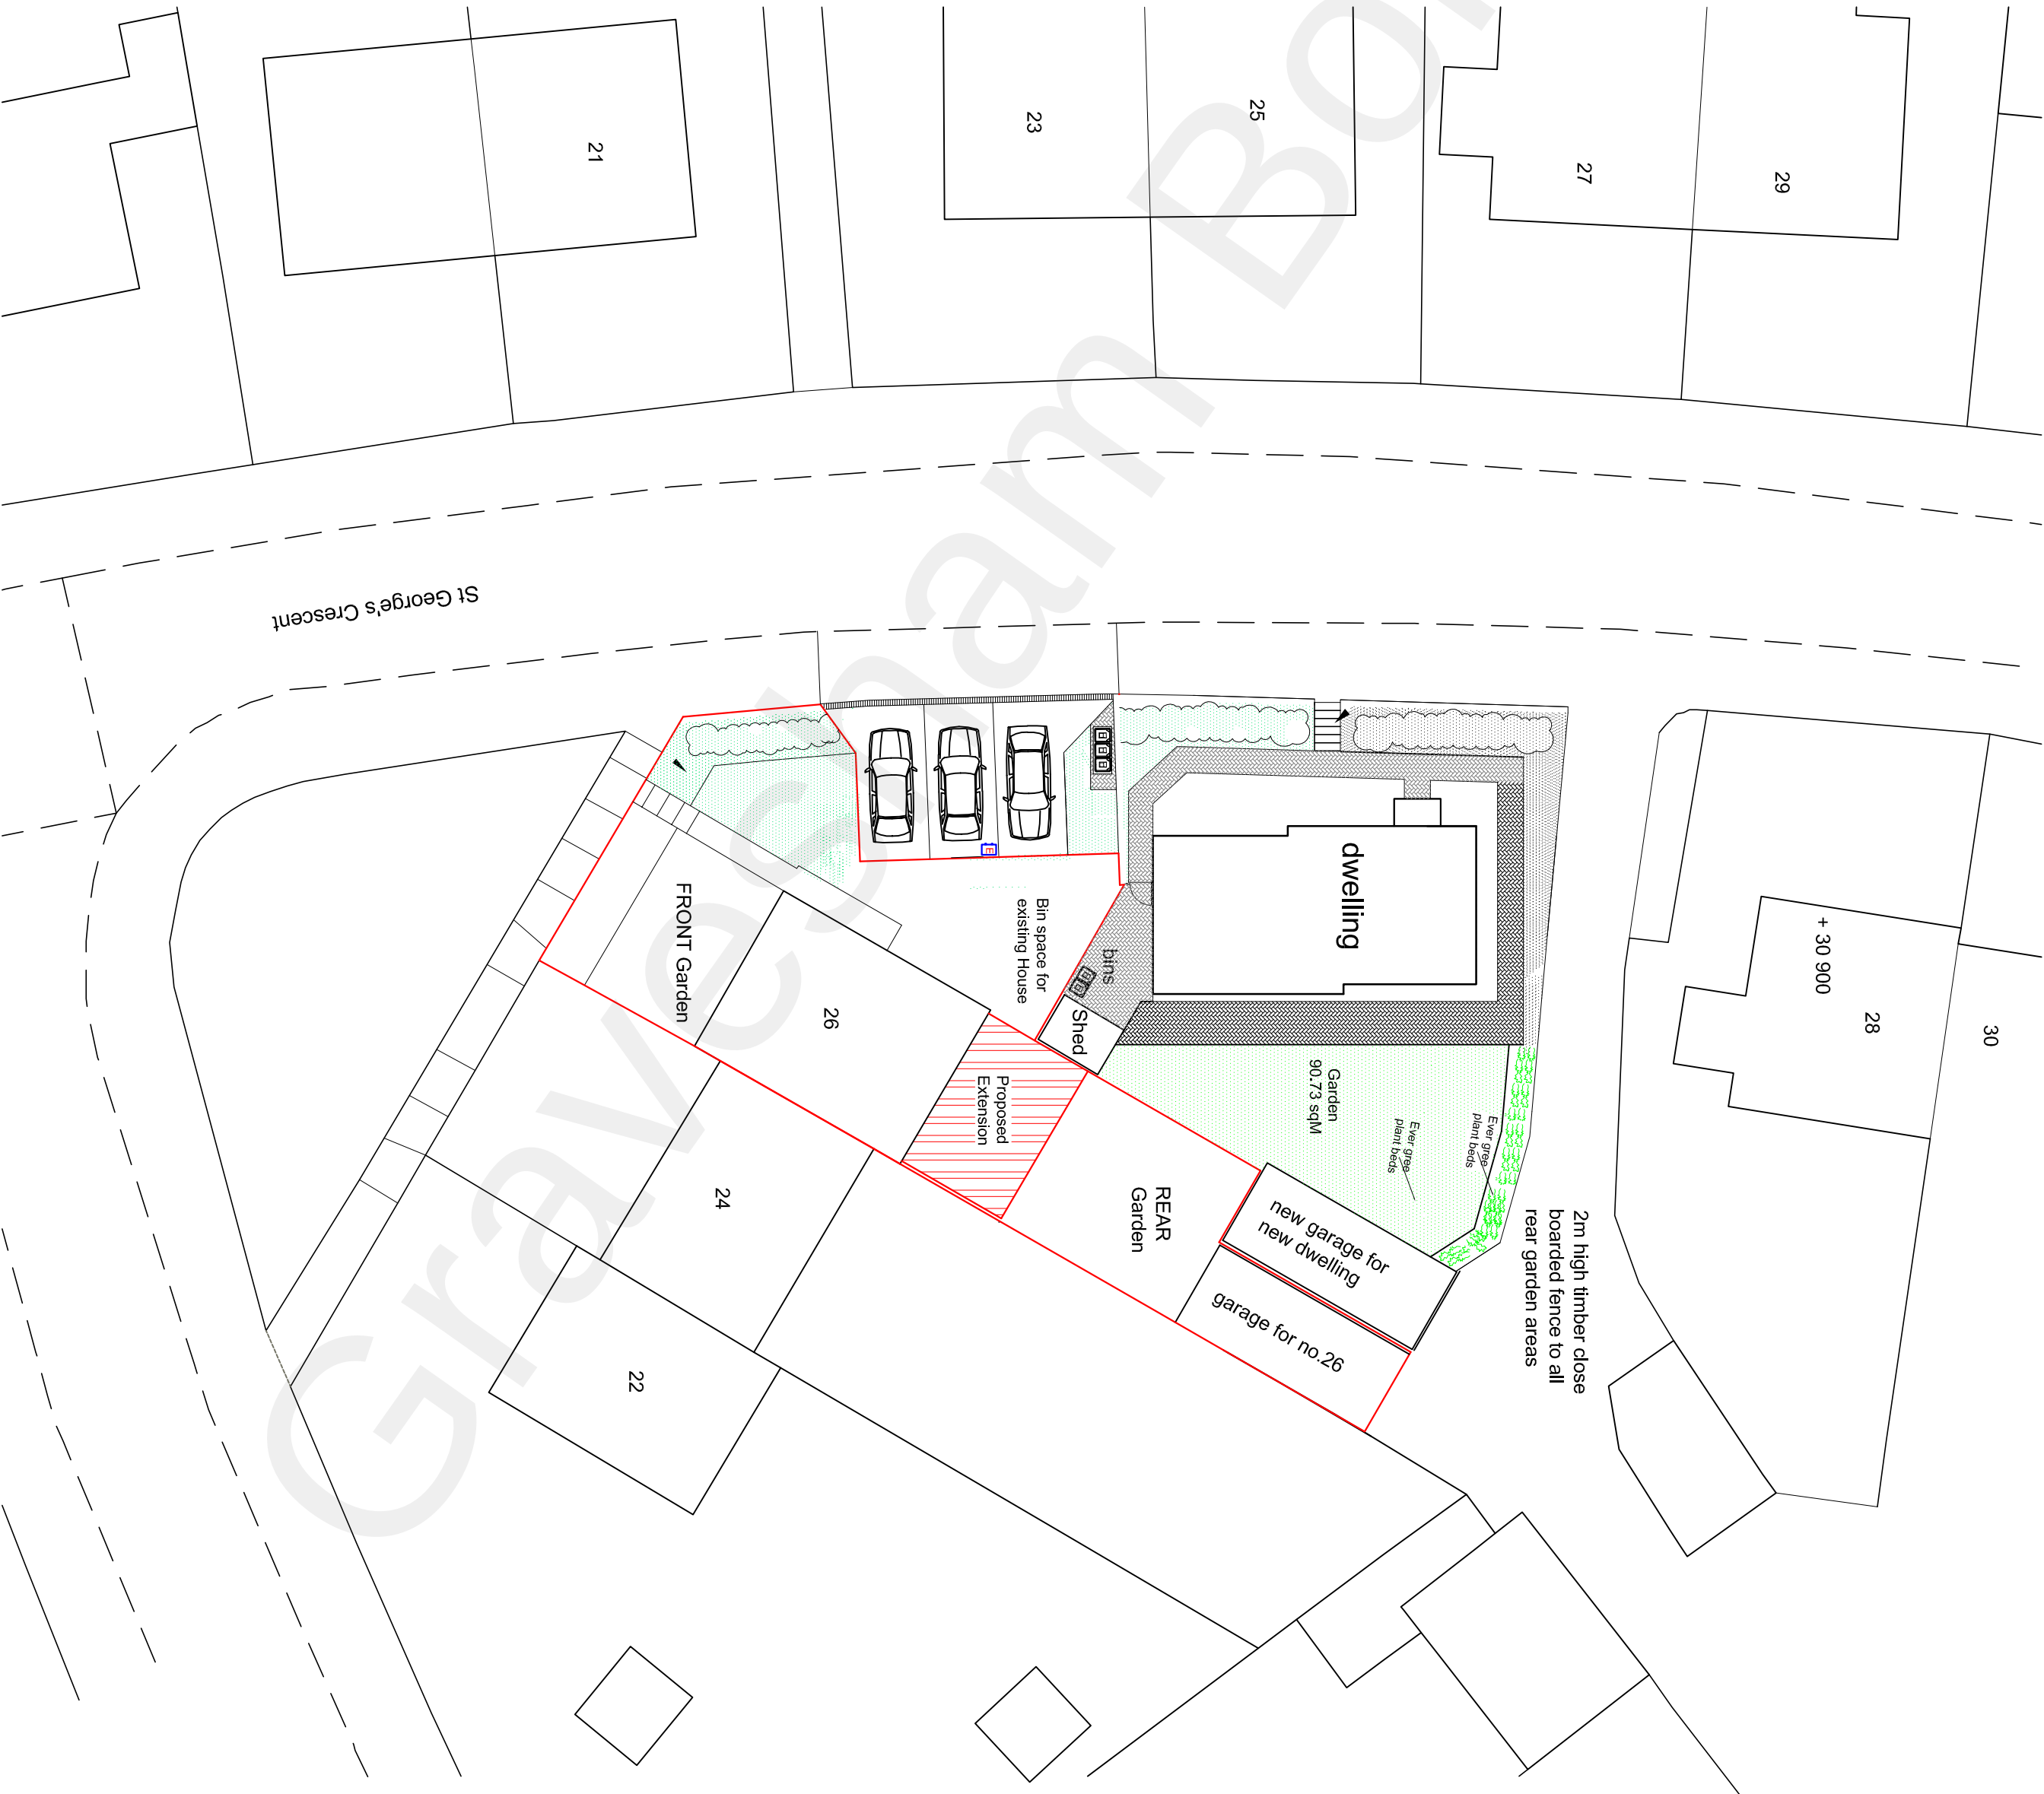

Future Vision
Planning & Development Consultants
Suite -104 ,
344-348 , High Road, Ilford
Essex, IG11 0DP
Tel: 0207 7659406
Email: info@futurevision27@gmail.com

CLIENT
Mr S. Singh

JOB TITLE
Proposal for single storey rear extension
and loft conversion to include roof changes and
formation of dormer in rear roof slope

SITE
26, St George's Crescent ,
Gravesend , DA12 4AR

DRAWING TITLE
Site & Location Plans

SCALE	DATE
1:200@A1 1:1250	03-11-2021
DRAWING NO.	REVISION
FW2021-3A	A