


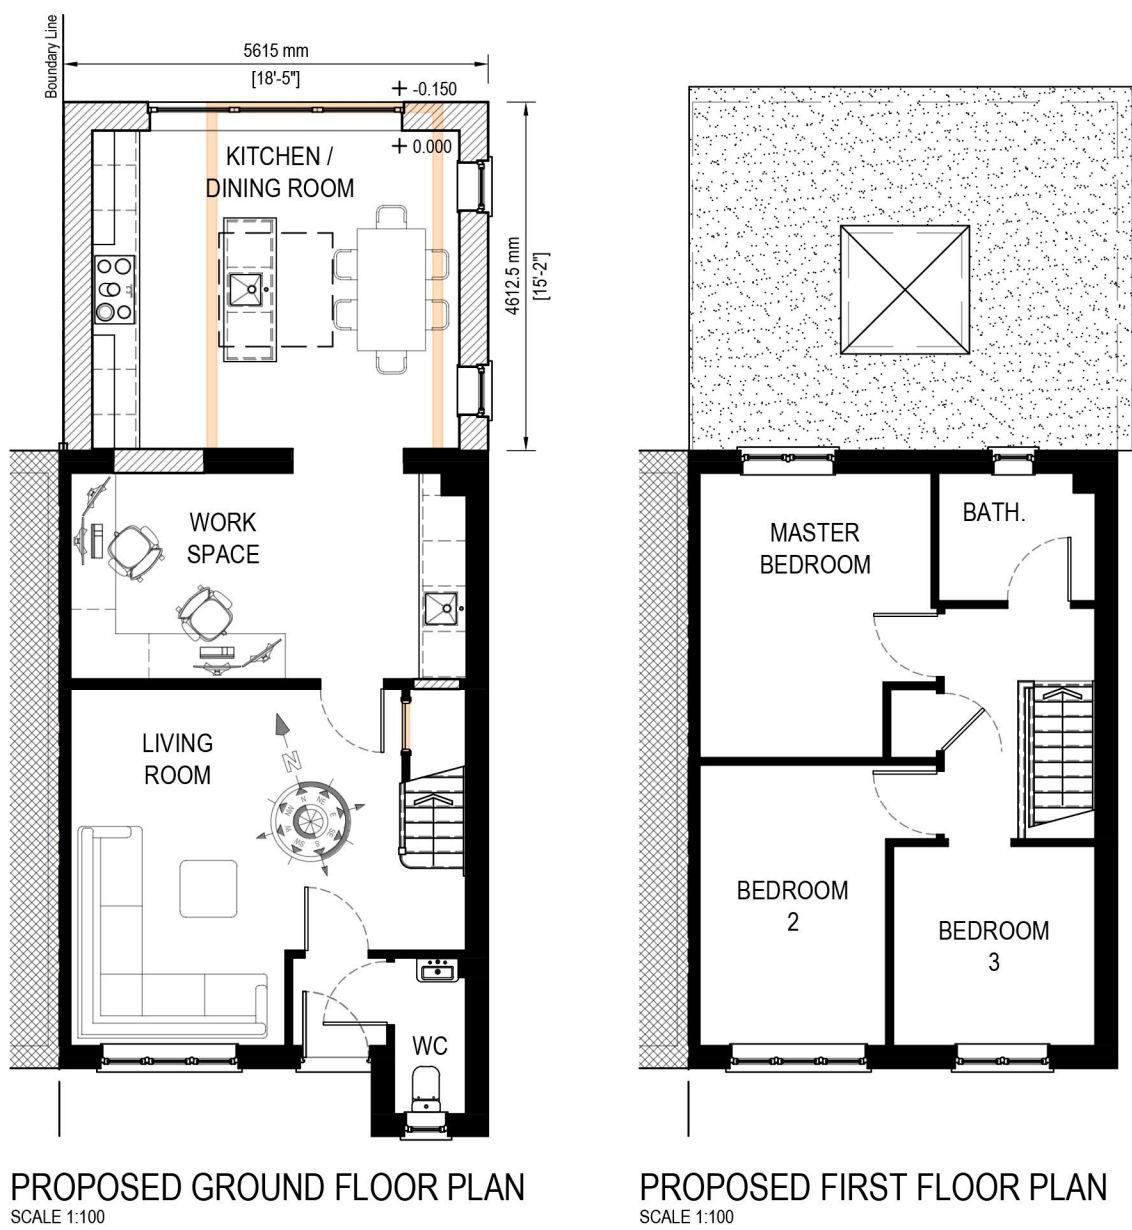
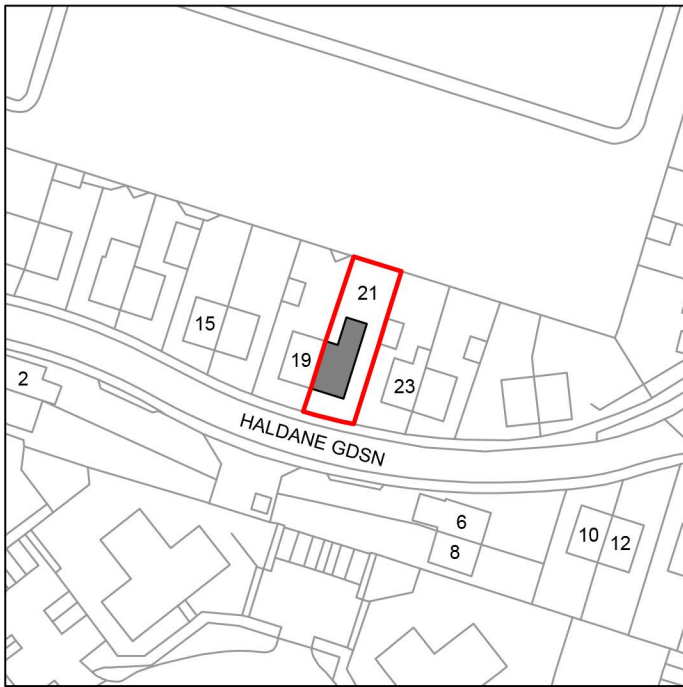
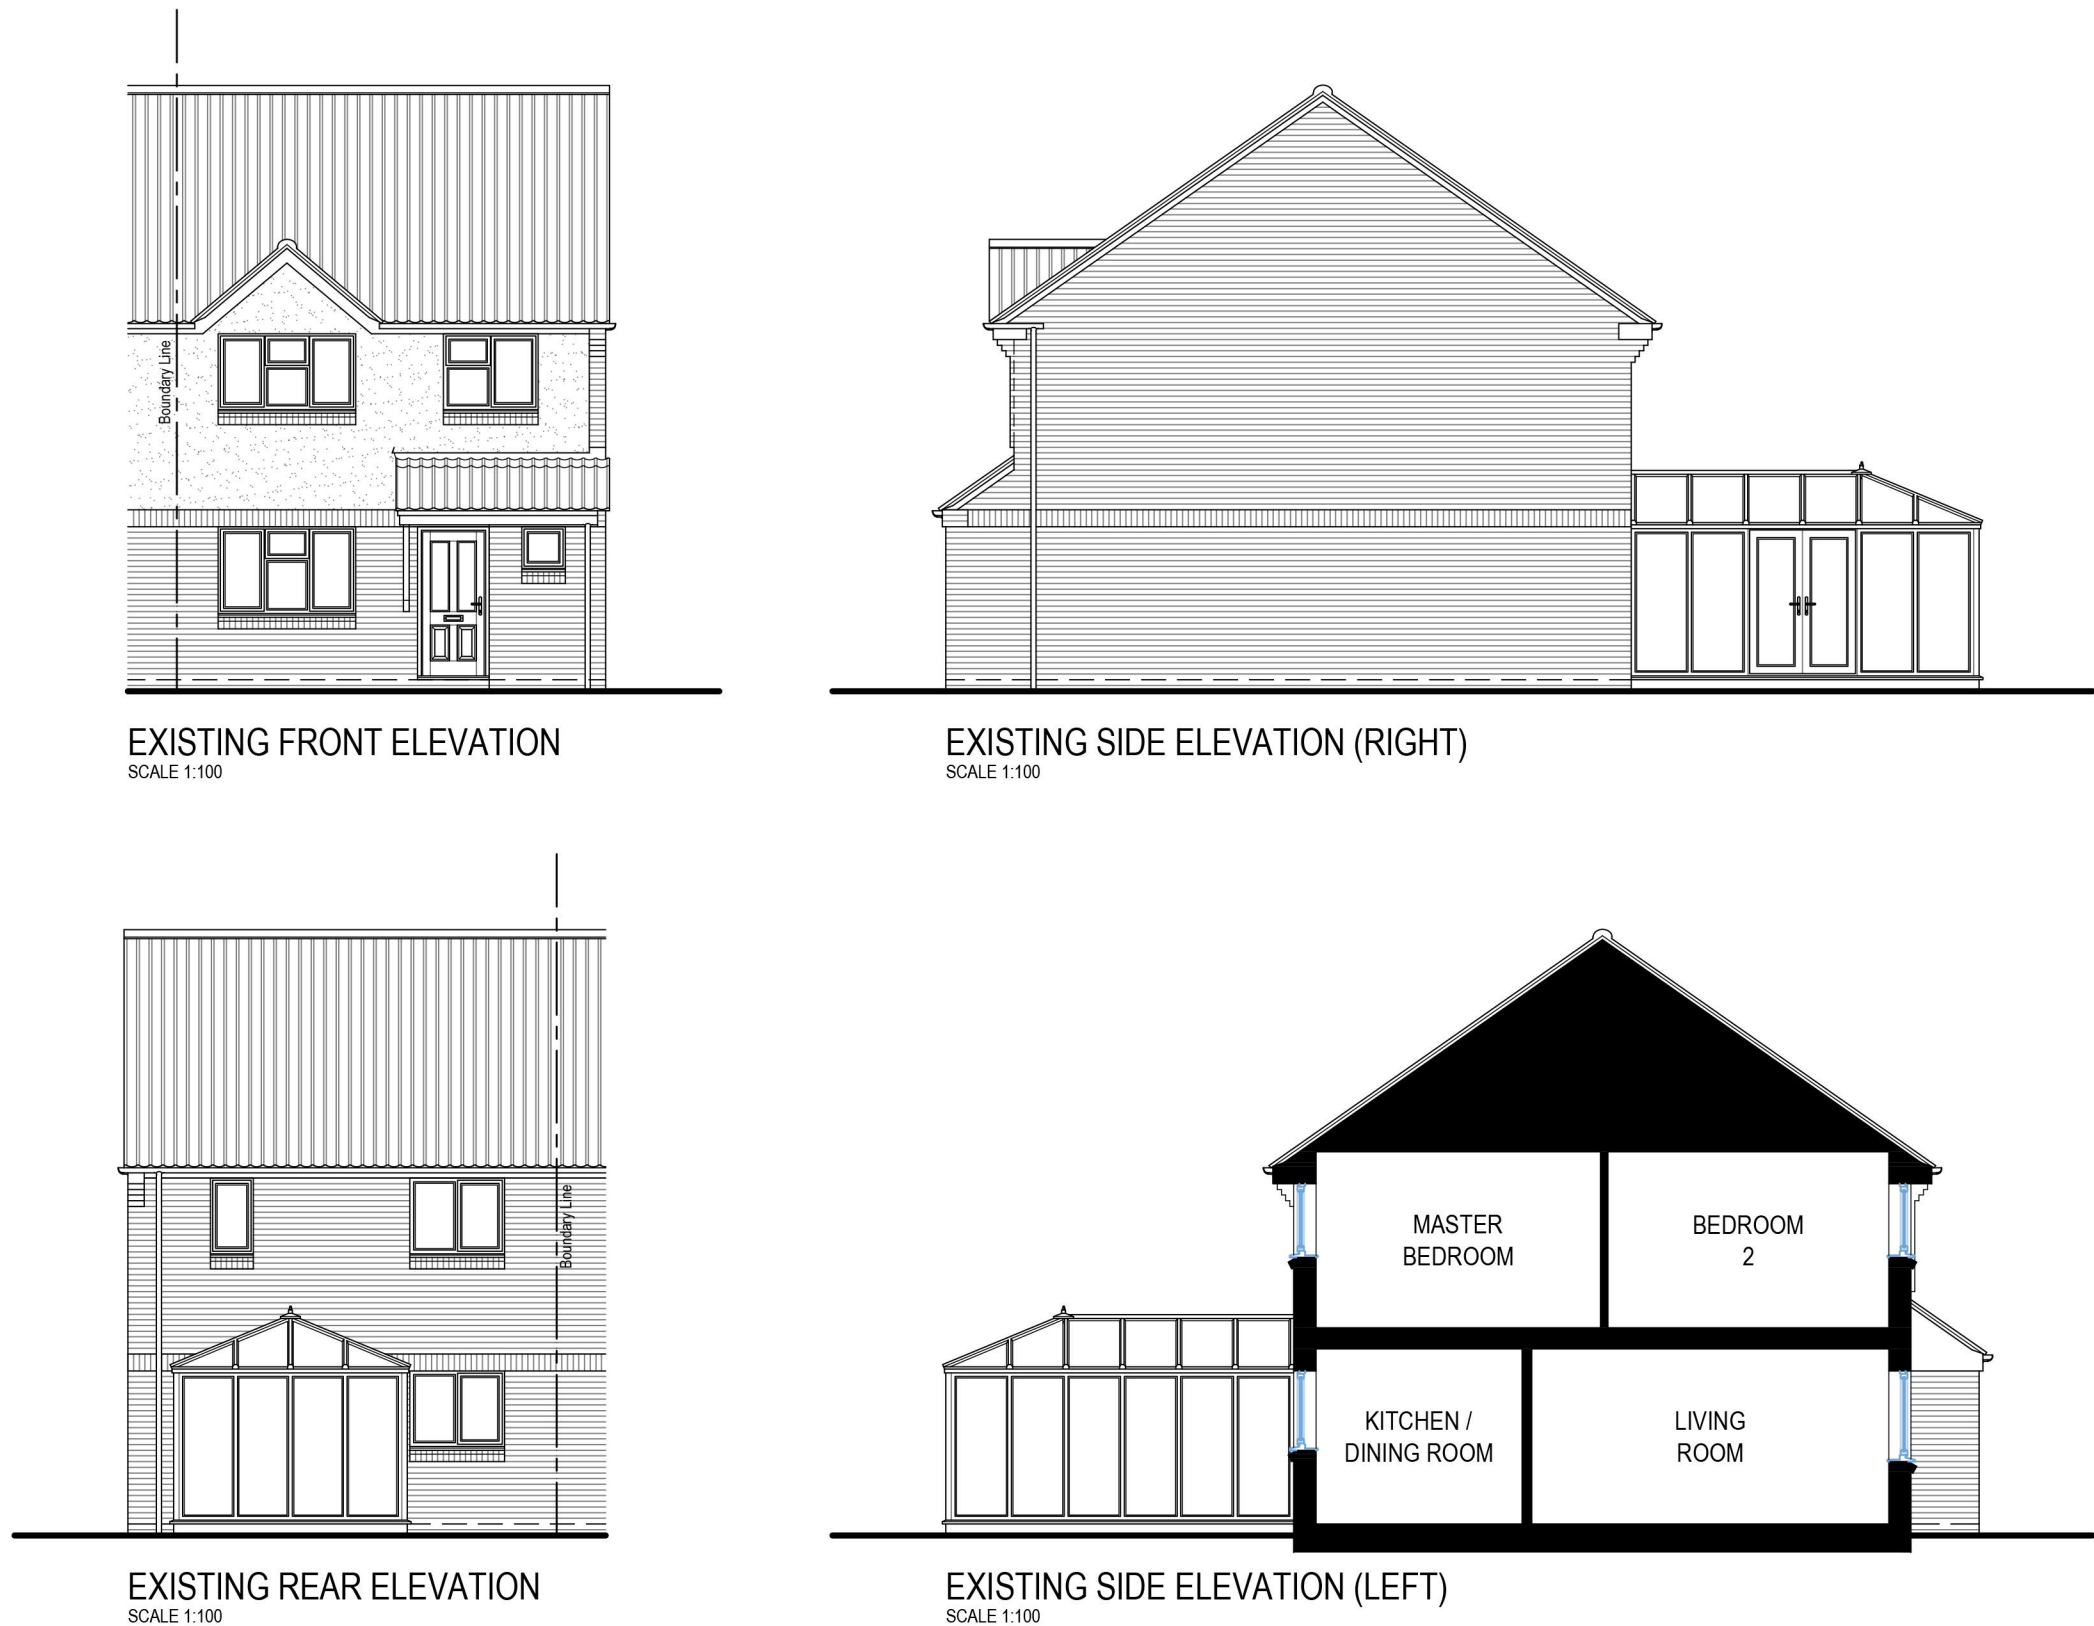


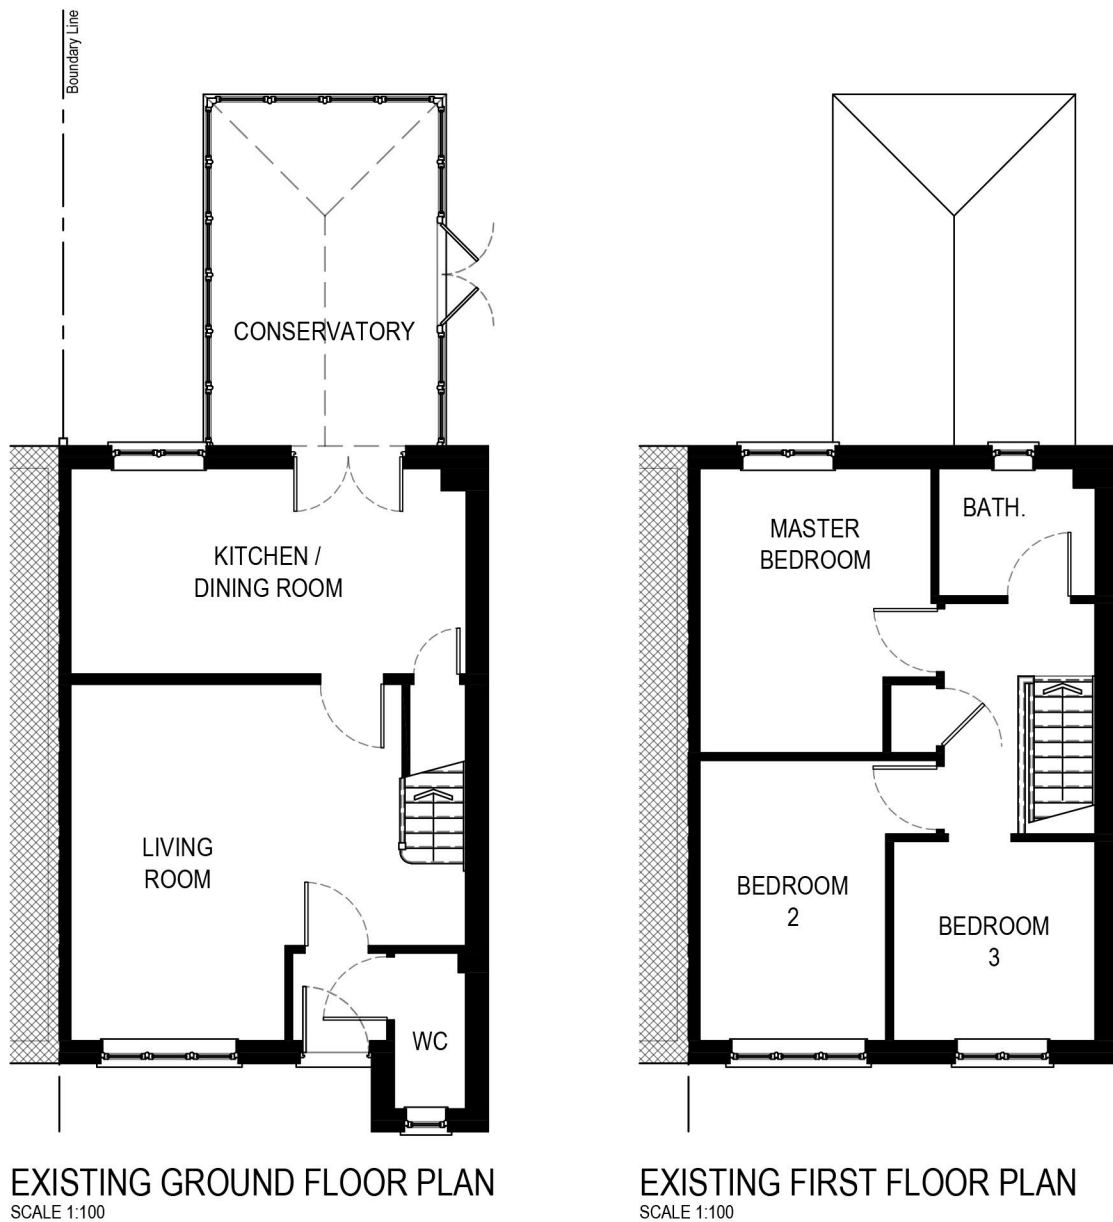

Floor Plan Legend	
Appearance:	Description:
	Denotes existing structure to remain.
	Denotes proposed structure to be added.
	Denotes existing adjoining structures.
	Denotes existing structure to be removed.

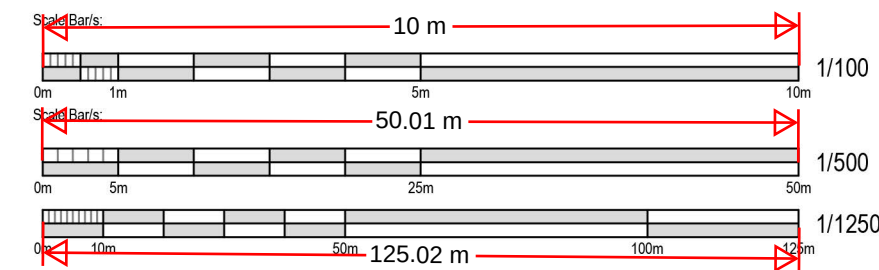

SITE LOCATION PLAN
SCALE 1:1250

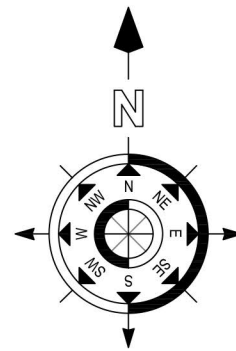

SITE BLOCK PLAN
SCALE 1:500

SITE BLOCK PLAN LEGEND		
Ref.	Description:	Area:
1	Denotes site boundary	226.4 m²
2	Denotes existing footprint to remain	47.7 m²
3	Denotes existing footprint to be removed	0.0 m²
4	Denotes proposed additional footprint	25.3 m²
5	Denotes proposed additional footprint	73.0 m²

EXTERNAL MATERIAL SCHEDULE		
Ref.	Description:	Colour:
Rt	Denotes flat roofing to match with existing	Anthractive Grey
Ri	Denotes roof lantern.	Anthractive Grey
Ev	Denotes uPVC Fascia & Soffit & uPVC Rainwater goods.	White Black
Bi	Denotes aluminium bi-folding door.	White
Br	Denotes brickwork to match with existing.	Brown & Red Detailing

Rev.	Date:	Revision History:

Originator:

CHAPMAN'S ARCHITECTURE
14 TUDOR GARDENS, UPMINSTER
ESSEX, RM14 3DE
Tel: +44 (0)708 836622
Email: info@chapmans-architecture.co.uk
Web: www.chapmans-architecture.co.uk

Client:
Mr & Mrs C. Sams

Project:
21 Haldane Gardens
Northfleet
DA11 8EA

Drawn By:	Name:	Date:	Approved:	Name:	Date:

Scale:	Status:
Var. @ A1	Planning

Drawing Title:
**Existing and Proposed
Floor Plans, Section and Elevations**

Project No:	Drawing No:	Rev:
240410	A-PL-001	