




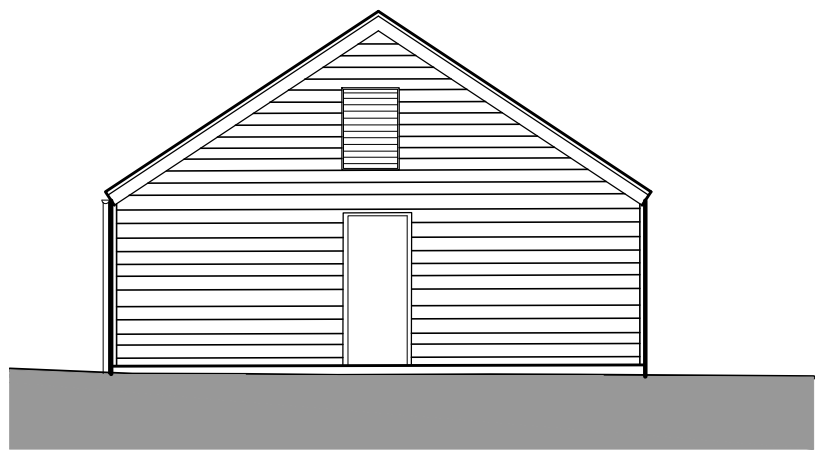


rear elevation

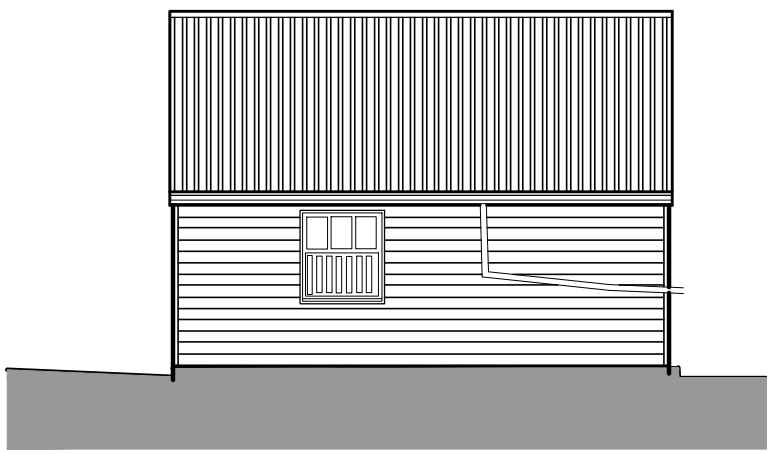


side elevation

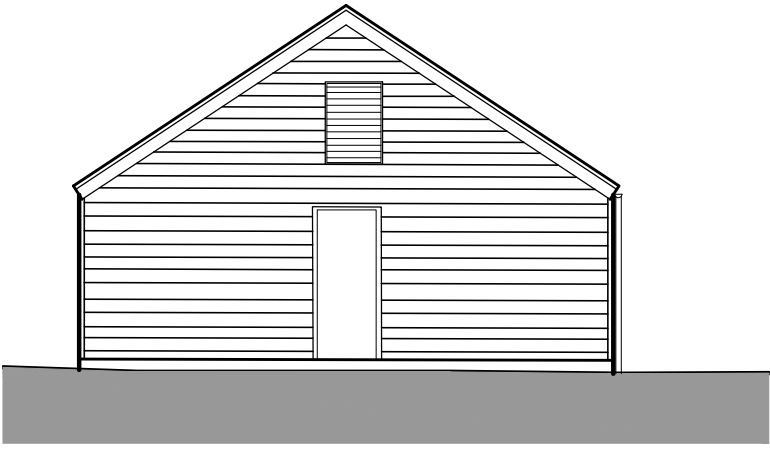




Building 3 front elevation

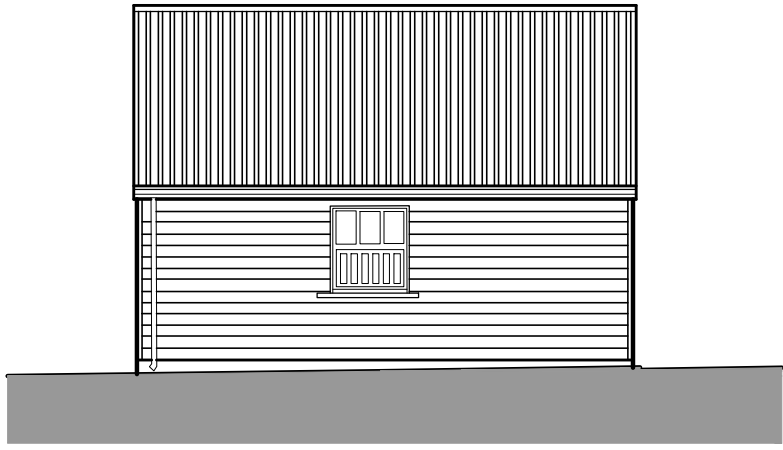


side elevation

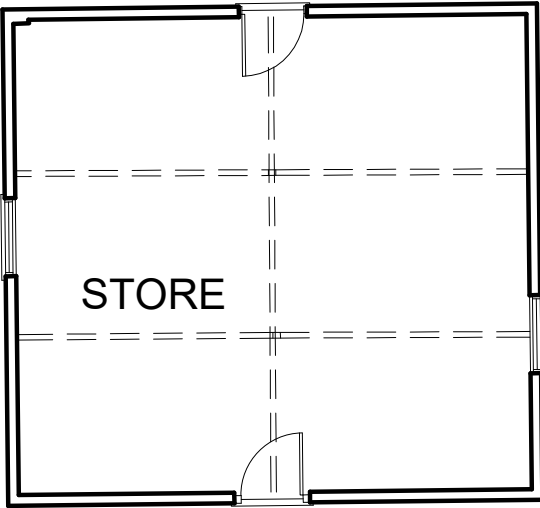


plan
Building 3

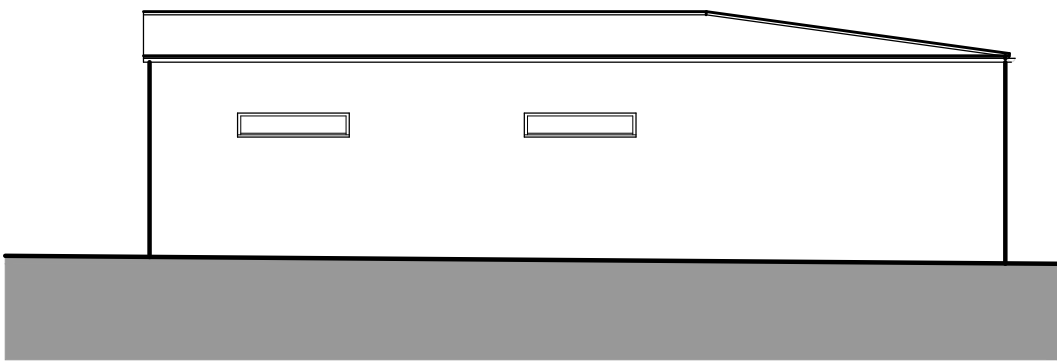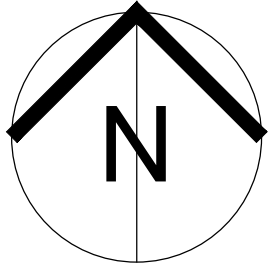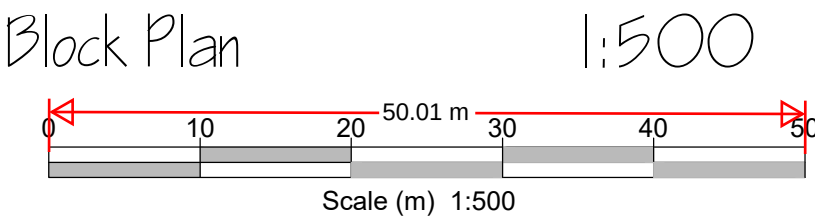


side elevation

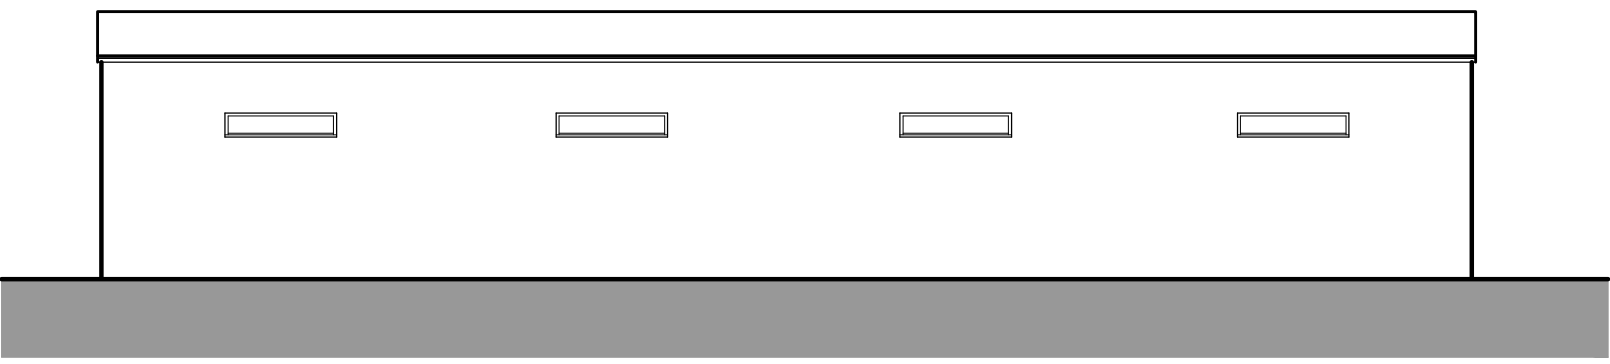


rear elevation

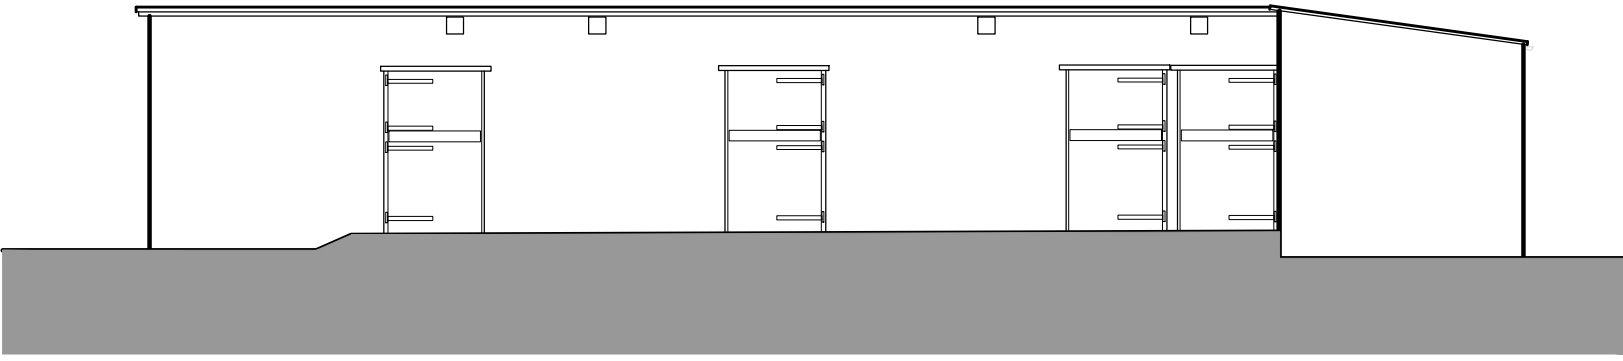


Building 7 front elevation

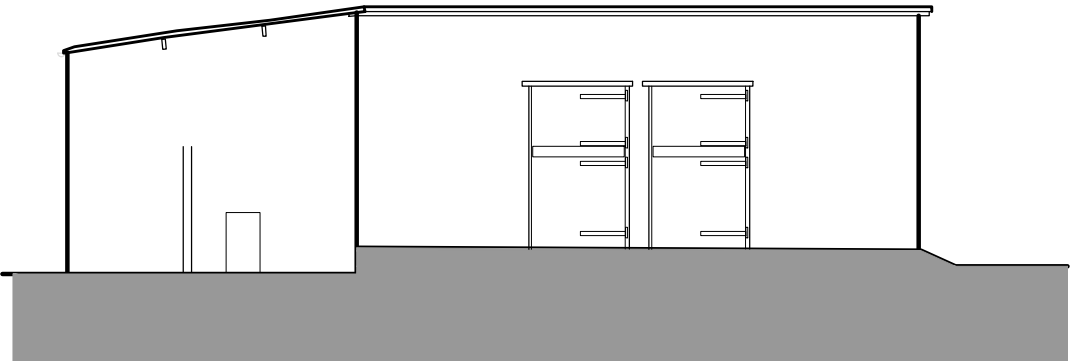


side elevation

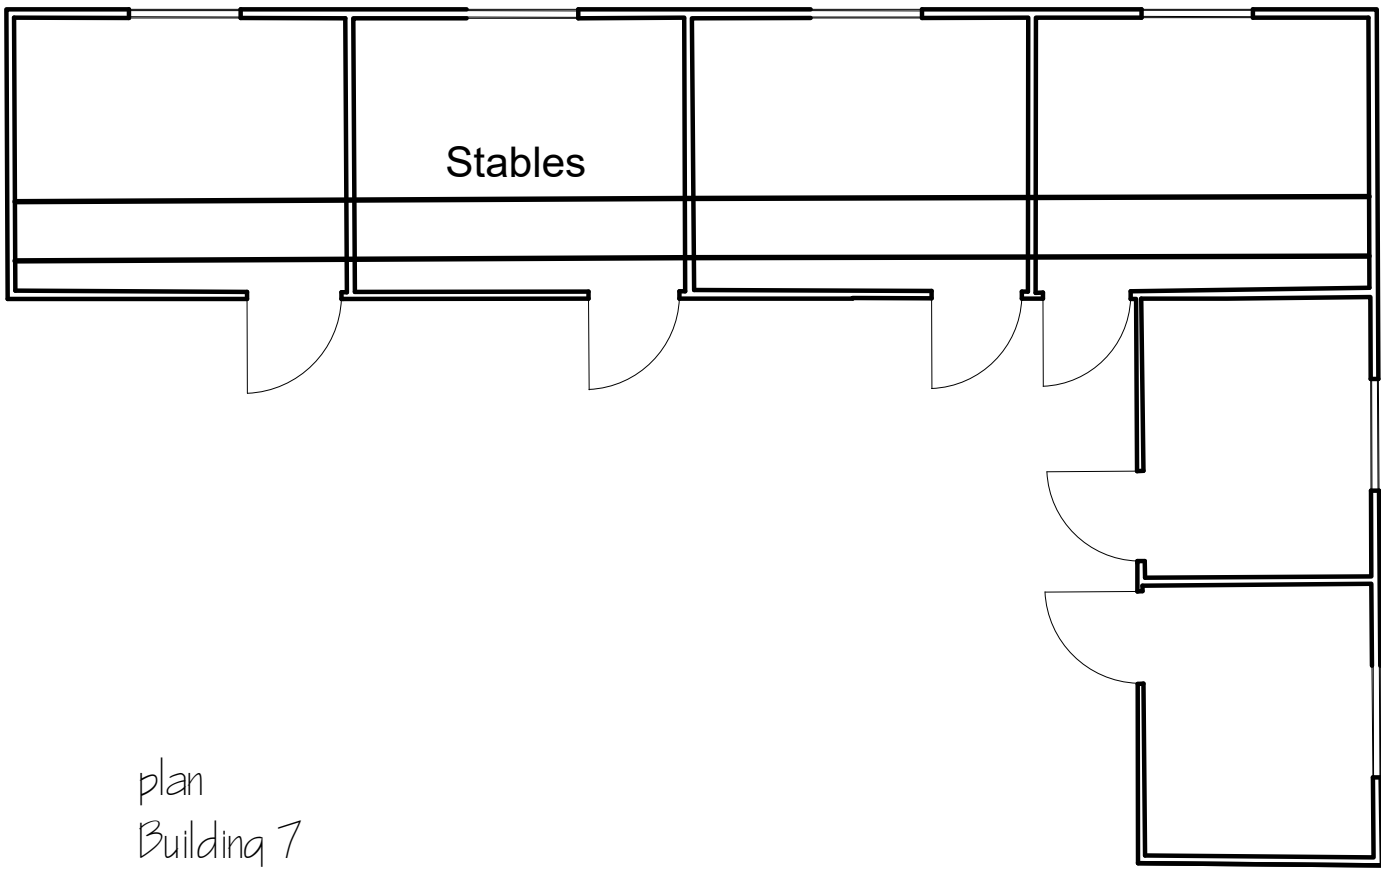


plan
Building 7

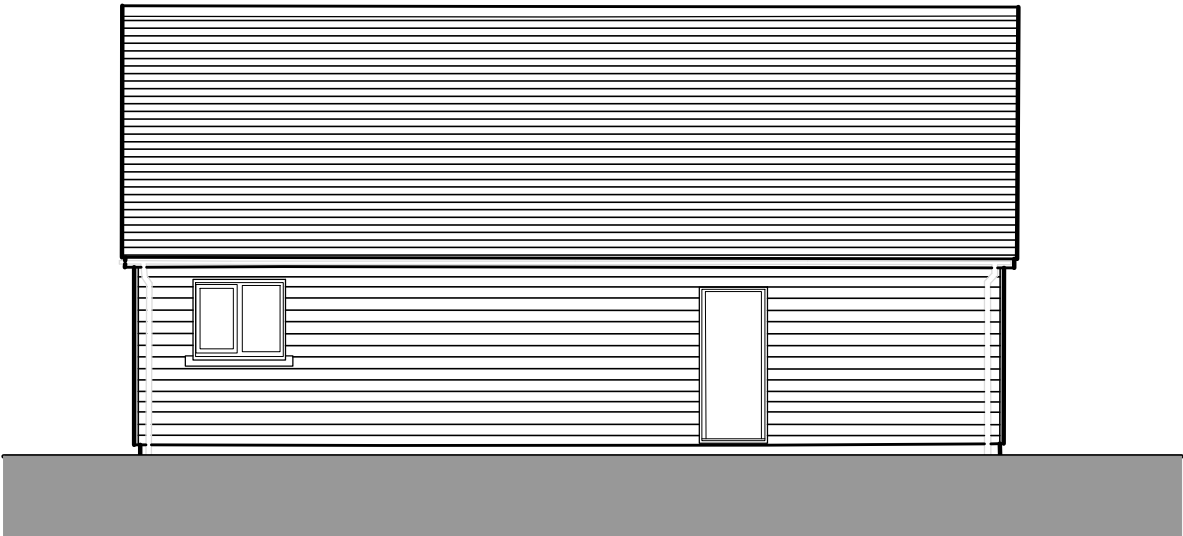


Building 4 side elevation

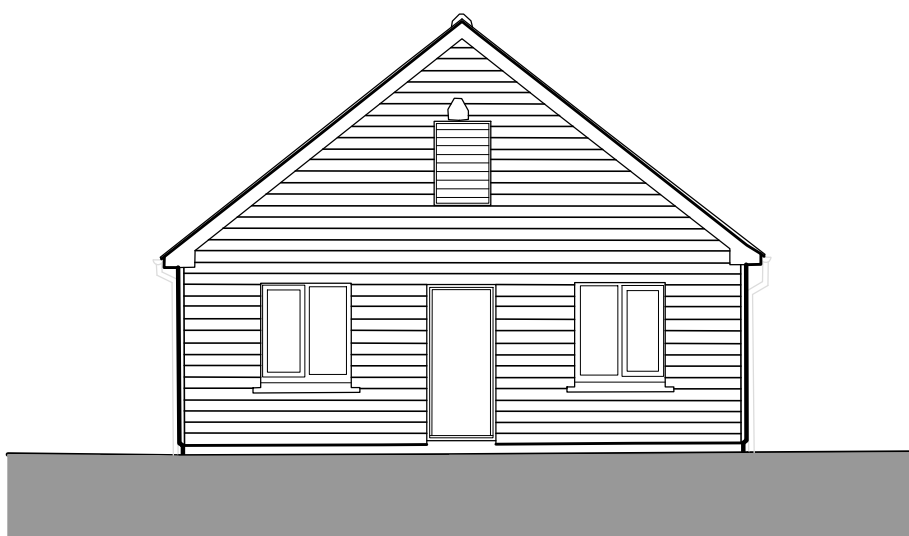


front elevation

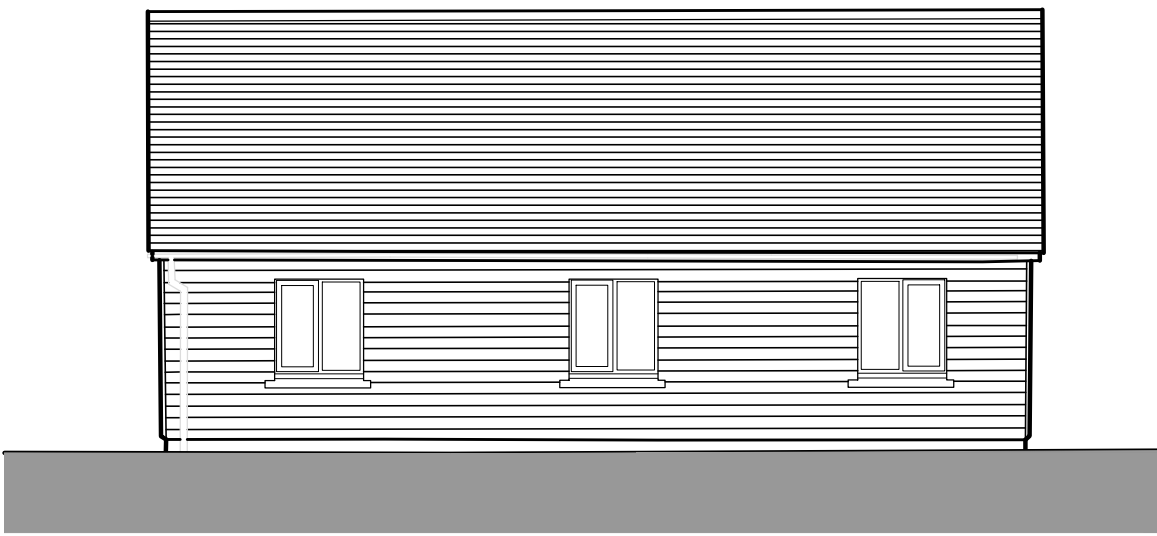


side elevation

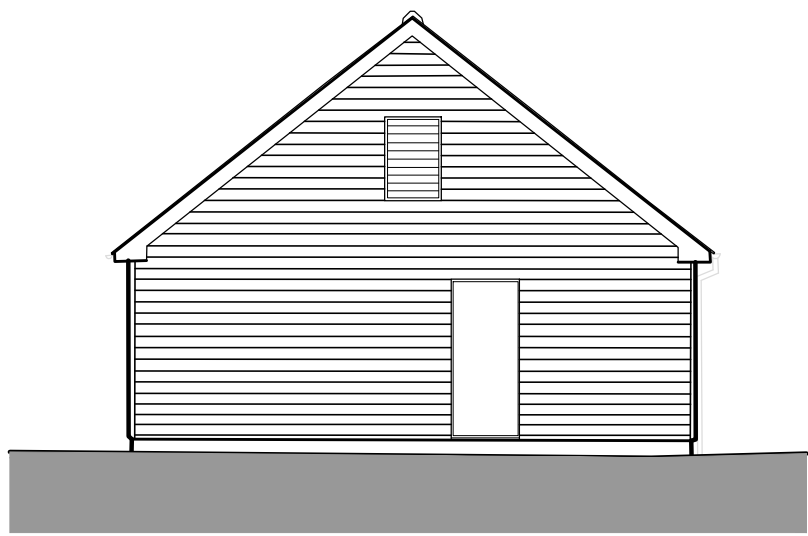

rear elevation

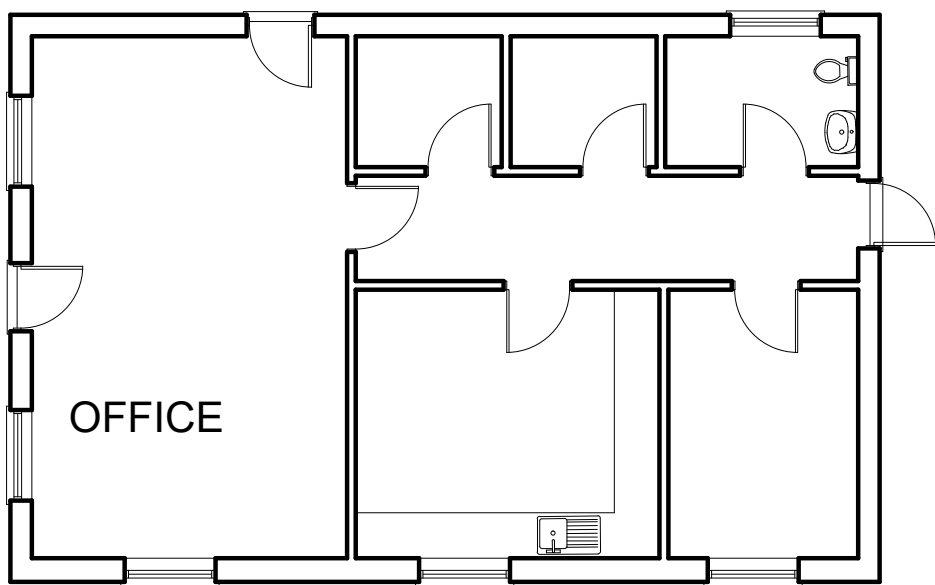

plan
Building 4

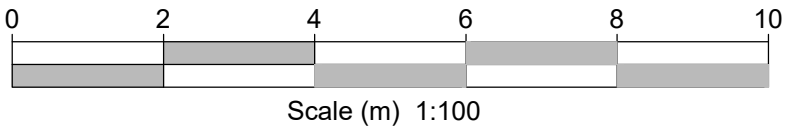

Although PDF files provide accurate printouts of what is on screen, small discrepancies can occur which may affect the sizes of scale drawings; check the size against the scale below and contact D+G if you require a paper original

Figured dimensions are to be taken in preference to scaled dimensions, no work is to be put in hand until site dimensions have been checked and any discrepancies reported to the Architects.
The copyright of this drawing and design remains with The Duncan+Graham Partnership.

Revisions
A Jan 24 existing details of building 3 added

Job title
Conversion
of
Giles Farm
Church Street
Higham
for
Giles Farm Limited
Drawing title
SURVEY DRAWING

floor plans & elevations
Buildings 3, 4 & 7

duncan+graham
partnership
chartered
architects
8 Cecil Square Margate Kent CT9 1BD
tel 01843 223488
email margate@duncan-graham.co.uk
web www.duncan-graham.co.uk
Scale 1 : 100
Date Jan 2024
Drawn PG
Job no 19.035
Dwg no 31
Rev A
Original drawing size: A0 ☐ A1 ☒ A2 ☐ A3 ☐ A4 ☐ Other ☐