
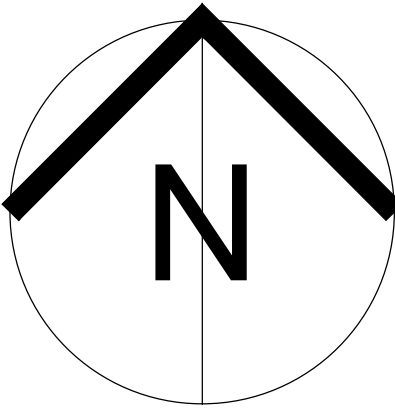


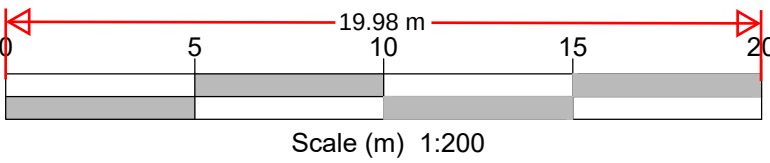

External Finishes

Garden areas
to be laid to grass using a meadow/rough grass mix to maintain the rural setting of the area


Parking areas and Circulation areas
to be finished a permeable surface finish to allow natural drainage of the surface water, finish to be agreed and edged with timber sleepers installed flush with the ground levels.

Fences
bund wall around the plot to be 1200mm high structural wall flint faced with brick detailing.
gated entrance to plot to have a flood defence gate or removable flood barrier across opening

overall site wide boundaries to be maintained as existing and repaired as required.

New gated entrance to site to be twin timber 5 bar field gates, with new 1200mm high flint faced wall with brick detailing to match similar adjacent walling

Although PDF files provide accurate printouts of what is on screen, small discrepancies can occur which may affect the sizes of scale drawings; check the size against the scale below and contact D+GP if you require a paper original

 

Figured dimensions are to be taken in preference to scaled dimensions, no work is to be put in hand until site dimensions have been checked and any discrepancies reported to the Architects.

The copyright of this drawing and design remains with The Duncan+Graham Partnership.

Revisions			
A	Jan 24	client revisions	
B	May 24	entrance revised	

Job title

Conversion
of

Giles Farm
Church Street
Higham

for
Giles Farm Limited

Drawing title

PROPOSED SCHEME

site plan

Yew Trees

Seathwaite

Constantia

The Saltings

Copperfield

Lower Hope

Farmcraft

grazing land

grazing land

grazing land

the duncan+graham partnership



chartered architects

8 Cecil Square Margate Kent CT9 1BD

tel 01843 223488

email margate@duncan-graham.co.uk

web www.duncan-graham.co.uk

Scale 1 : 200

Date Jan 2024

Drawn PG

Job no 19.035

Dwg no 33

Rev B

Original drawing size: A0 ☐ A1 ☒ A2 ☐ A3 ☐ A4 ☐ Other ☐