




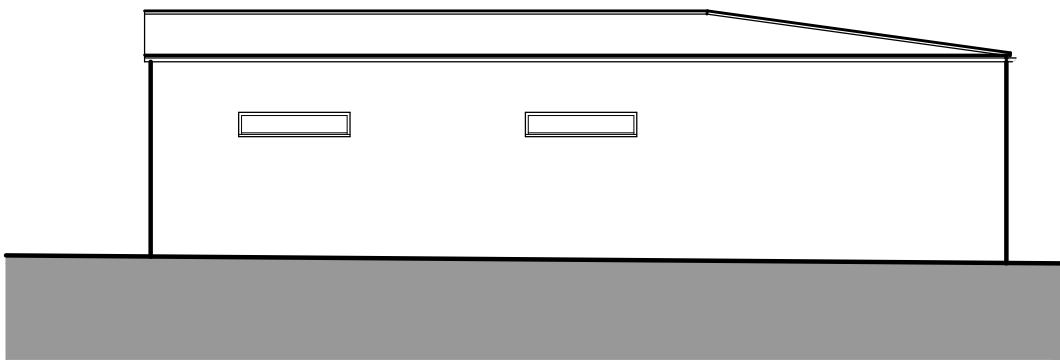


side elevation

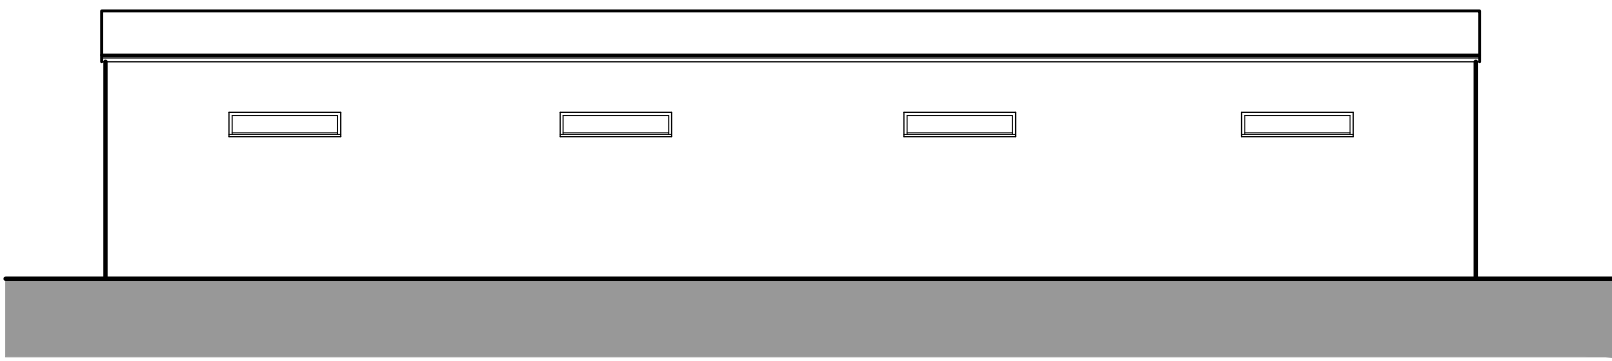


rear elevation

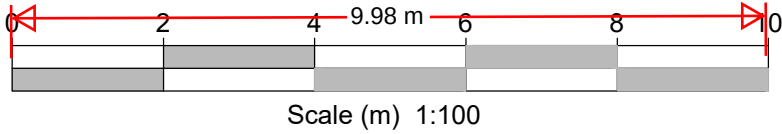

Scale (m) 1:100

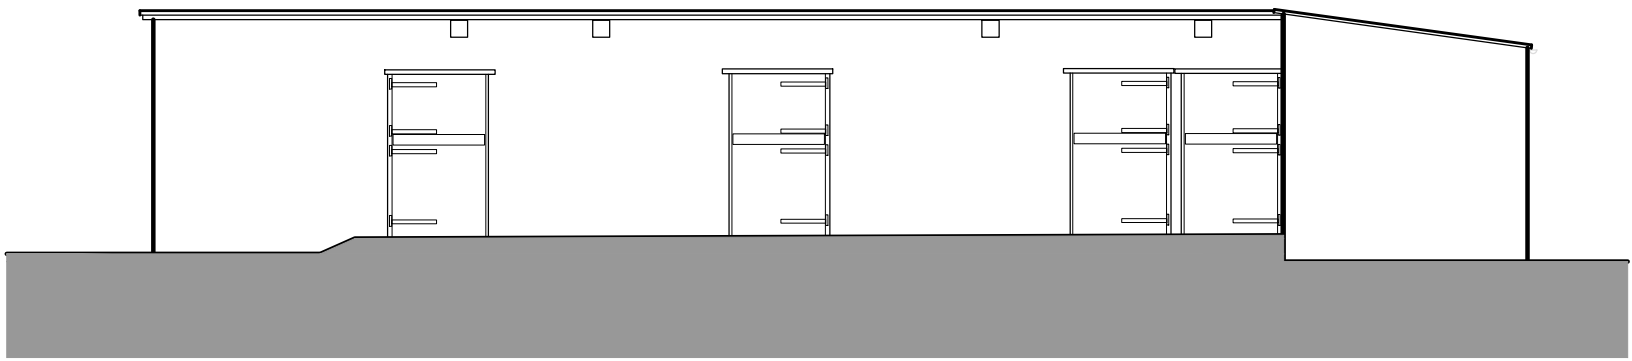


Building 7 front elevation

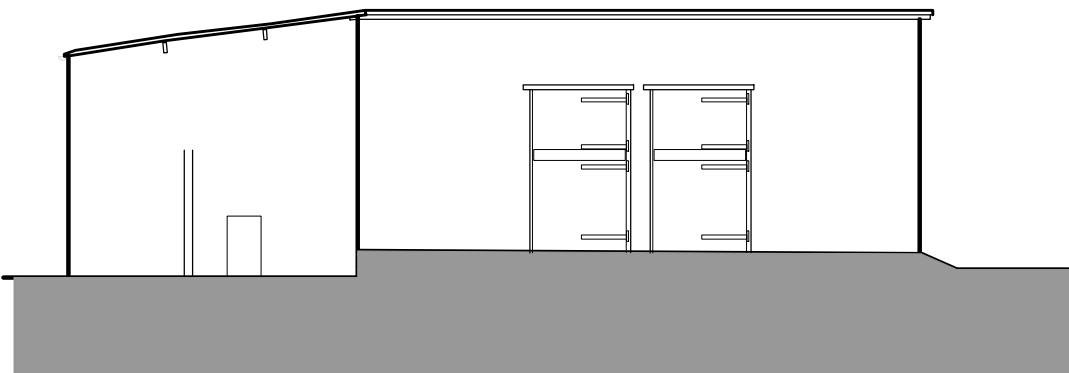

side elevation

Although PDF files provide accurate printouts of what is on screen, small discrepancies can occur which may affect the sizes of scale drawings; check the size against the scale below and contact D+GP if you require a paper original

 


Figured dimensions are to be taken in preference to scaled dimensions, no work is to be put in hand until site dimensions have been checked and any discrepancies reported to the Architects.

The copyright of this drawing and design remains with The Duncan+Graham Partnership.

Revisions

A Jan 24 details of building 3 added

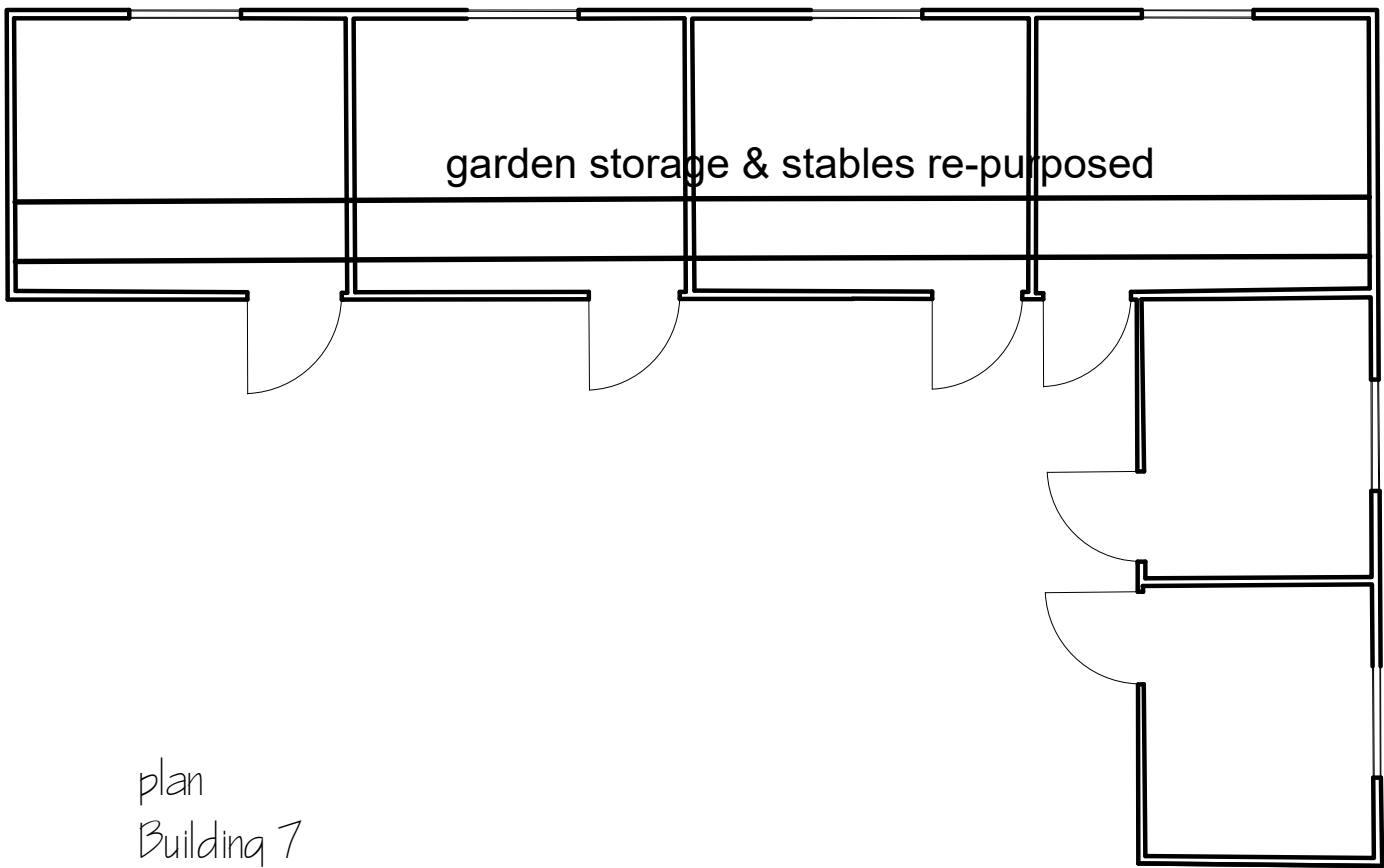

plan Building 7

Job title

Conversion
of
Giles Farm
Church Street
Higham

for

Giles Farm Limited

Drawing title

PROPOSED SCHEME

floor plans & elevations
Buildings 3 & 7

the duncan+graham partnership



Scale

1 : 100

Date

Jan 2024

Drawn

pg

Job no

19.035

Dwg no

34

Rev

A

Original drawing size: A0 ☐ A1 ☐ A2 ☒ A3 ☐ A4 ☐ Other ☐


8 Cecil Square Margate Kent CT9 1BD

tel 01843 223488


email margate@duncan-graham.co.uk

web www.duncan-graham.co.uk


NO CHANGES ARE
PROPOSED TO THE
BUILDINGS EXTERNALLY

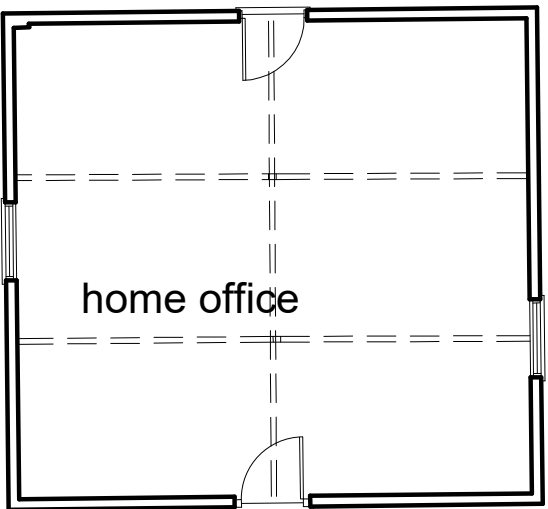


plan Building 3

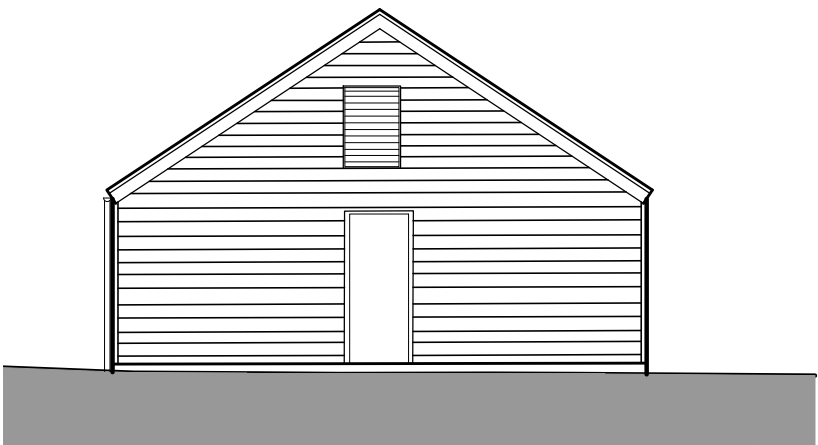


rear elevation

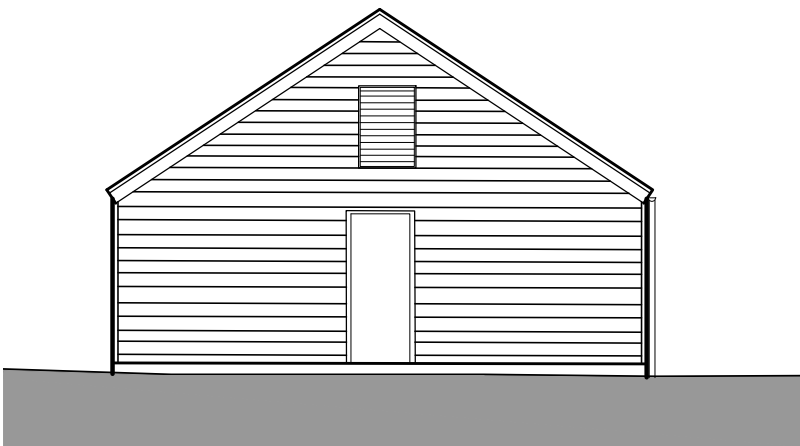

Building 3 front elevation

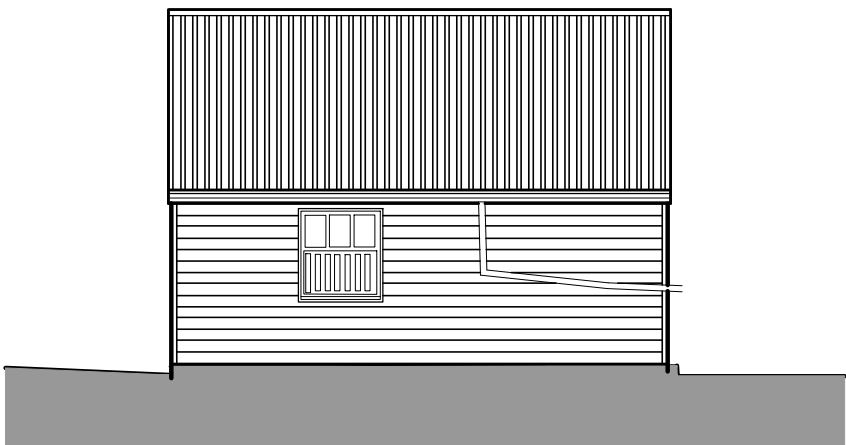

side elevation

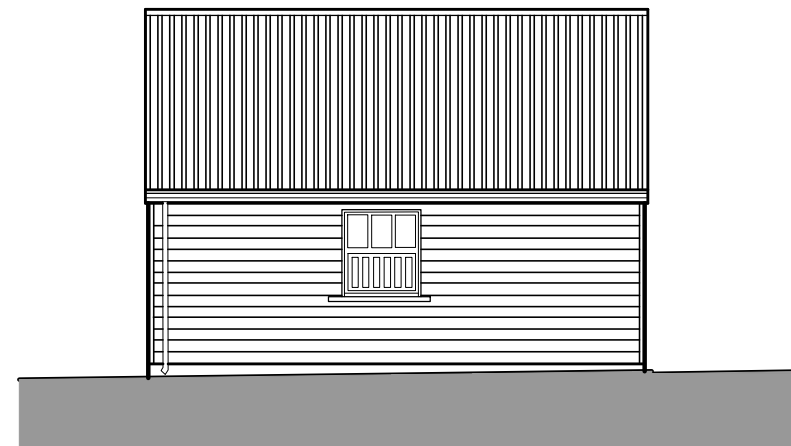

side elevation